

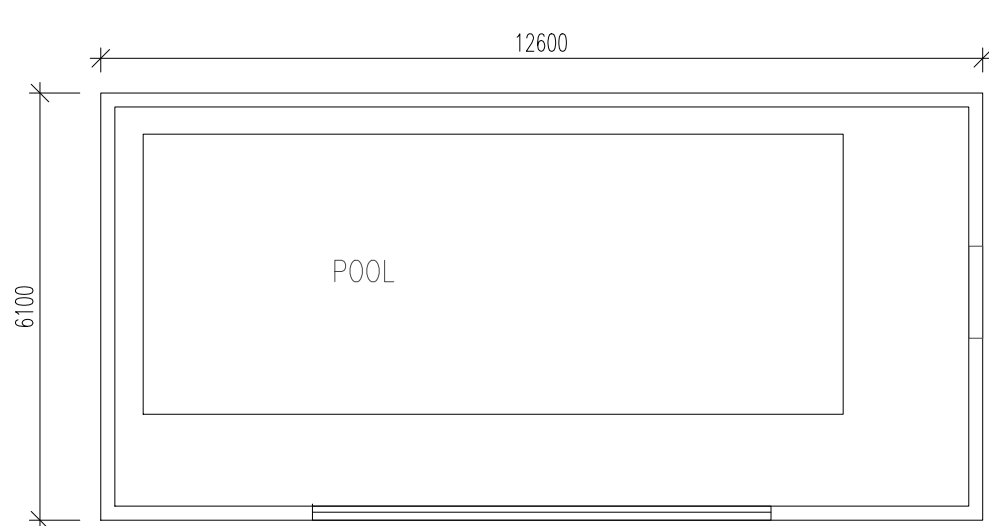


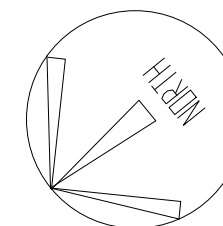


PROPOSED POOL HOUSE FLOOR LAYOUT

PROPOSED SLATE ROOF
TO MATCH EXISTING

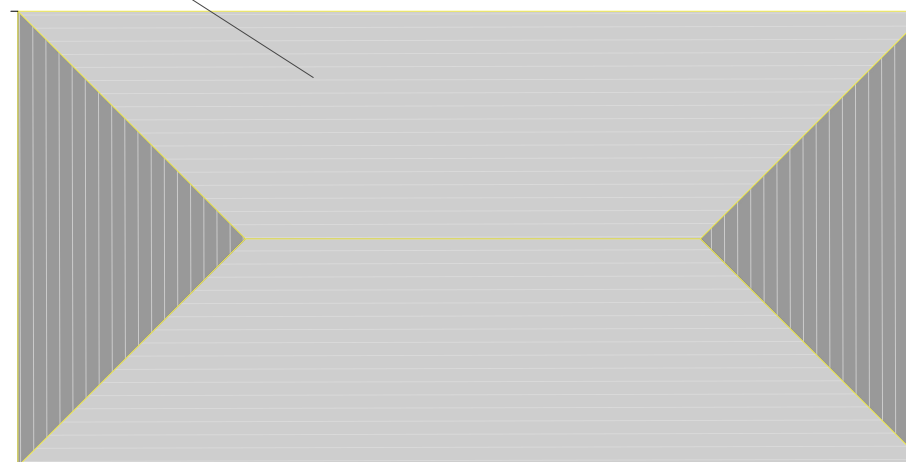


PROPOSED POOL HOUSE ROOF LAYOUT

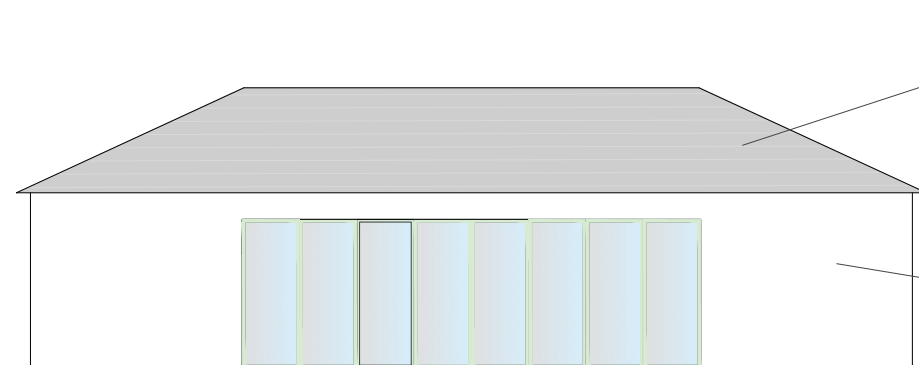


PROPOSED POOL HOUSE FRONT ELEVATION

PROPOSED SLATE ROOF
TO MATCH EXISTING

NEW RENDER TO
MATCH EXISTING

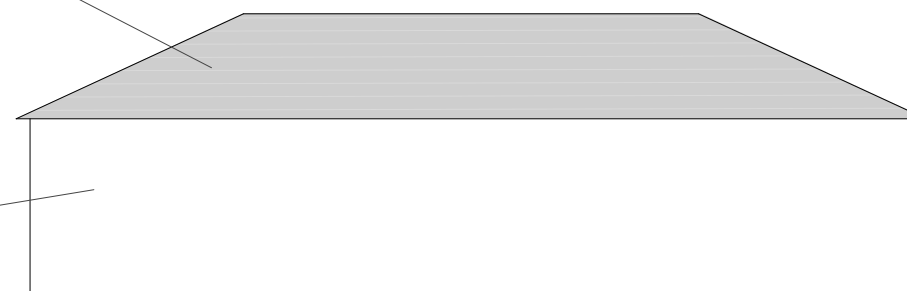


PROPOSED POOL HOUSE REAR ELEVATION

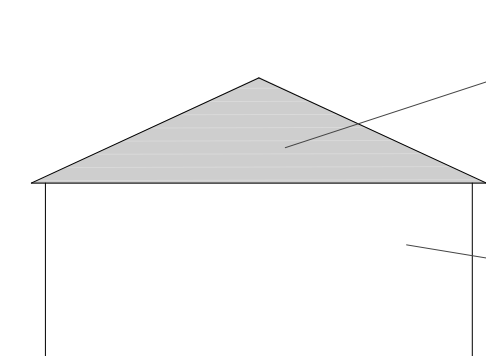

PROPOSED POOL HOUSE SIDE ELEVATION

PROPOSED SLATE ROOF
TO MATCH EXISTING


NEW RENDER TO
MATCH EXISTING

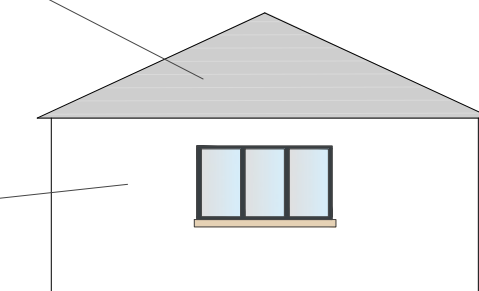

PROPOSED POOL HOUSE SIDE ELEVATION

Rev No	Date	Revision

This drawing is copyright.
All dimensions to be checked prior to construction
or manufacture. Any discrepancy to be reported to the
Engineers immediately.
Do not scale this drawing, work to figured dimensions only.

 

SCALE 1:100 @ A3

DRAWING ISSUE STATUS	
☐	:- DESIGN DEVELOPMENT PRIOR TO TENDER ISSUE
☐	:- TENDER ISSUE
☐	:- DESIGN DEVELOPMENT PRIOR TO CONSTRUCTION
☐	:- CONSTRUCTION ISSUE
☐	:- AS BUILT DRAWING

PROJECT	PERMITTED DEVELOPMENT AT ROBINWOOD, BELMONT HILL.			
TITLE :	PROPOSED SWIMMING POOL HOUSE			
DATE : JUL 2025	DRAWN : HZ	PROJECT No. :	DRG. No. :	Rev.
SCALE : 1:100 @ A3	CHECKED : LT	25.2025	07	-

 Civil & Structural Engineers	No.5 Goldtops, Newport, NP20 4PG, Tel: 01633 255140 Email: mail@ammro.co.uk	