


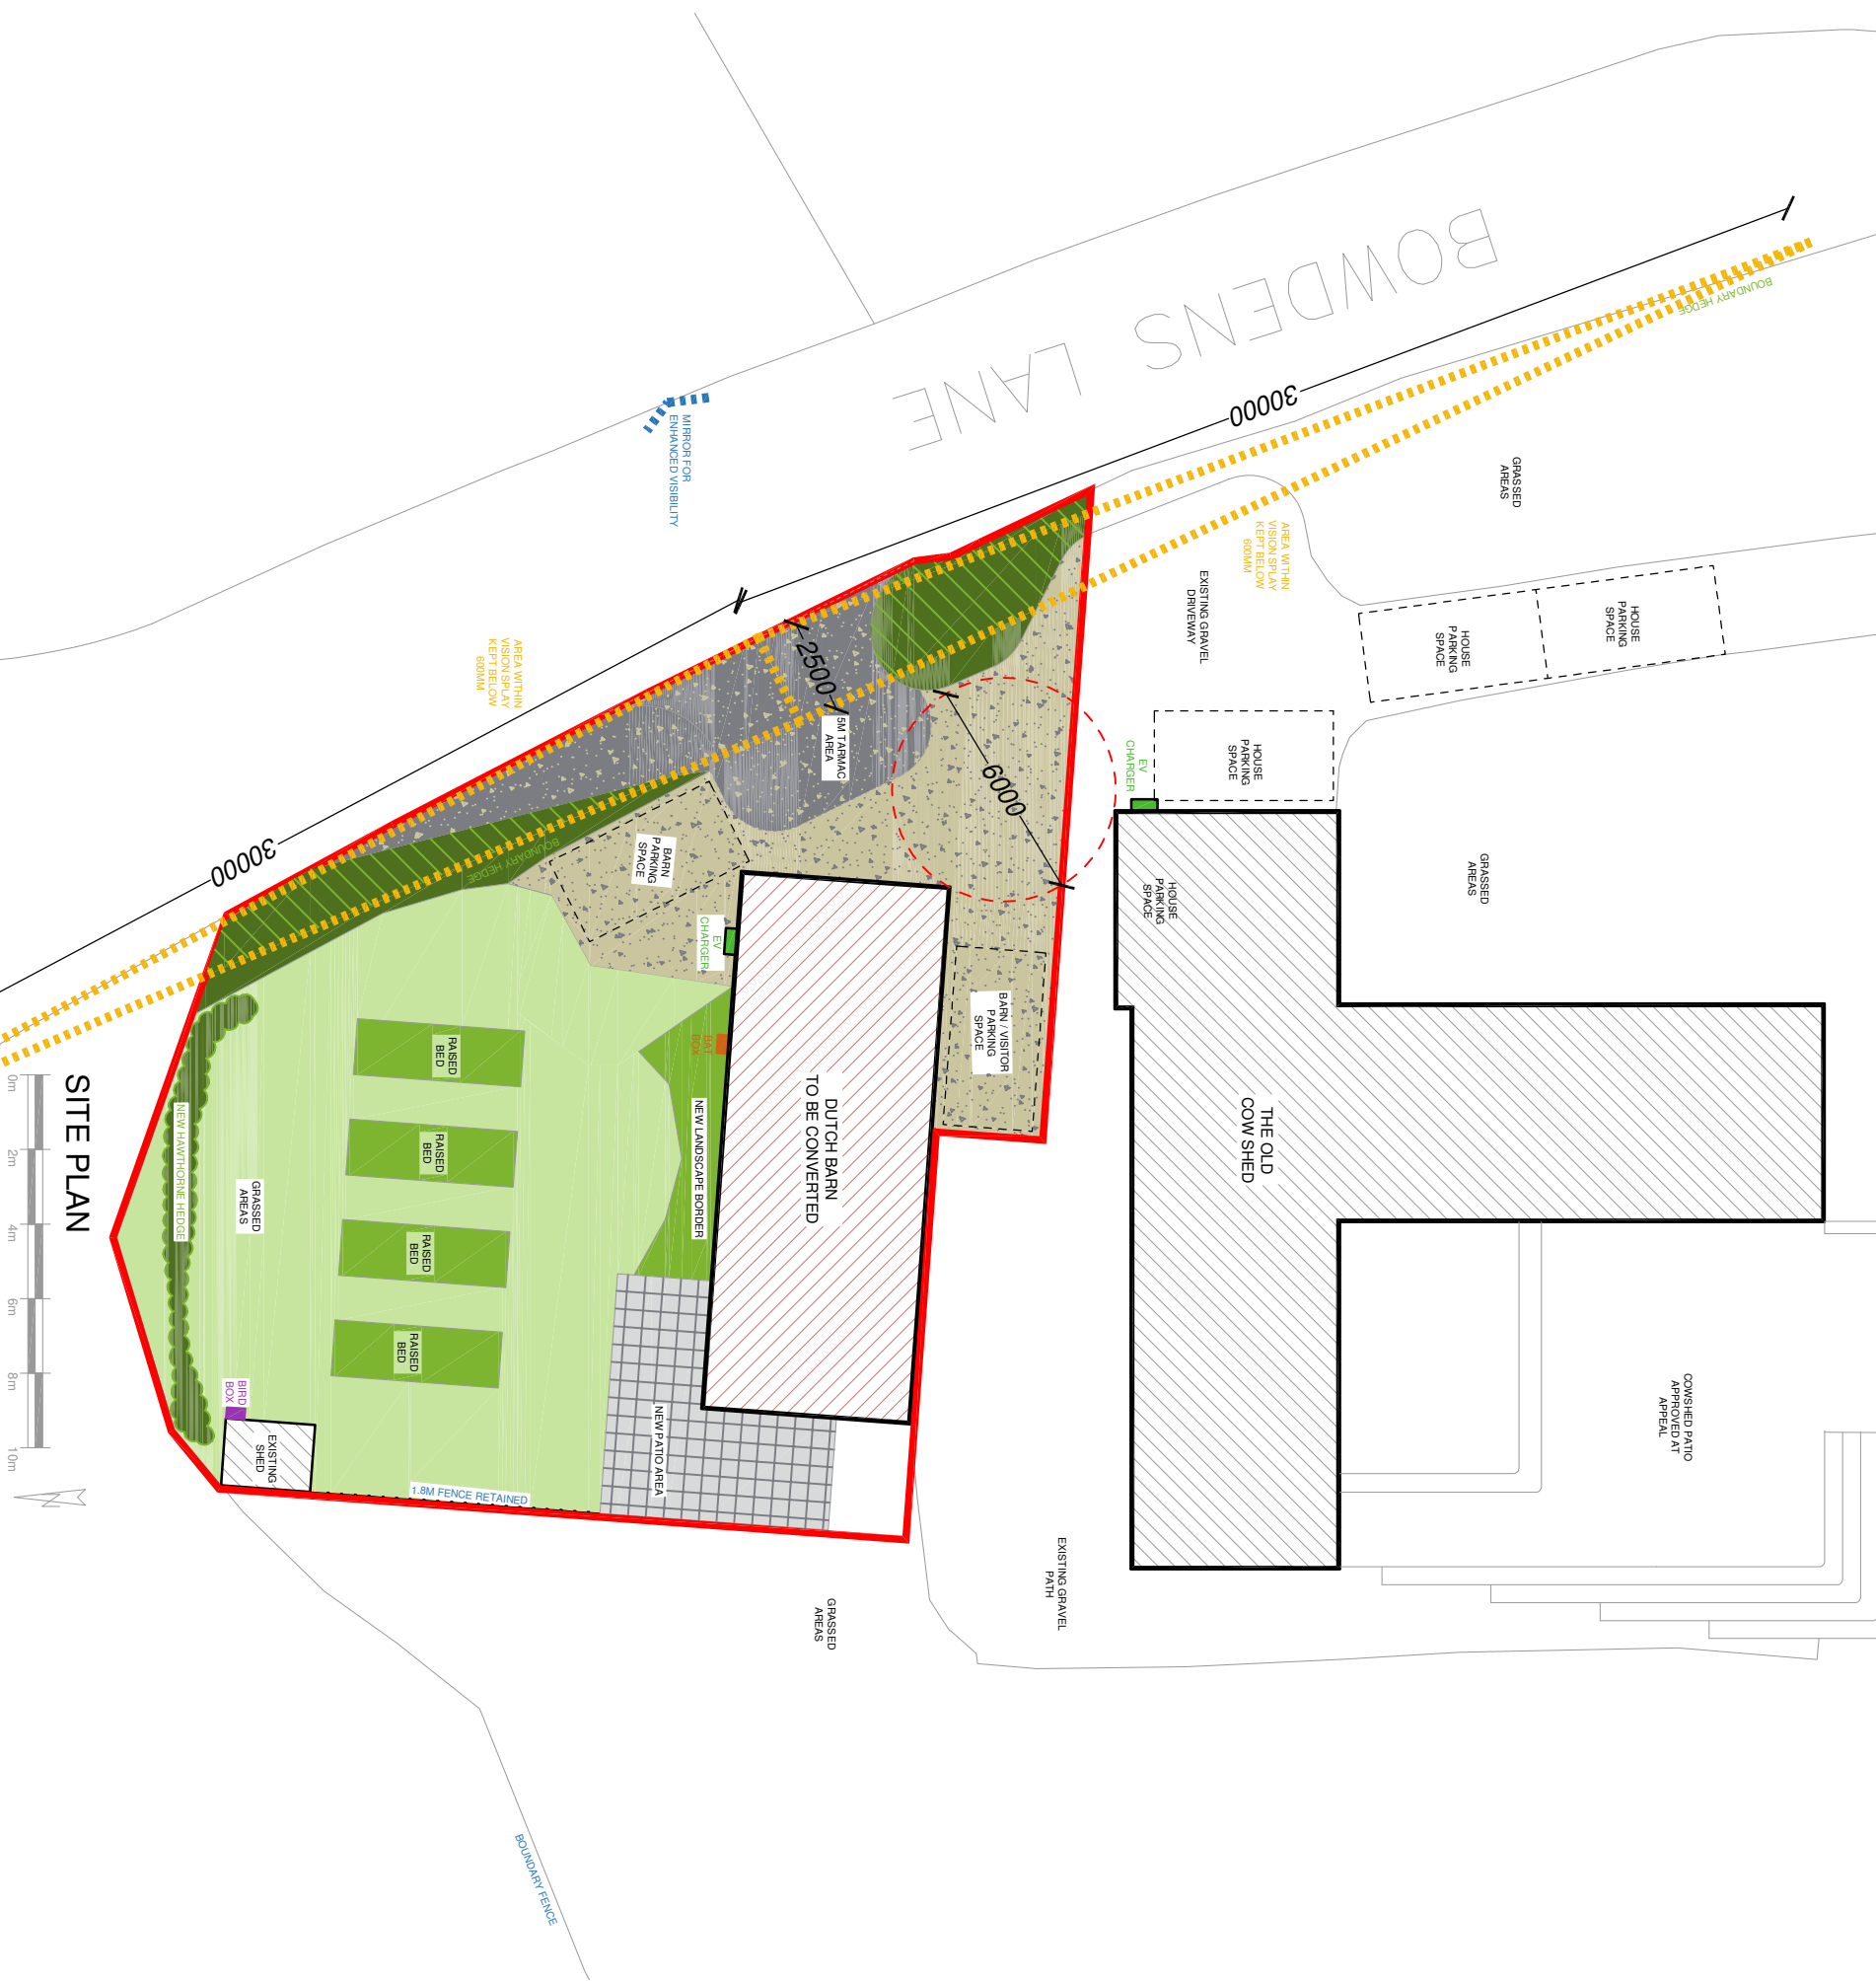

A	Highways safety measures added for planning	11/25
---	---	-------

Number **R824-28B A3**

NOTES:
THIS DRAWING IS COPYRIGHT
DRAWINGS ARE TO BE USED FOR THE
DO NOT SCALE FROM THIS DRAWING. WORK TO FIGURED
DIMENSIONS ONLY. CHECK ALL DIMENSIONS ON SITE. ANY
DISCREPANCIES TO BE NOTIFIED TO THE ARCHITECT.

NOTES:
DRAWINGS HAVE BEEN PRODUCED FOR PLANNING AND
BUILDING REGULATIONS PURPOSES ONLY. THE
CONSTRUCTION (DESIGN AND MANAGEMENT)
REGULATIONS 2015 (CDM) IS THE RESPONSIBILITY OF THE
CLIENT. CONTRACTOR UNLESS OTHERWISE AGREED IN
WRITING.

THE STABLES, THE ESTATES OFFICE, 25
GOLD TOPS, NEWPORT, NP20 4FG

PHONE: 01633 744144
EMAIL: adam@ra-architects.co.uk

Richard Andrews Architects Ltd.
Registered in England & Wales no 0294171.
Registered Office: Companies House, Crown Way, Cardiff, CF14 3AP
www.ra-architects.co.uk

Job

THE OLD COWSHED
BOWDENS LANE
LLANDEVAUD
NP26 3AA

Drawing

PROPOSED SITE PLAN AND
GREEN INFRASTRUCTURE

Number	R824-28B A3		
Scale	Date	Drawn	Checked
1:200	12/25	LS	