

46 CAERAU ROAD, NEWPORT


AS PROPOSED



FRONT ELEVATION




SIDE ELEVATION

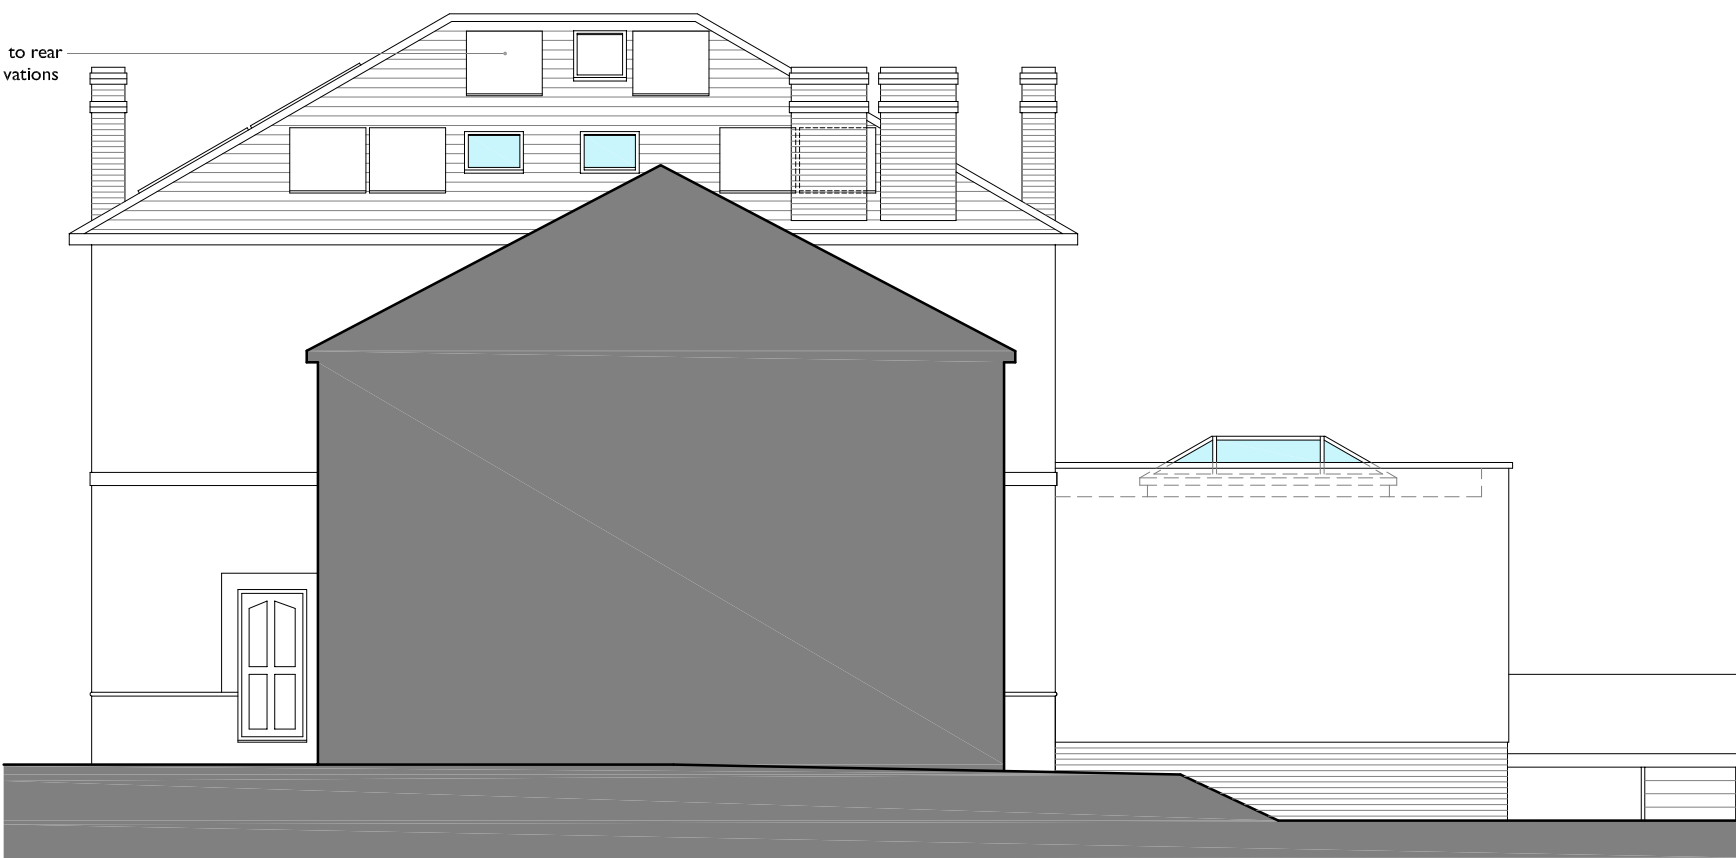


REAR ELEVATION




SIDE ELEVATION

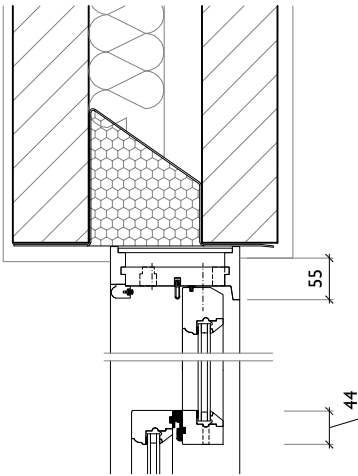


WINDOW HEAD DETAIL
SCALE 1:10

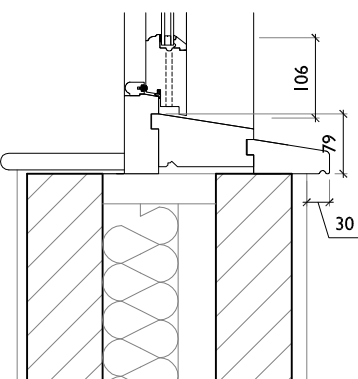


WINDOW CILL DETAIL
SCALE 1:10

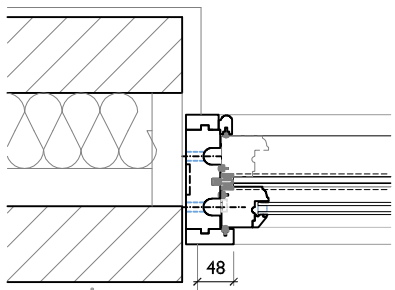


WINDOW JAMB DETAIL
SCALE 1:10

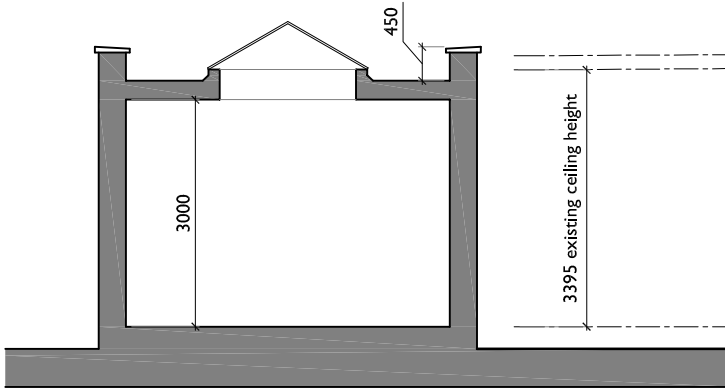


SECTION THROUGH
DINING ROOM SHOWING
PARAPET WALLS

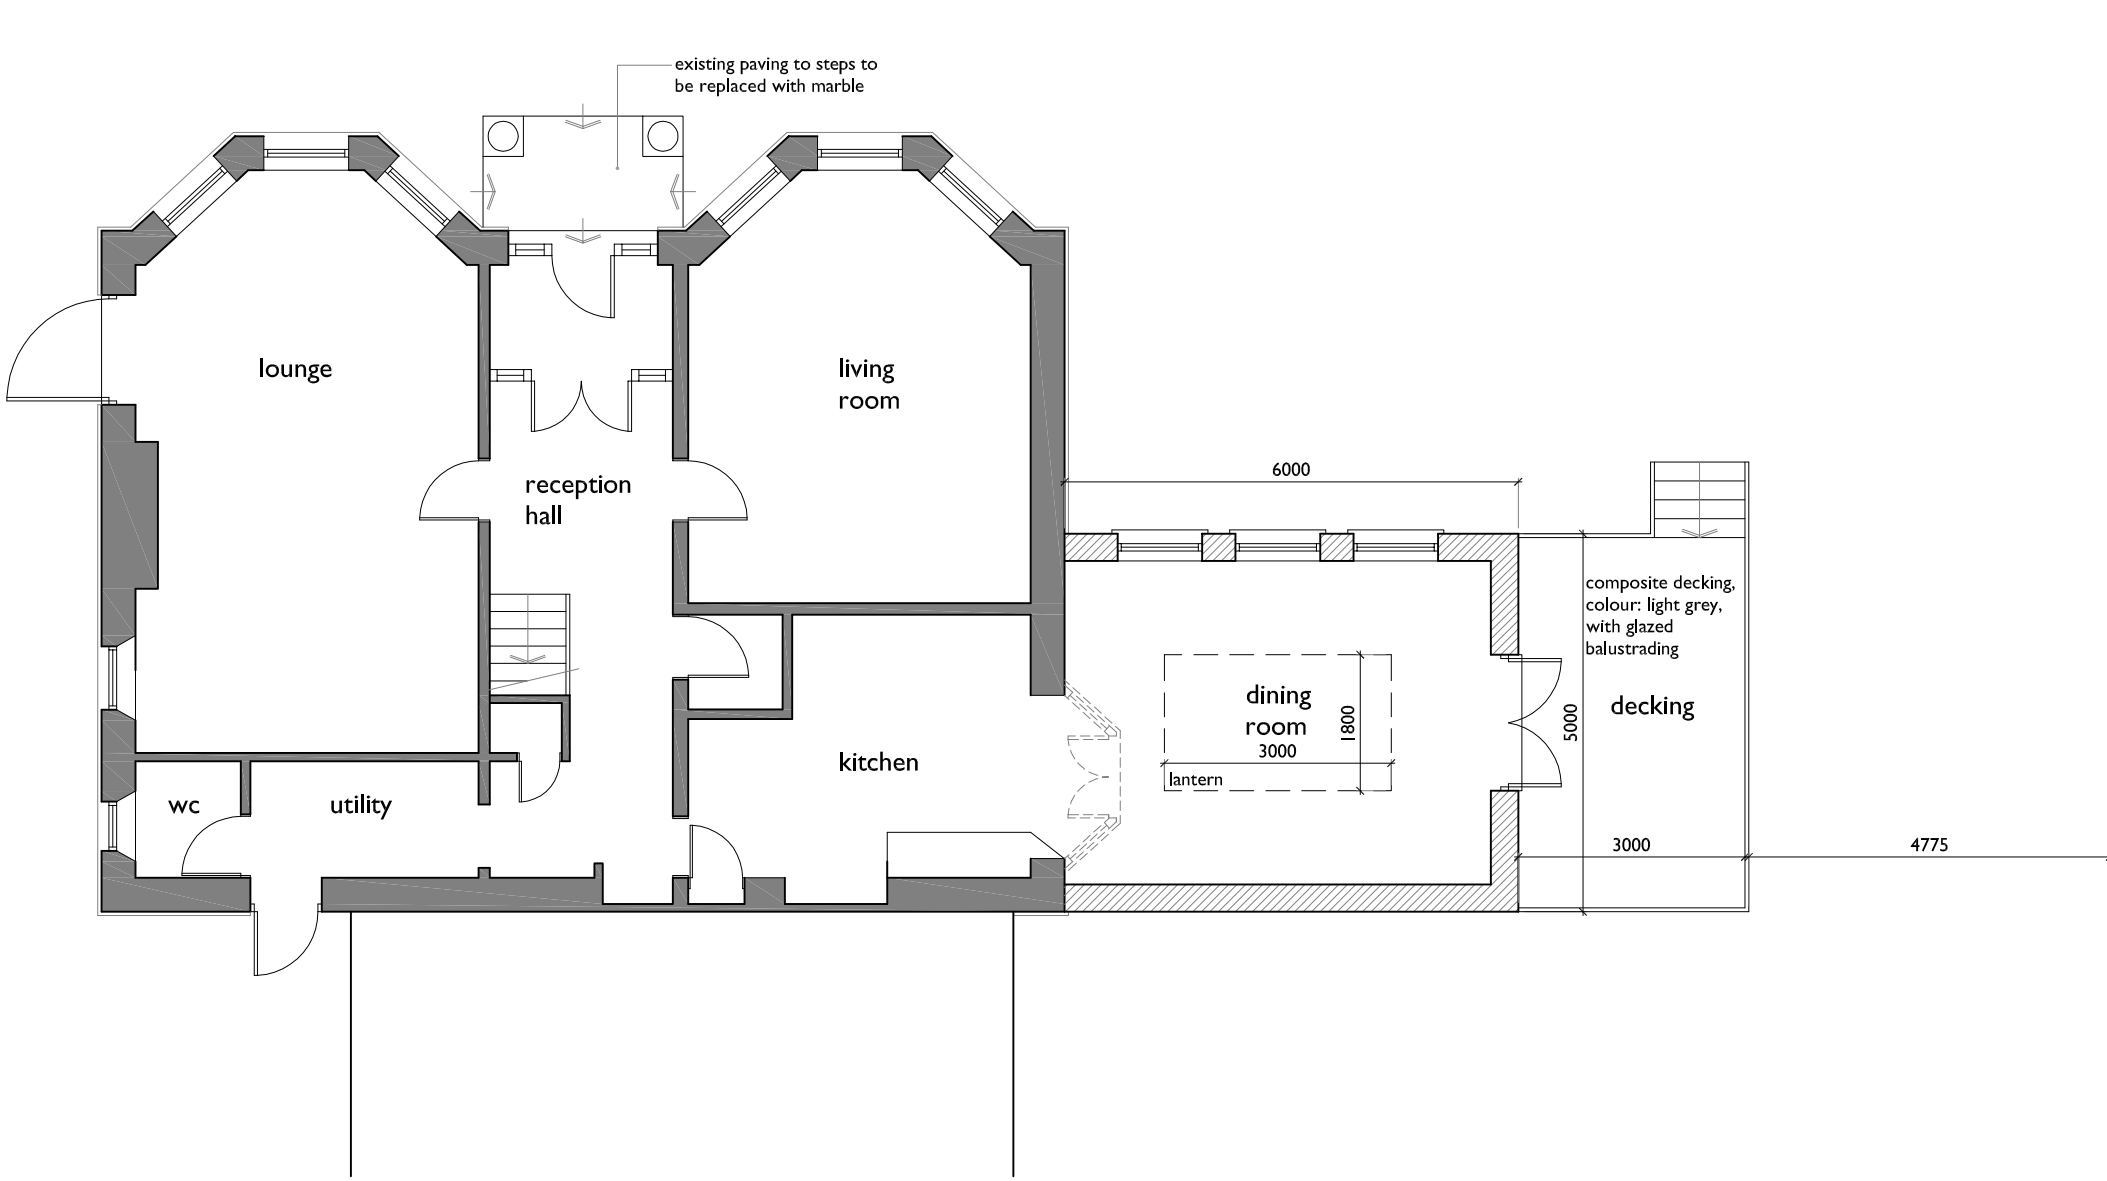

GROUND FLOOR PLAN

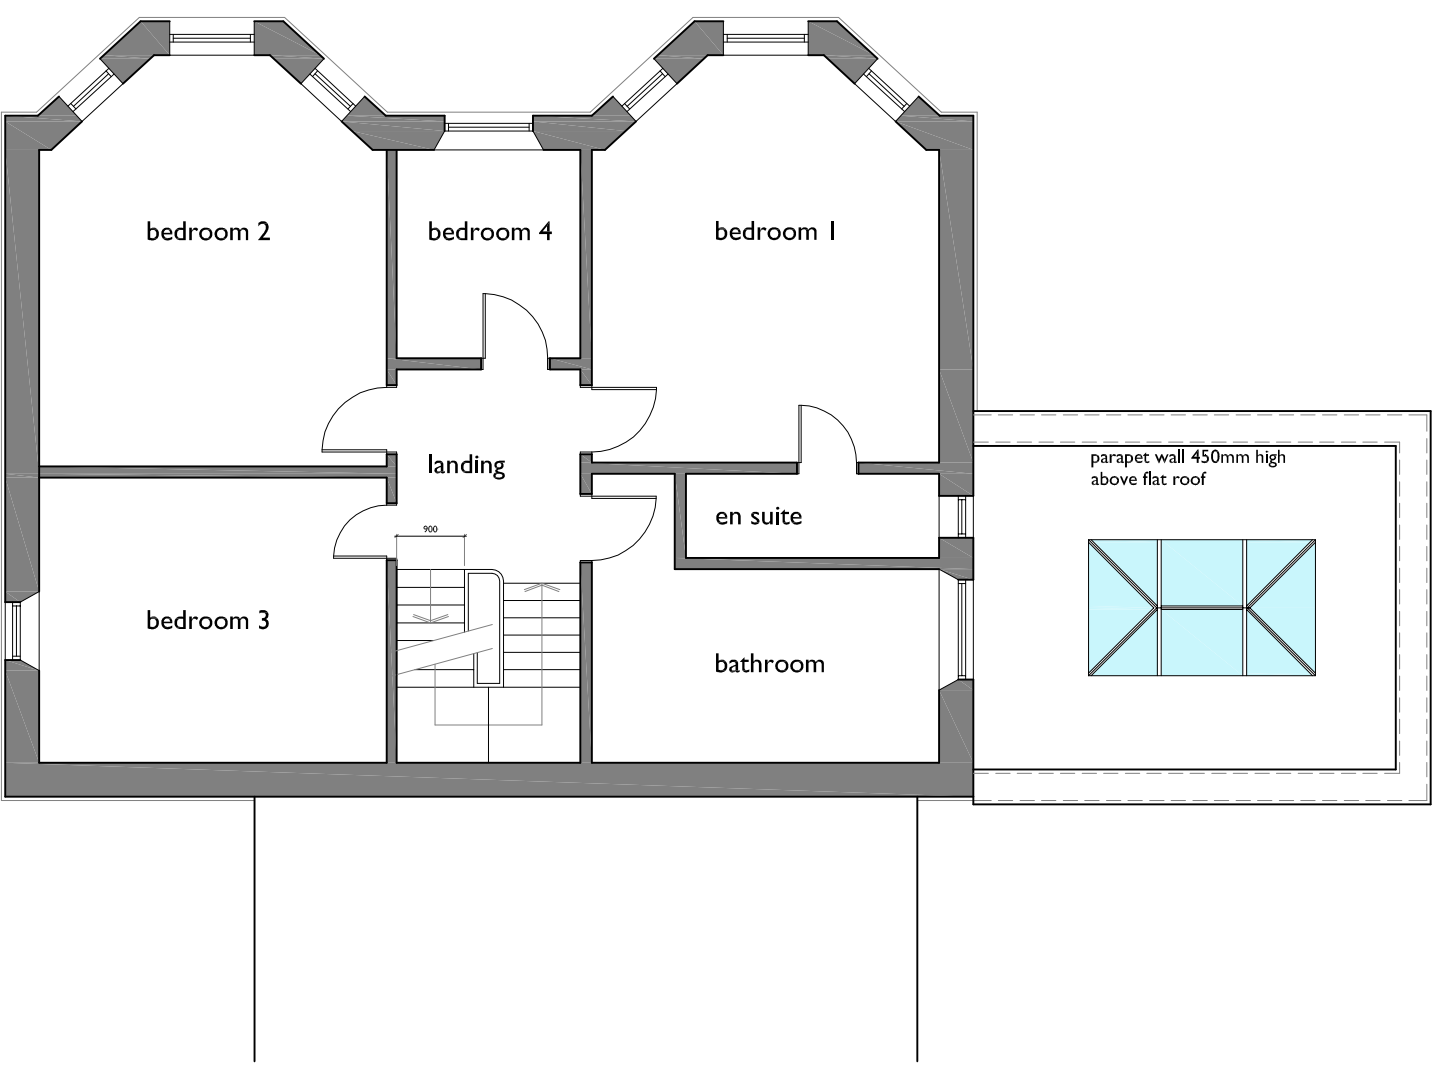

FIRST FLOOR PLAN

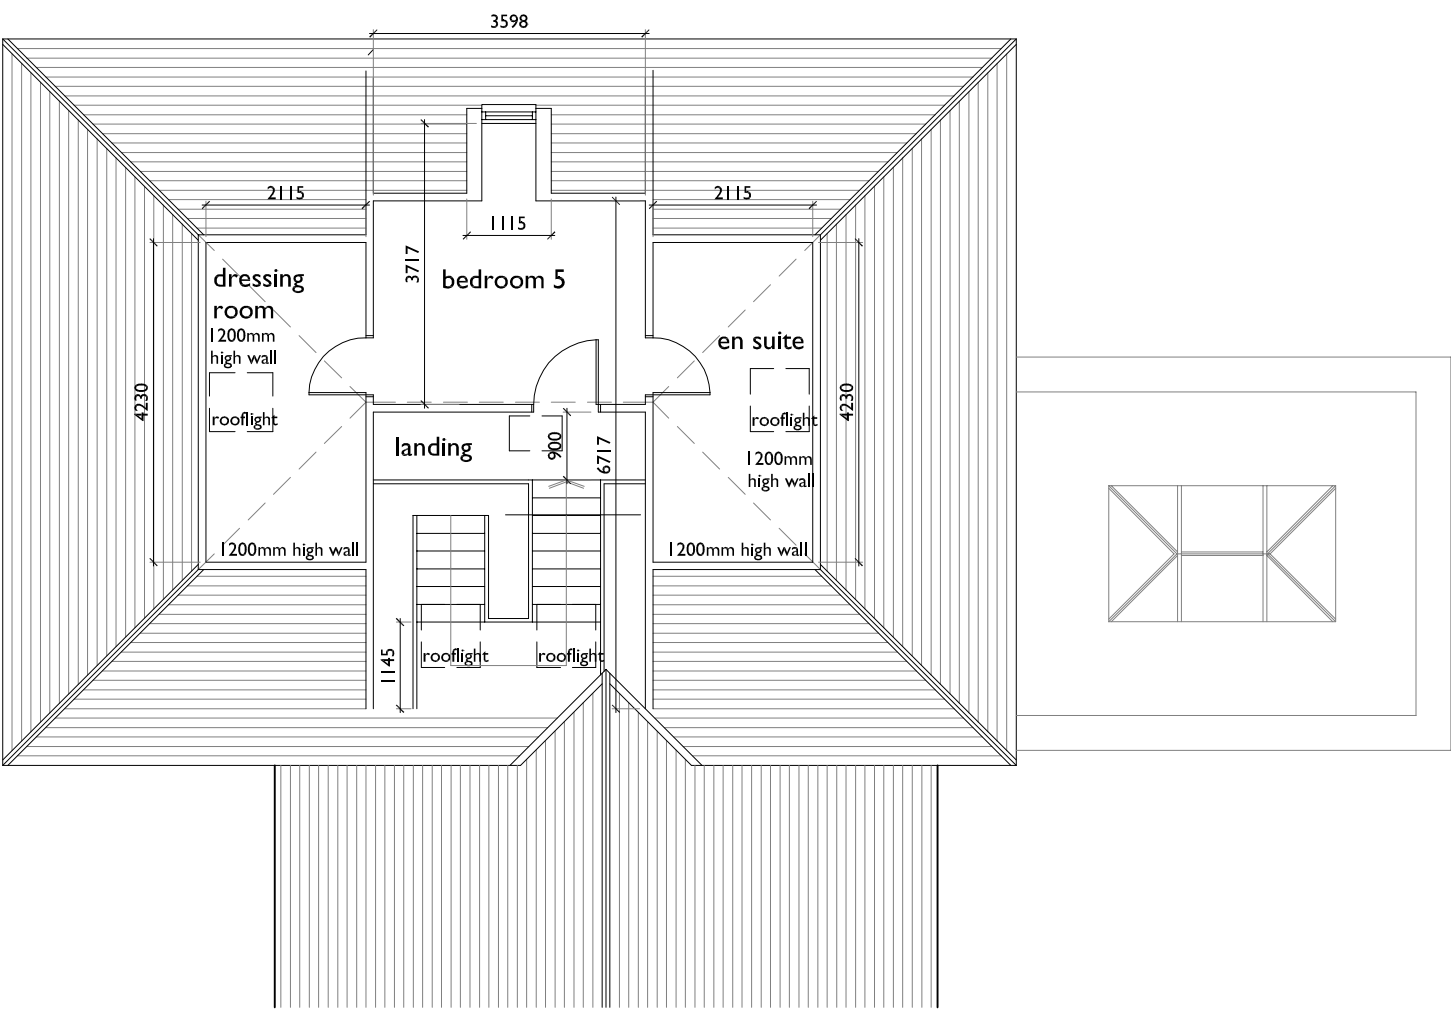

LOFT PLAN

SCALE THIS DRAWING ONLY FOR PLANNING PURPOSES CHECK ALL DIMENSIONS ON SITE

This drawing is to establish design intent. The contractor is responsible for quantities, dimensions, verification of site conditions, compliance with contract documents for information that pertains to the fabrication processes or techniques of construction and for the co-ordination of work with all trades. All errors or omissions are to be reported to the designers.

Original drawing size A1
No drawing is copyright, all rights reserved.

Rev	Date	Description	By	Checked
A	26/06/08	Front door amended as existing, height of extension reduced, decking materials added.	jmt	-

Client	MR R. AZIZ		
Project	SIDE EXTENSION AND LOFT CONVERSION AT 46 CAERAU ROAD, NEWPORT.		
Title	PLANS AND ELEVATIONS AS PROPOSED	Scale	1:100 @ A1 1:200 @ A3
Status	PLANNING	Drawn	jmt
Job No	2025.499	Draw	May 2025
Drwg No	PL03	Revised	---
Rev	A		

ajt
design

69 St Julians Road, Newport,
South Wales, NP19 7RU.
Tel: 07891 973844
Email: jason@ajtechdesign.co.uk