




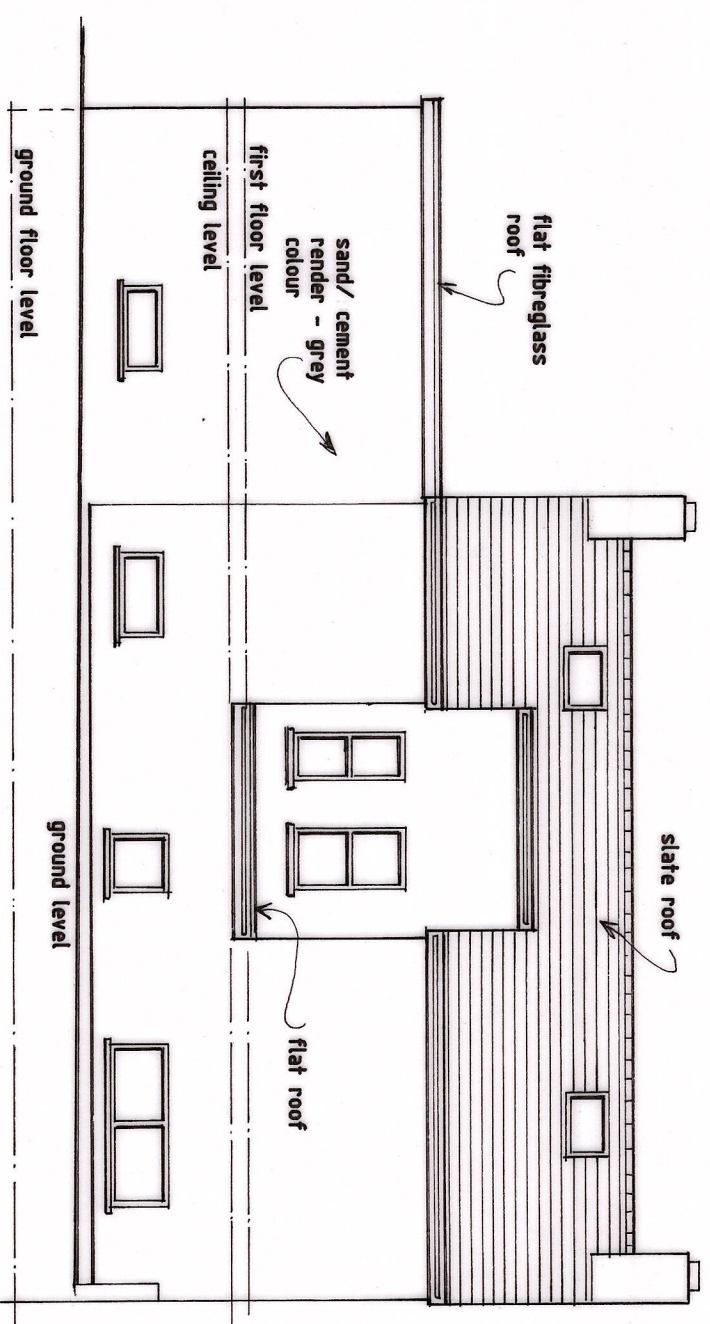


PROPOSED REAR ELEVATION

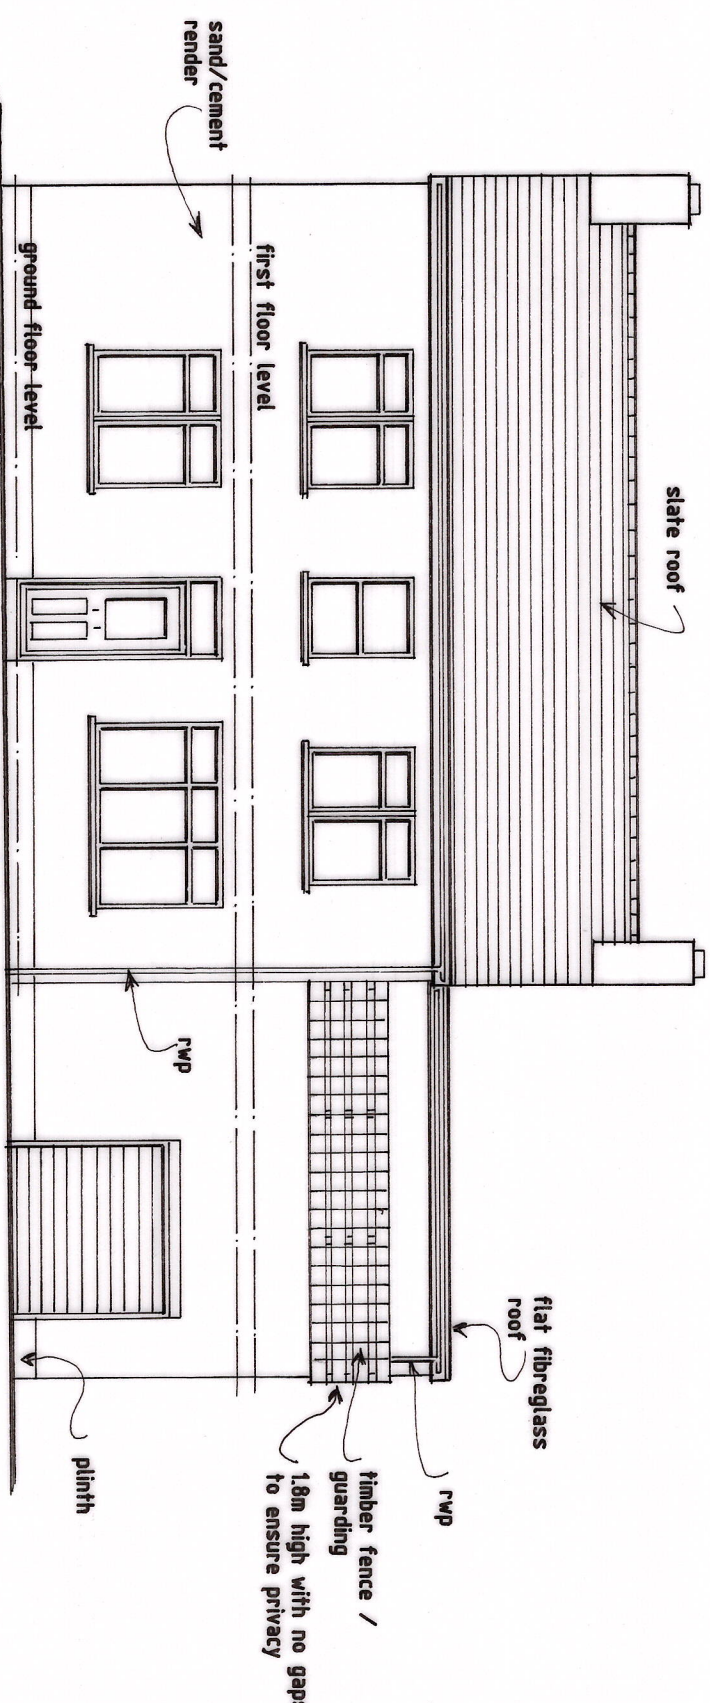


PROPOSED FRONT ELEVATION

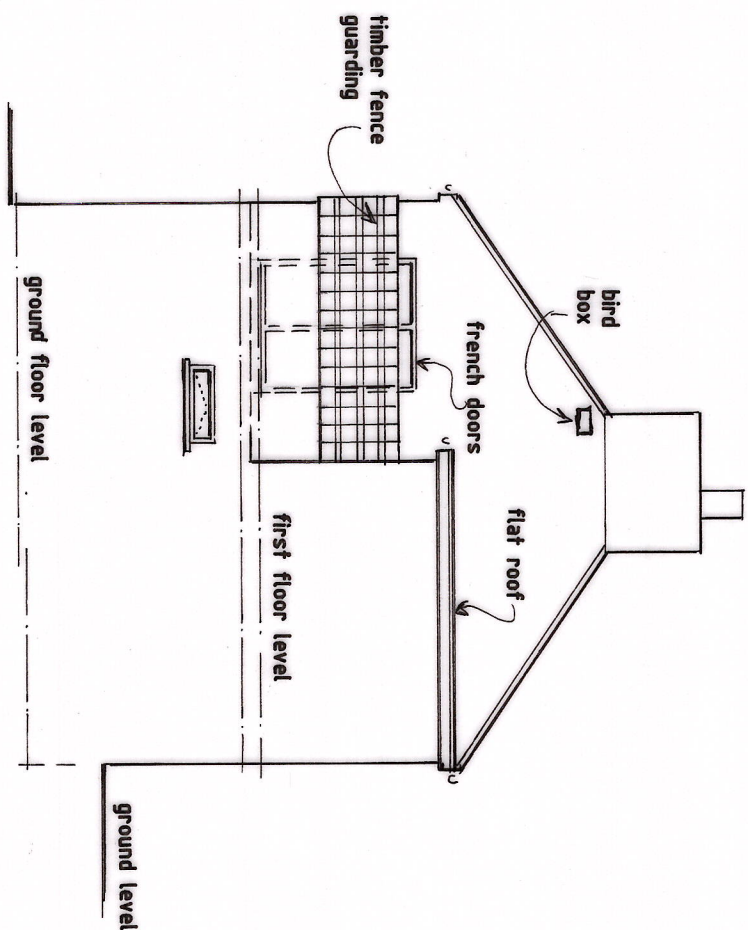


PROPOSED SIDE ELEVATION
SCALE - 1:100

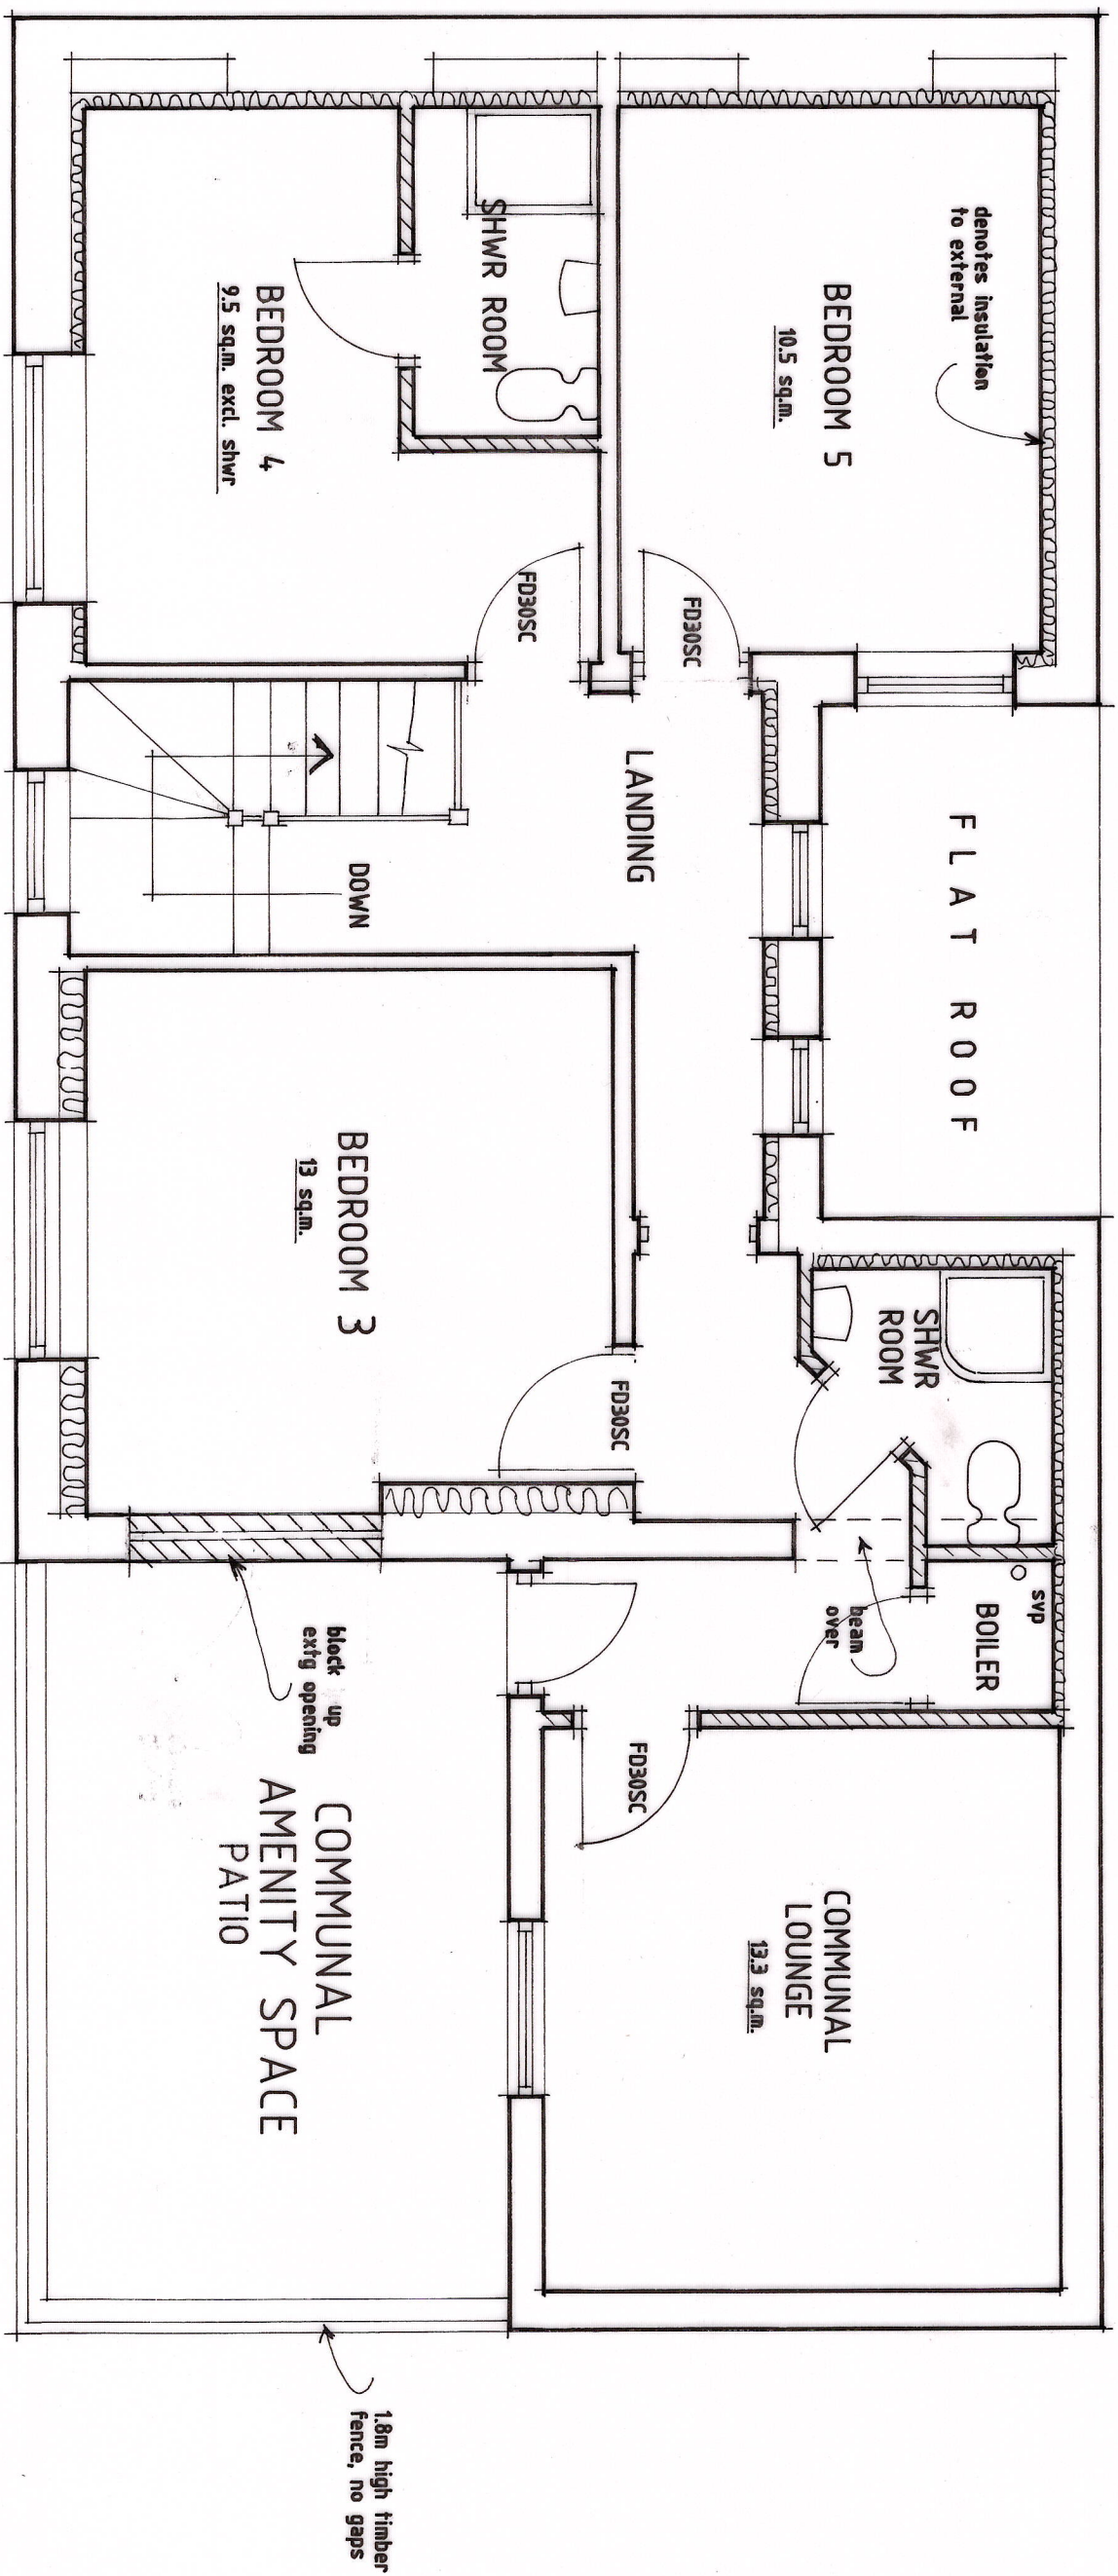


PROPOSED FIRST FLOOR PLAN

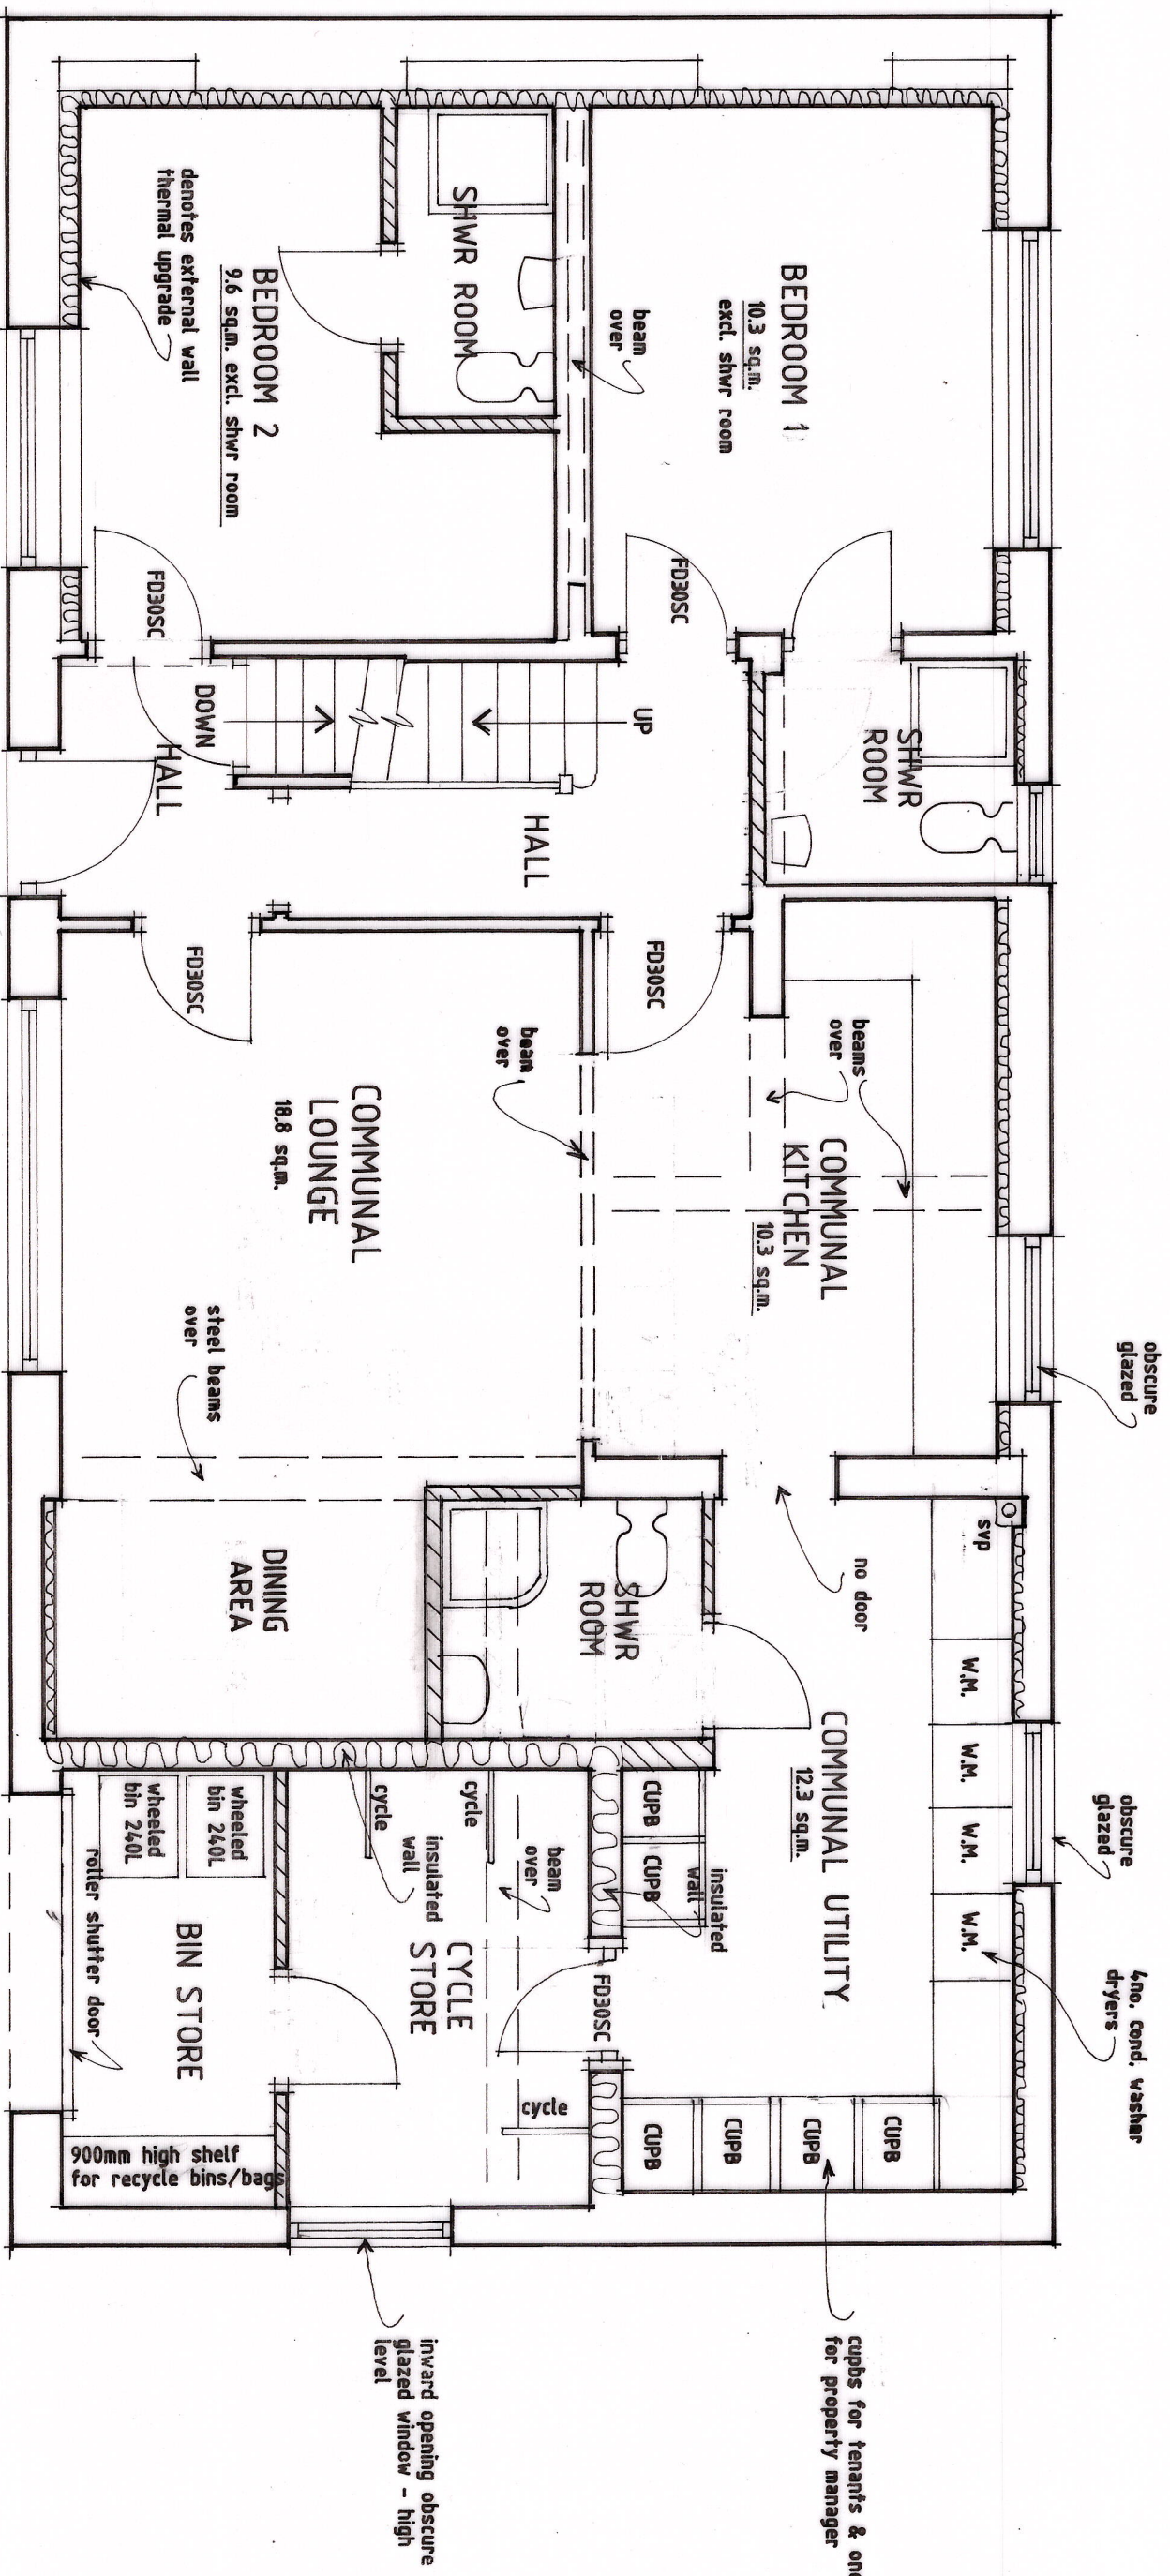


PROPOSED GROUND FLOOR PLAN

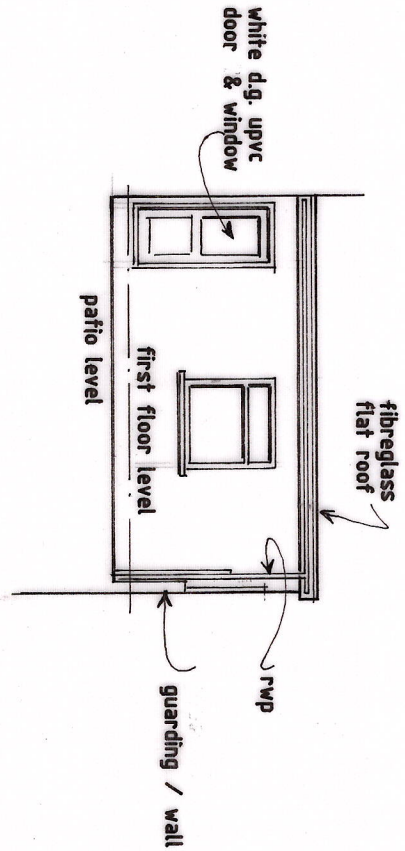

PATIO ELEVATION

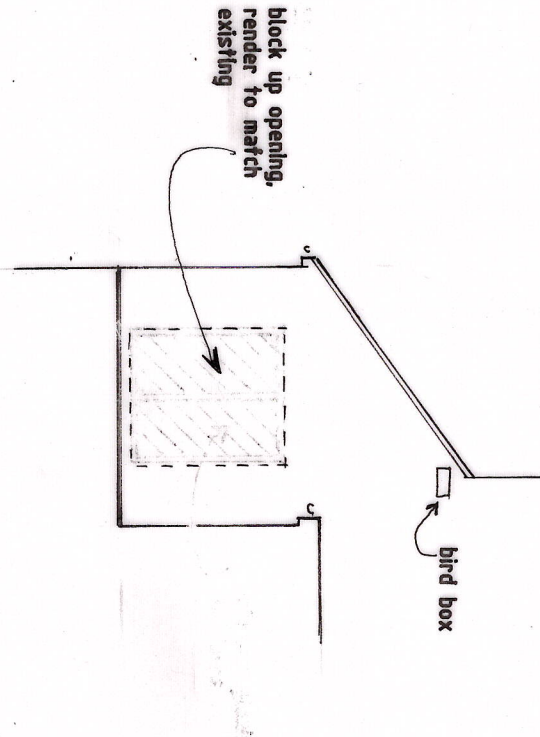

PROPOSED SIDE ELEVATION
SCALE - 1:100

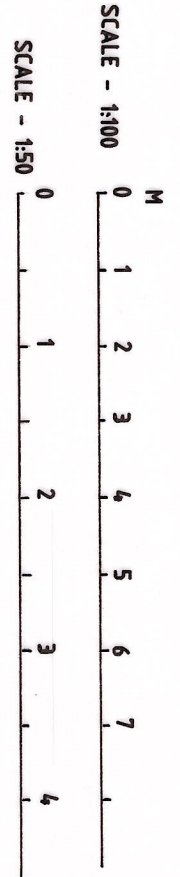

Revisions	
Ref	Description
A	02/26 LAYOUT AMENDED
B	07/26 LAYOUT AMENDED

K.W. DORRINGTON
ARCHITECTURAL ASSOCIATES
Tel: (01633) 857566

PROPOSED CHANGE OF USE TO
HOUSE IN MULTIPLE OCCUPATION AT -
22, CROWN STREET, NEWPORT,
SOUTH WALES, NP19 8FU.

scale: PLANS-1:50 & ELEVATIONS-1:100 AT A1
drawing number: KD2044/2 x B