




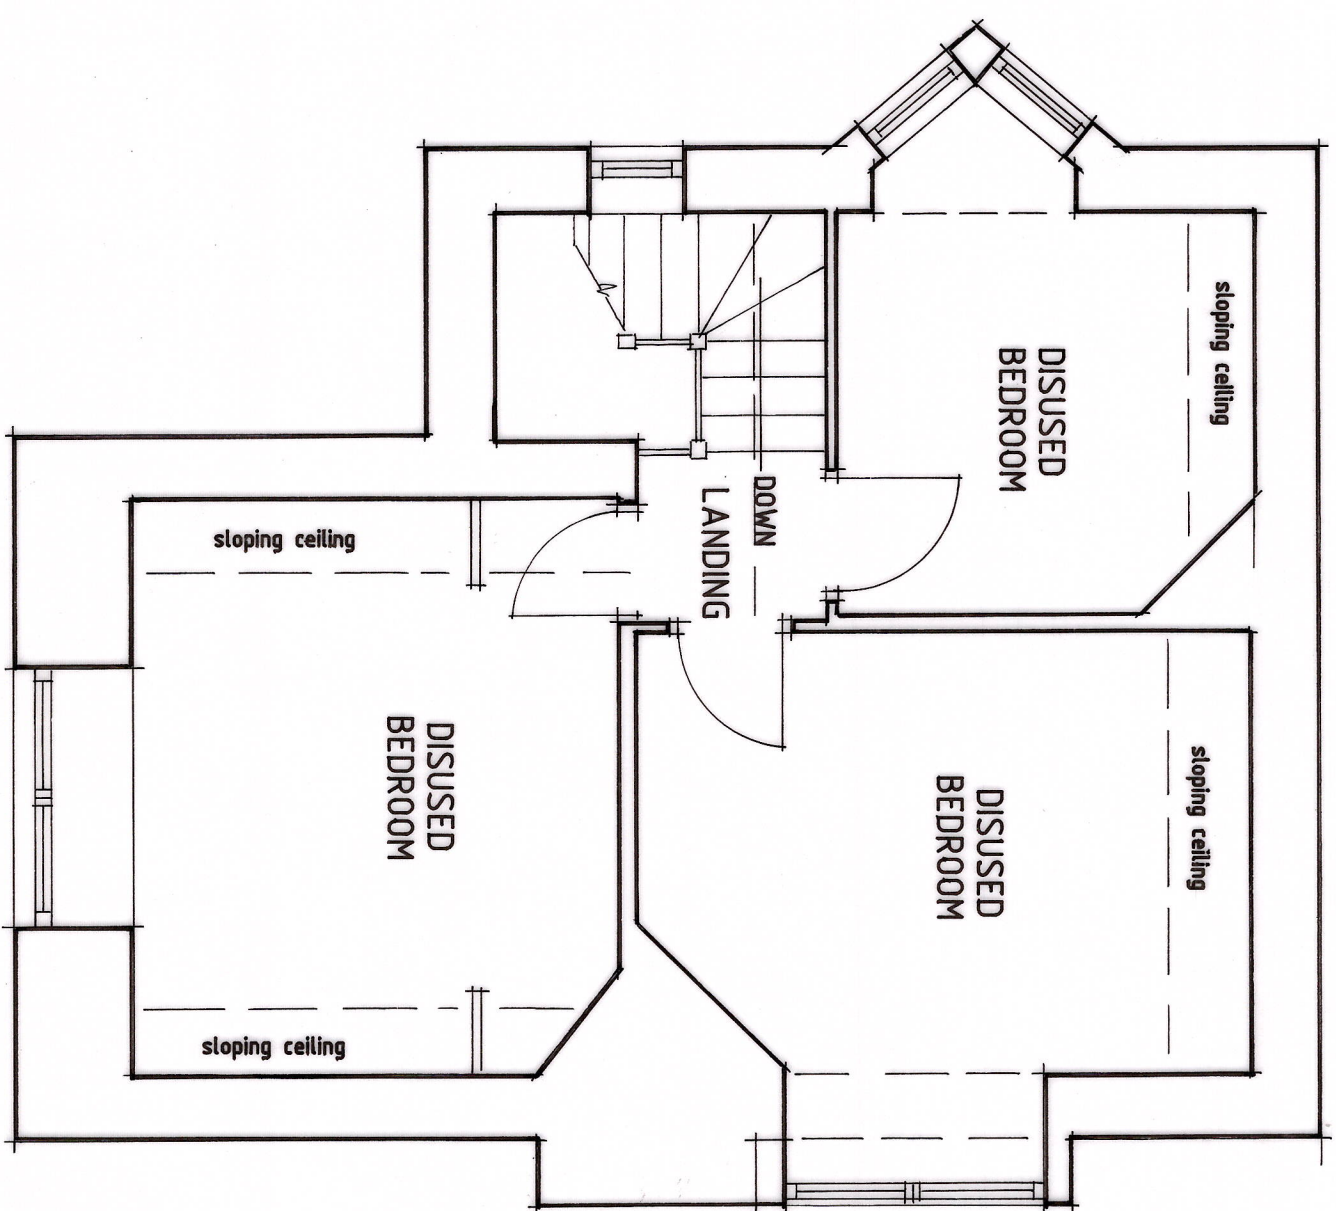

EXISTING FIRST FLOOR PLAN

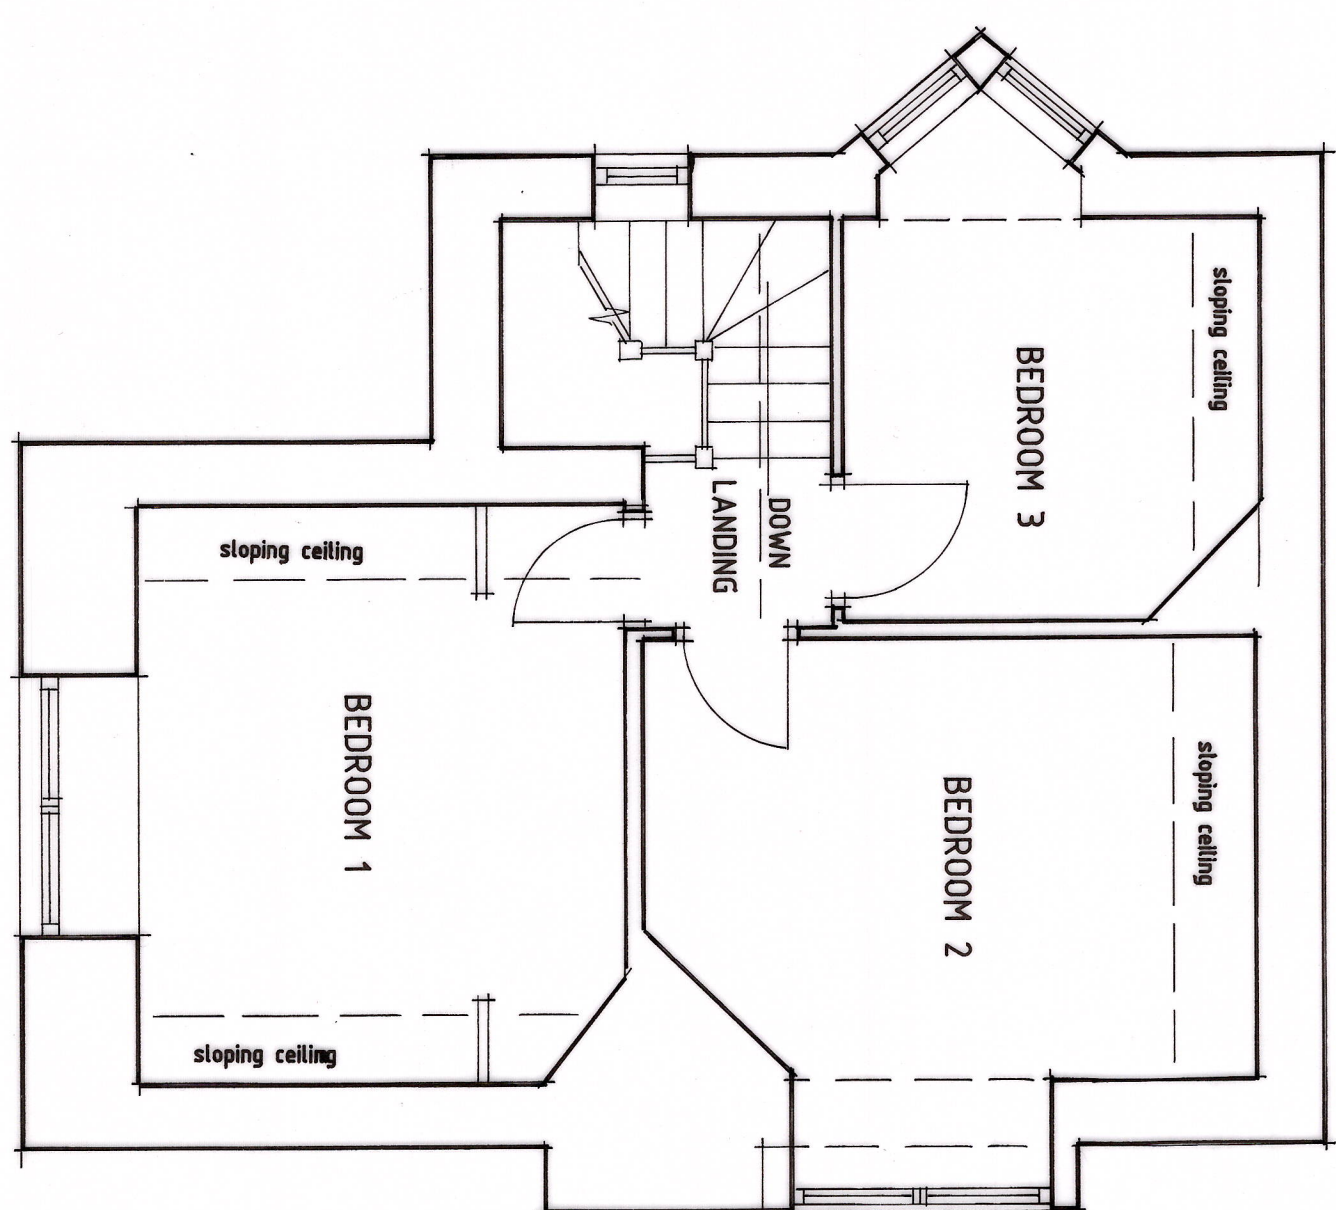


PROPOSED FIRST FLOOR PLAN

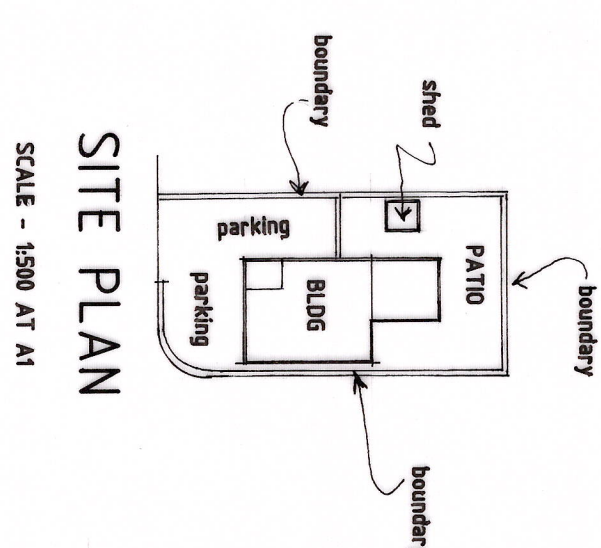


SITE PLAN
SCALE - 1:500 AT A1

PATIO

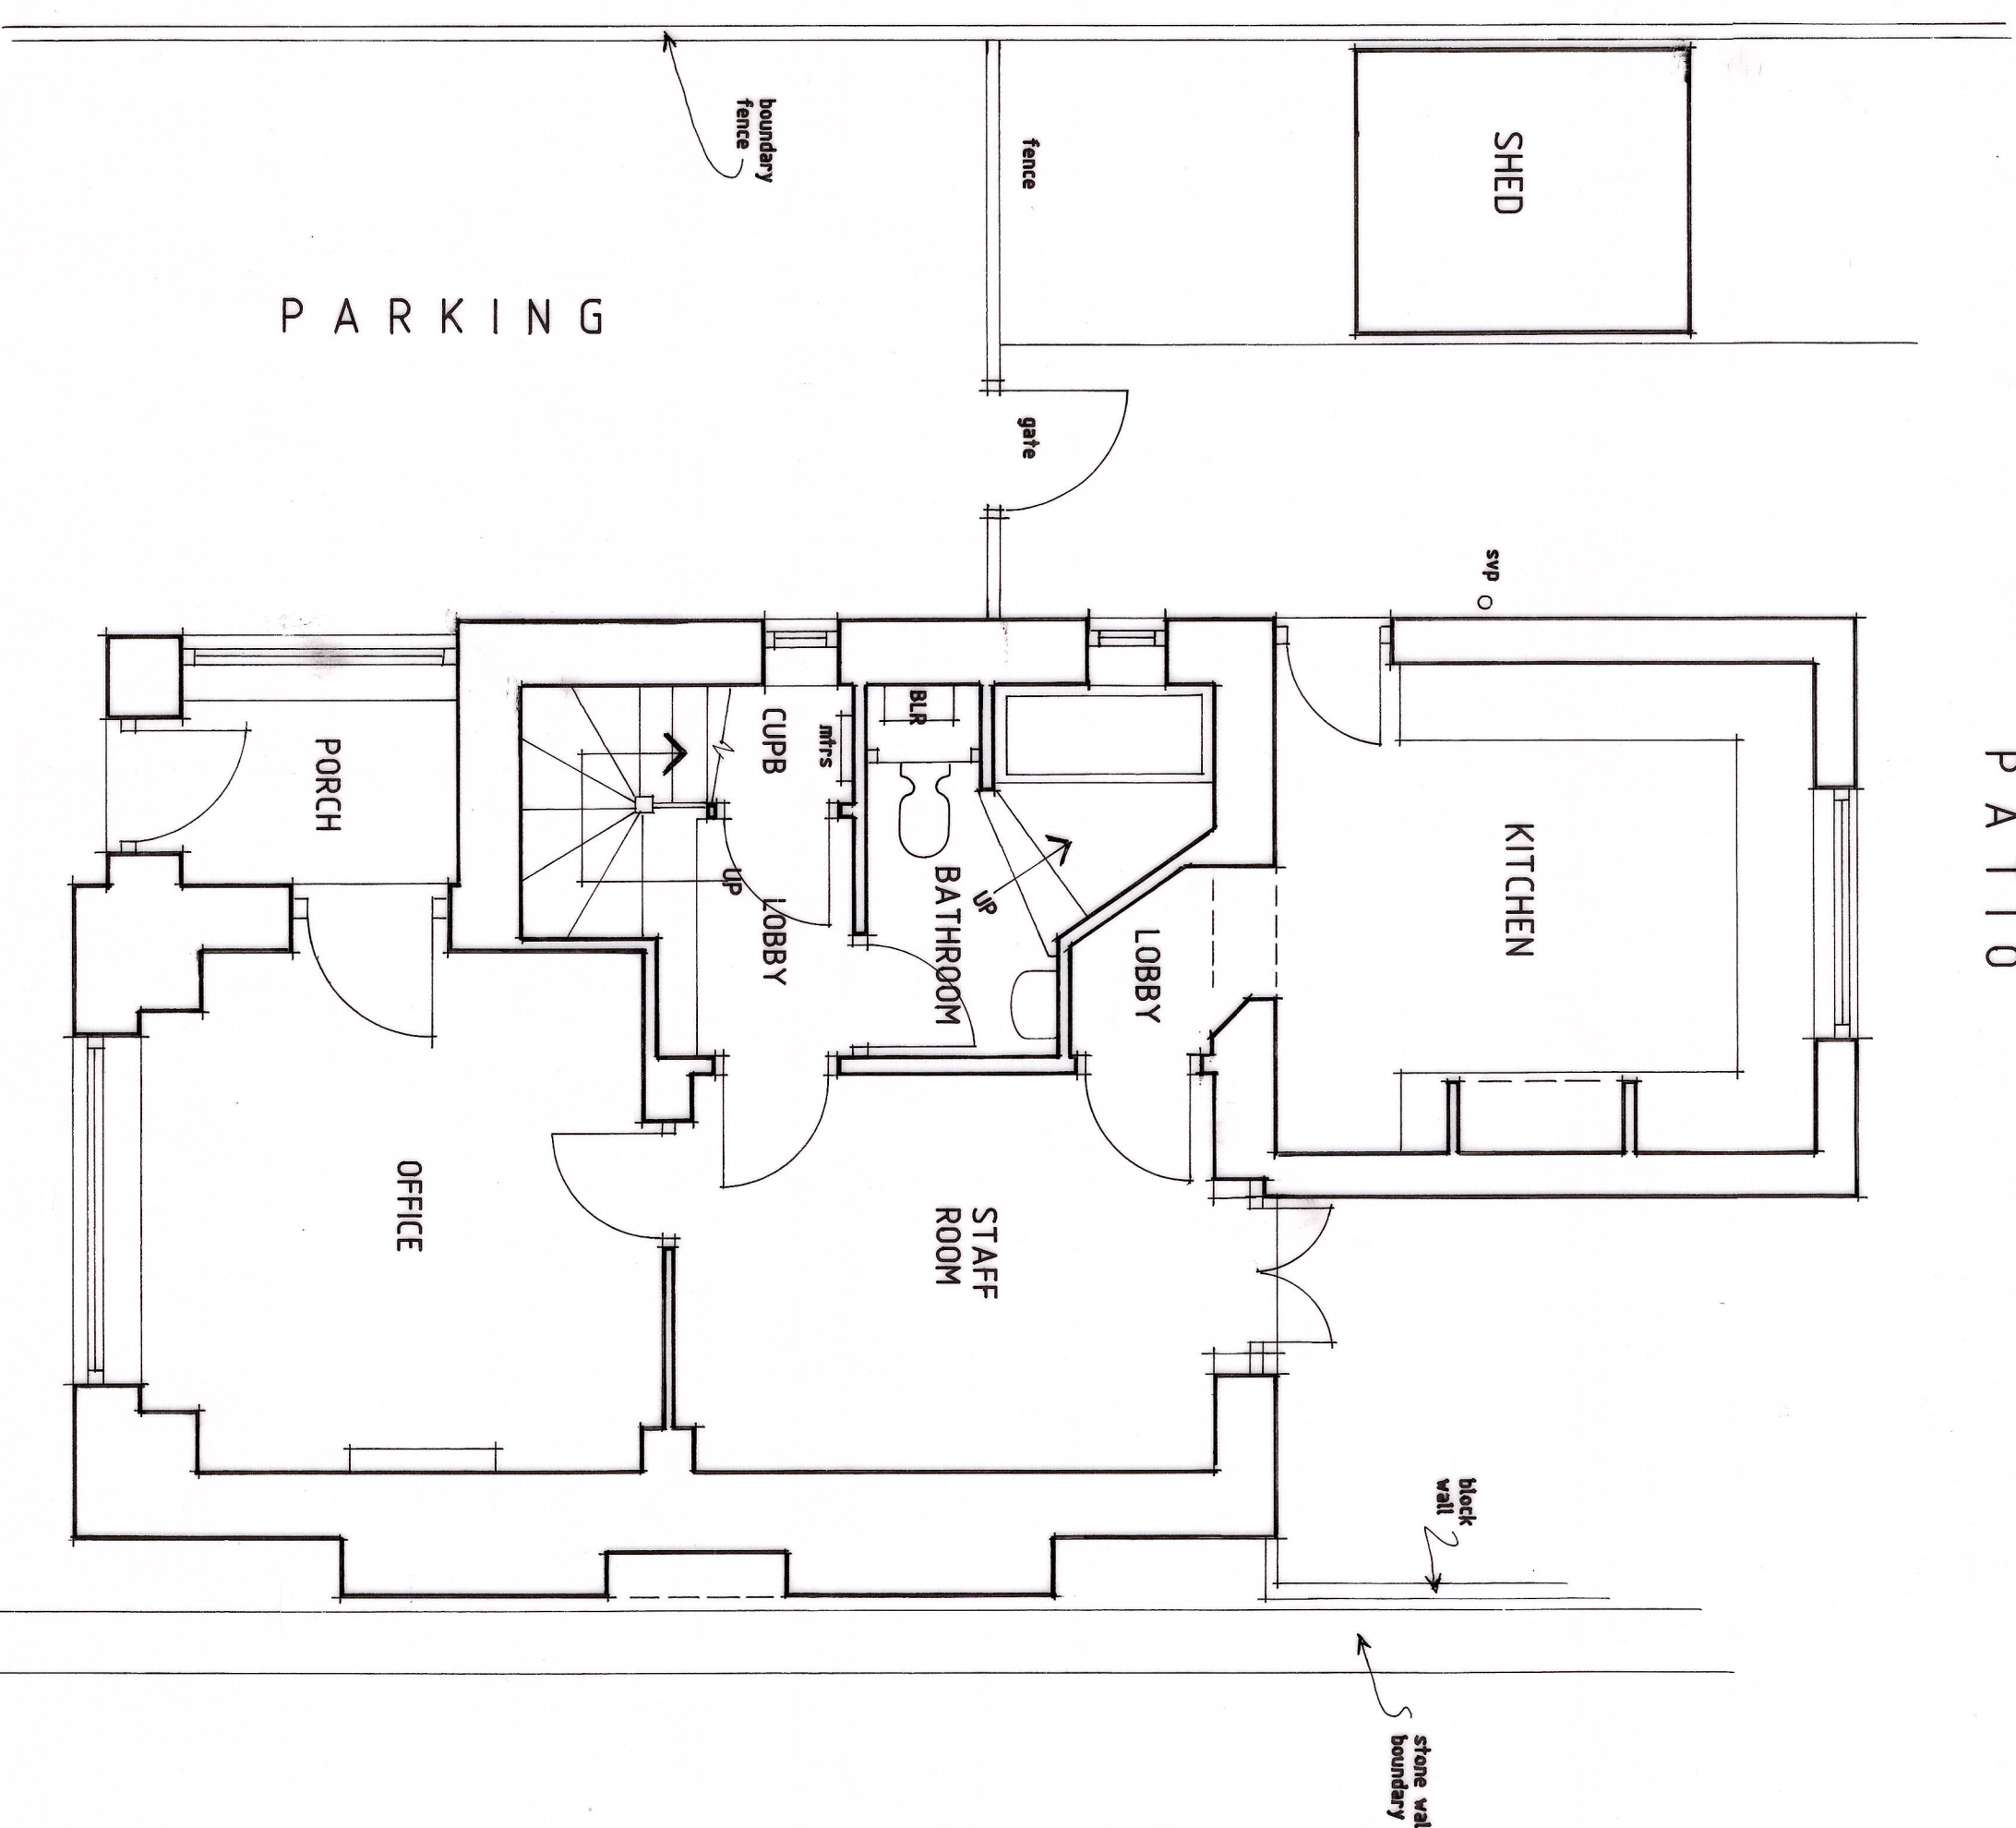


EXISTING GROUND FLOOR PLAN

PATIO

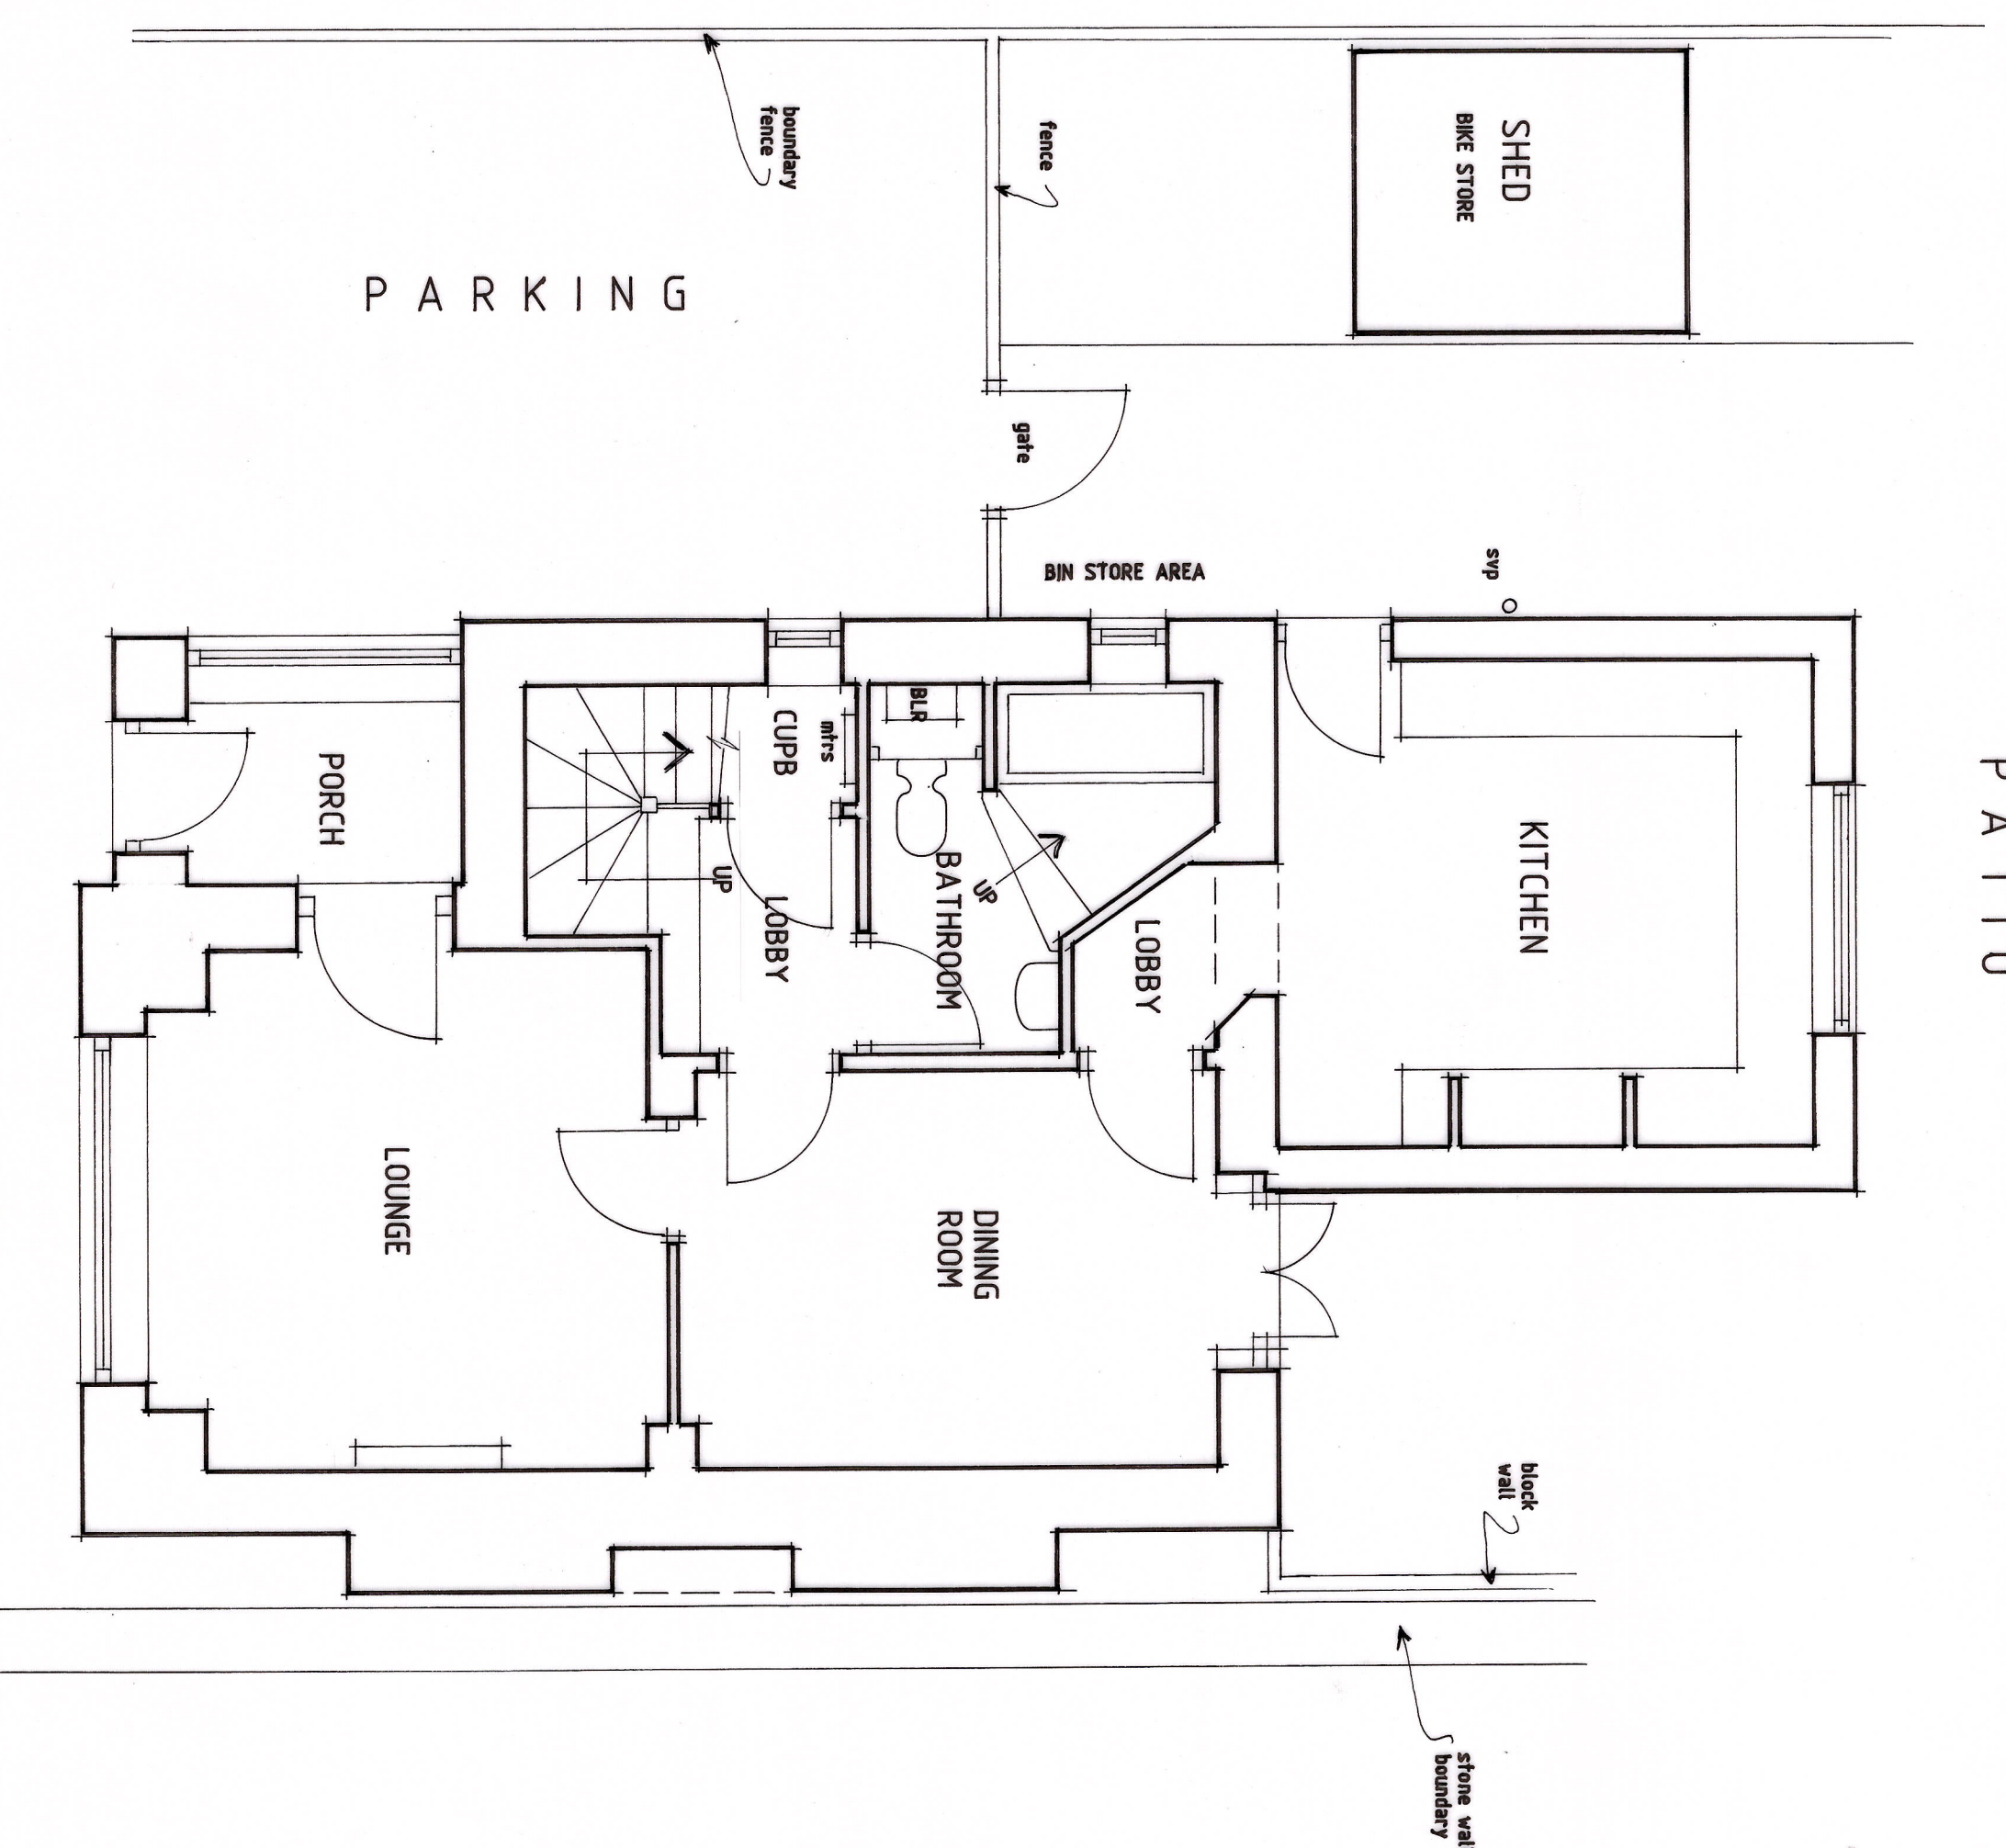

PROPOSED GROUND FLOOR PLAN

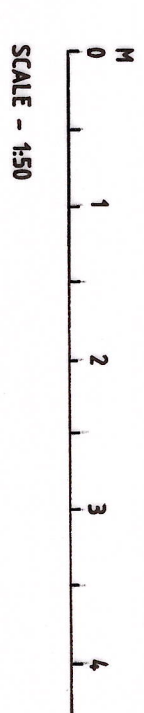

Revisions

Ref	Date	Description
-----	------	-------------

K.W. DORRINGTON HOLT HCAE
ARCHITECTURAL ASSOCIATES
Tel:(01633) 857566

PROPOSED CHANGE OF USE TO
DWELLING FROM VACANT OFFICE -
2, ST. JOHNS ROAD, NEWPORT,
SOUTH WALES. NP19 8GW.

EXISTING AND PROPOSED

date: JULY 2026

scale: 1:50 AT A1

drawing number:

KD2075/1