


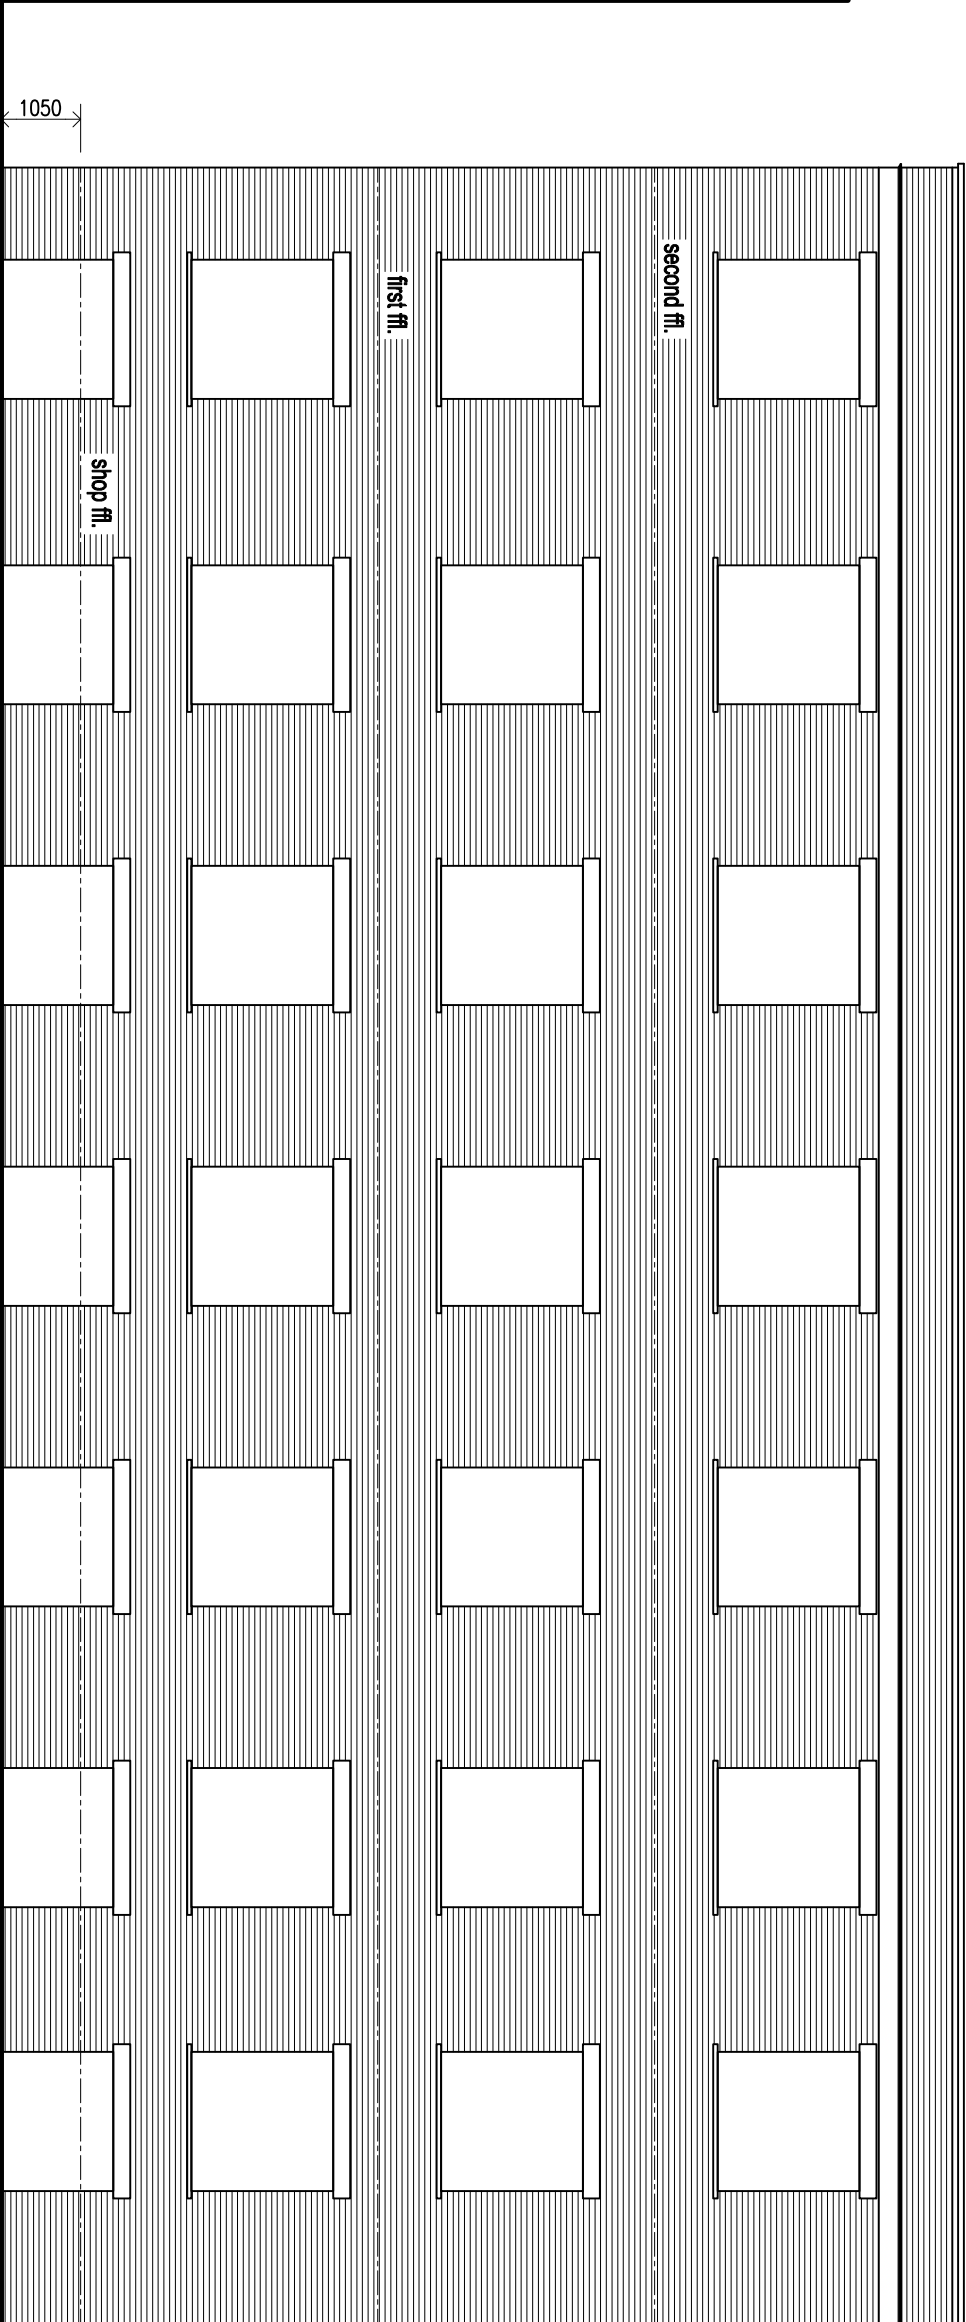

EXISTING REAR ELEVATION.
(1:100)

CLIENT
MRS NASIM AHMED

job title
PROPOSED CHANGE OF USE OF PART OF GROUND
FLOOR A1 USE CLASS TO A3 USE CLASS
@ 130, CORPORATION ROAD, NEWPORT, NP19 0BH.

drawing title
EXISTING REAR ELEVATION.

job No:	drawing No:	scales:
25.79	06	1:100 @A3