


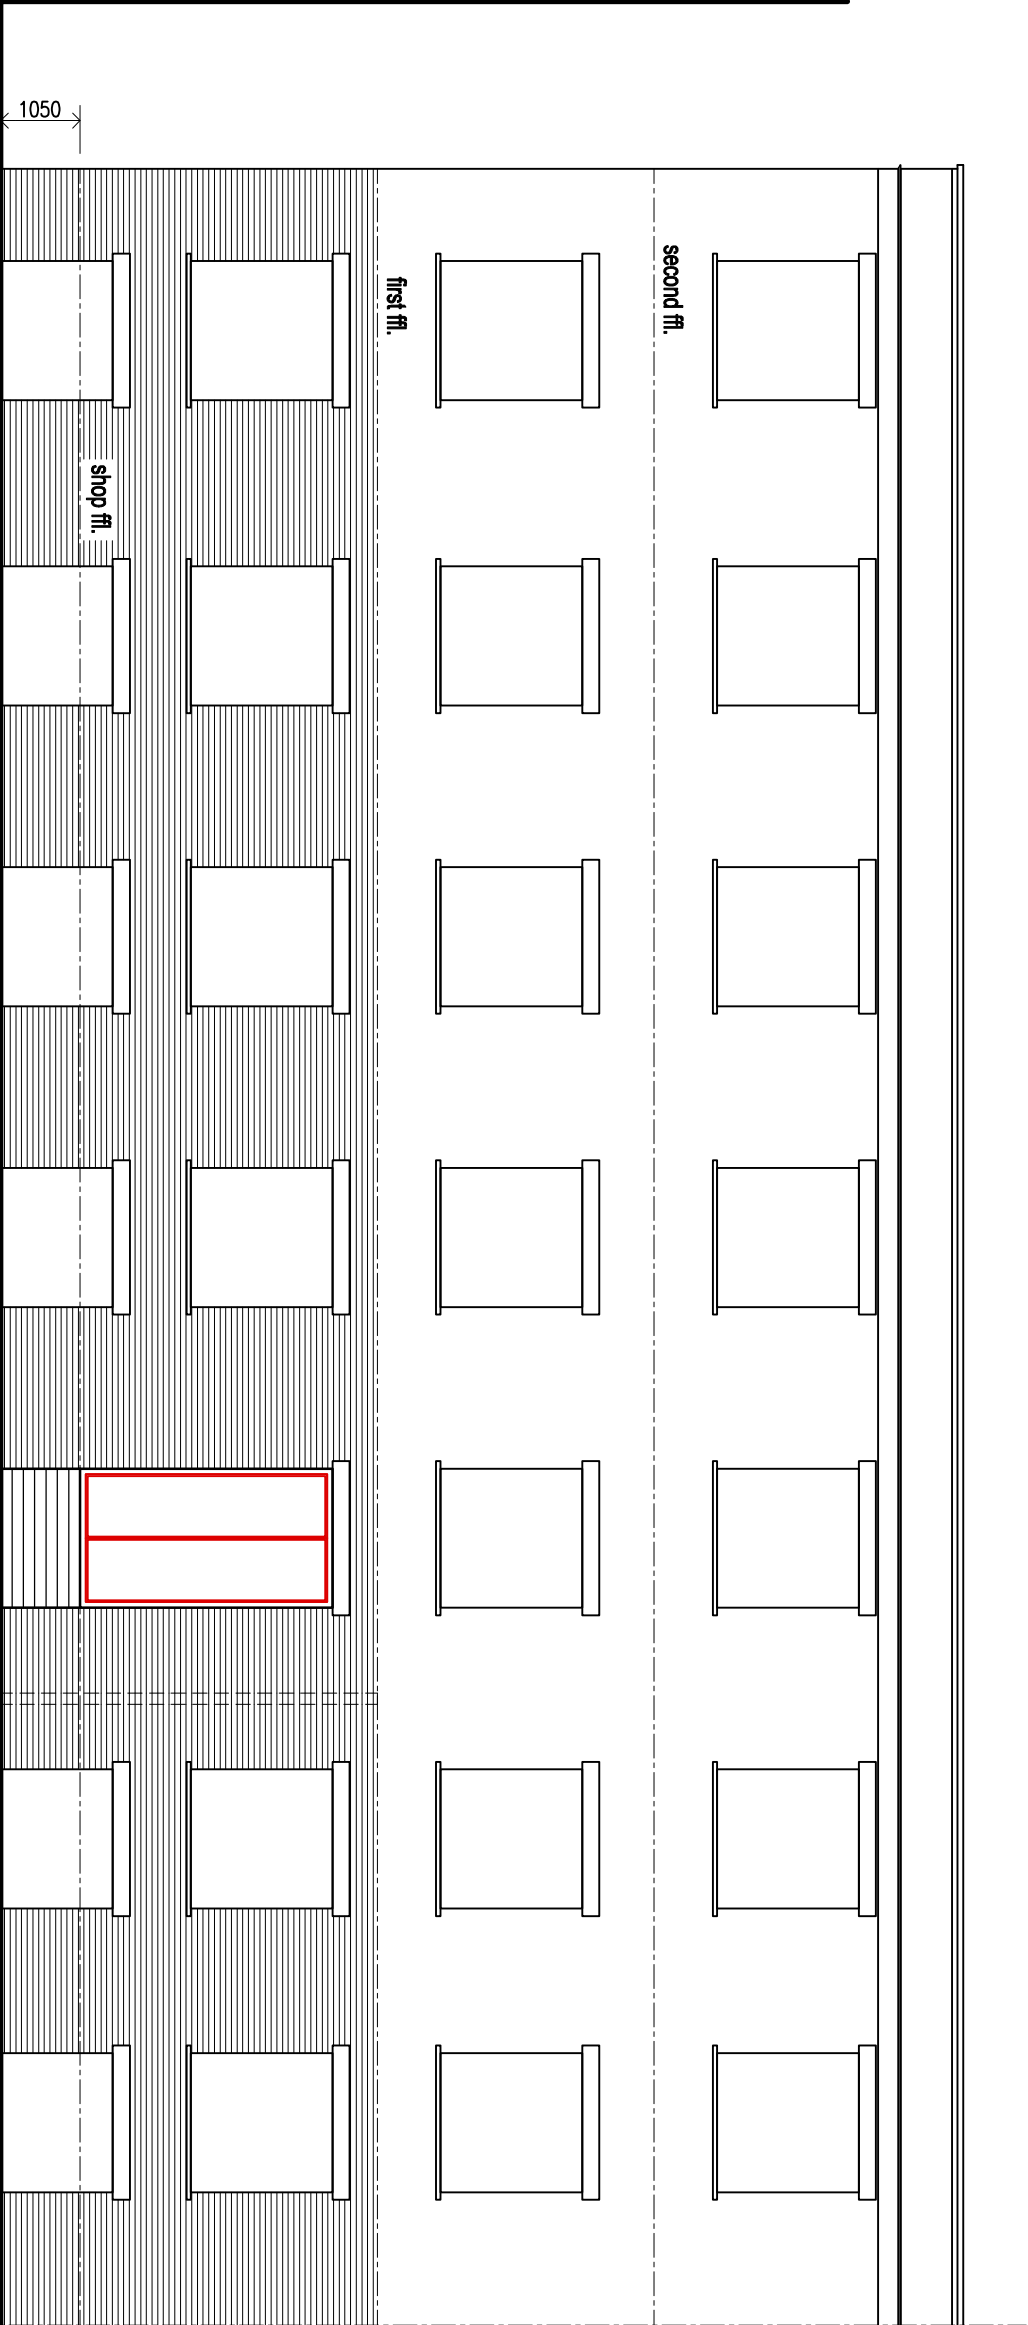

PROPOSED REAR ELEVATION.

(1:100)

Remove window cut out opening,
supply and fit new fire double doors.

CLIENT

MRS NASIM AHMED

job title

PROPOSED CHANGE OF USE OF PART OF GROUND
FLOOR A1 USE CLASS TO A3 USE CLASS
@ 130, CORPORATION ROAD, NEWPORT, NP19 0BH.

drawing title

PROPOSED REAR ELEVATION.

job No:

25.79

drawing No:

07

scales:

1:100 @A3