



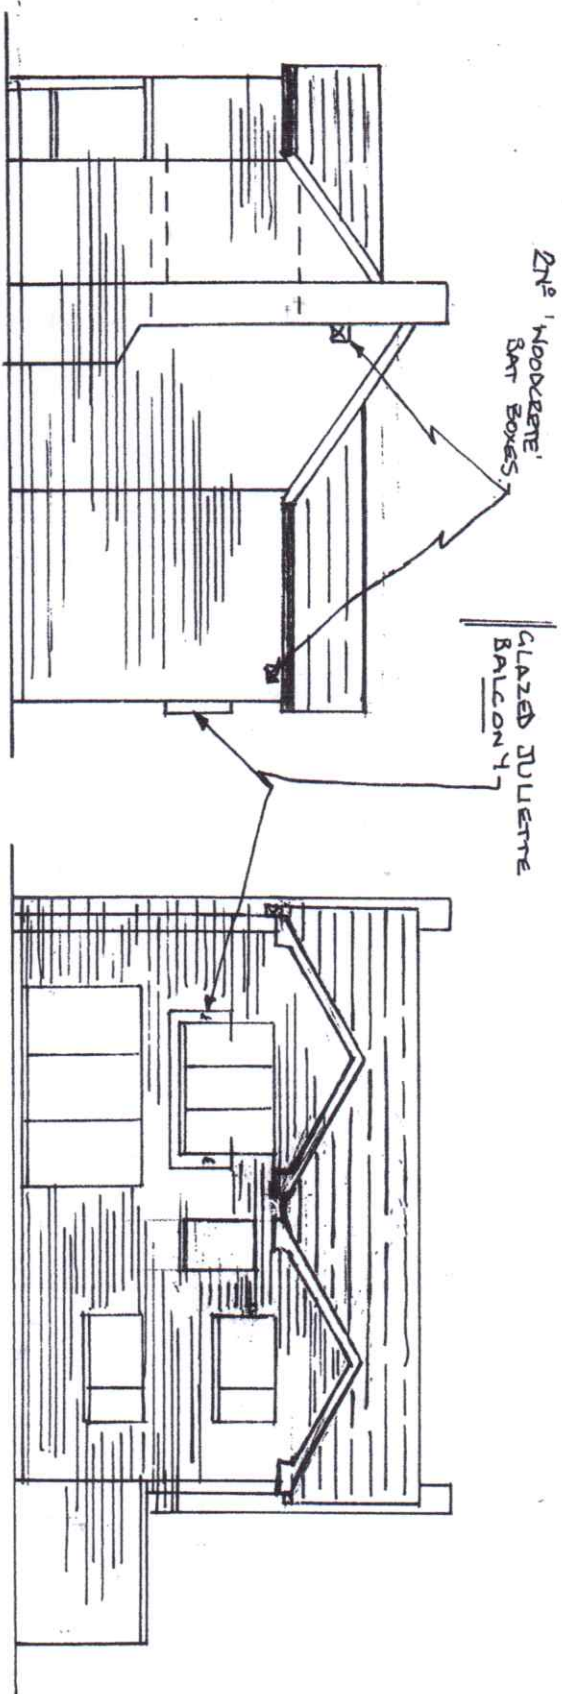


PROPOSED SIDE ELEVATION

PROPOSED REAR ELEVATION

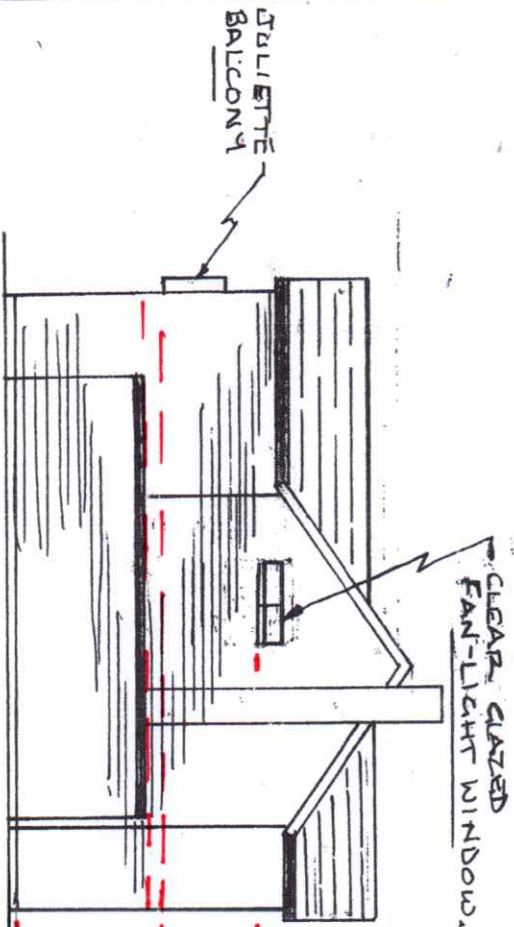

PROPOSED SIDE ELEVATION
(VIEW ON ARROW 'B')

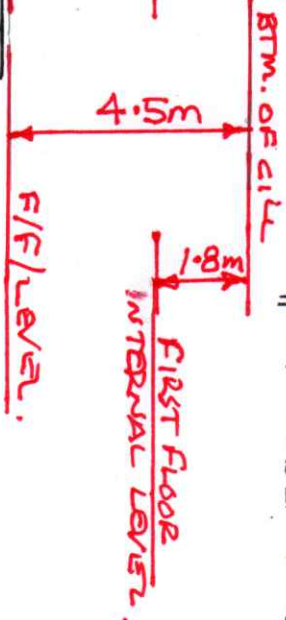

PROPOSED FINISHES - ALL TO MATCH EXISTING.
WALLS - BUFF FACING BRICK
ROOF - BROWN TILES.
WINDOWS & DOORS WHITE UPVC
BI-FOLDS - WHITE ANODISED ALUMINIUM.

- 17/6/25 - EXTENSION ROOF CHANGED FOR PLANNING. ALSO SIDE WINDOW CHANGED TO A CLEAR FAN-LIGHT WINDOW.
- 7/5/25 - LANDING WINDOW SHOWN ON REAR ELEVATION

PROPOSED ELEVATIONS FOR 18, VALE VIEW, NEWPORT.

SCALE 1:100
DRG. REF. 4B