
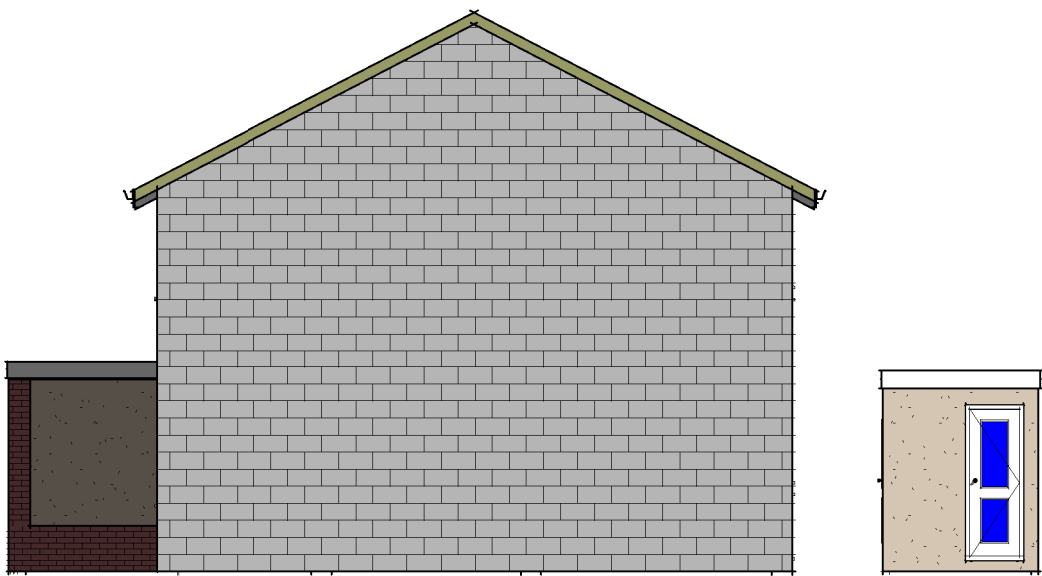


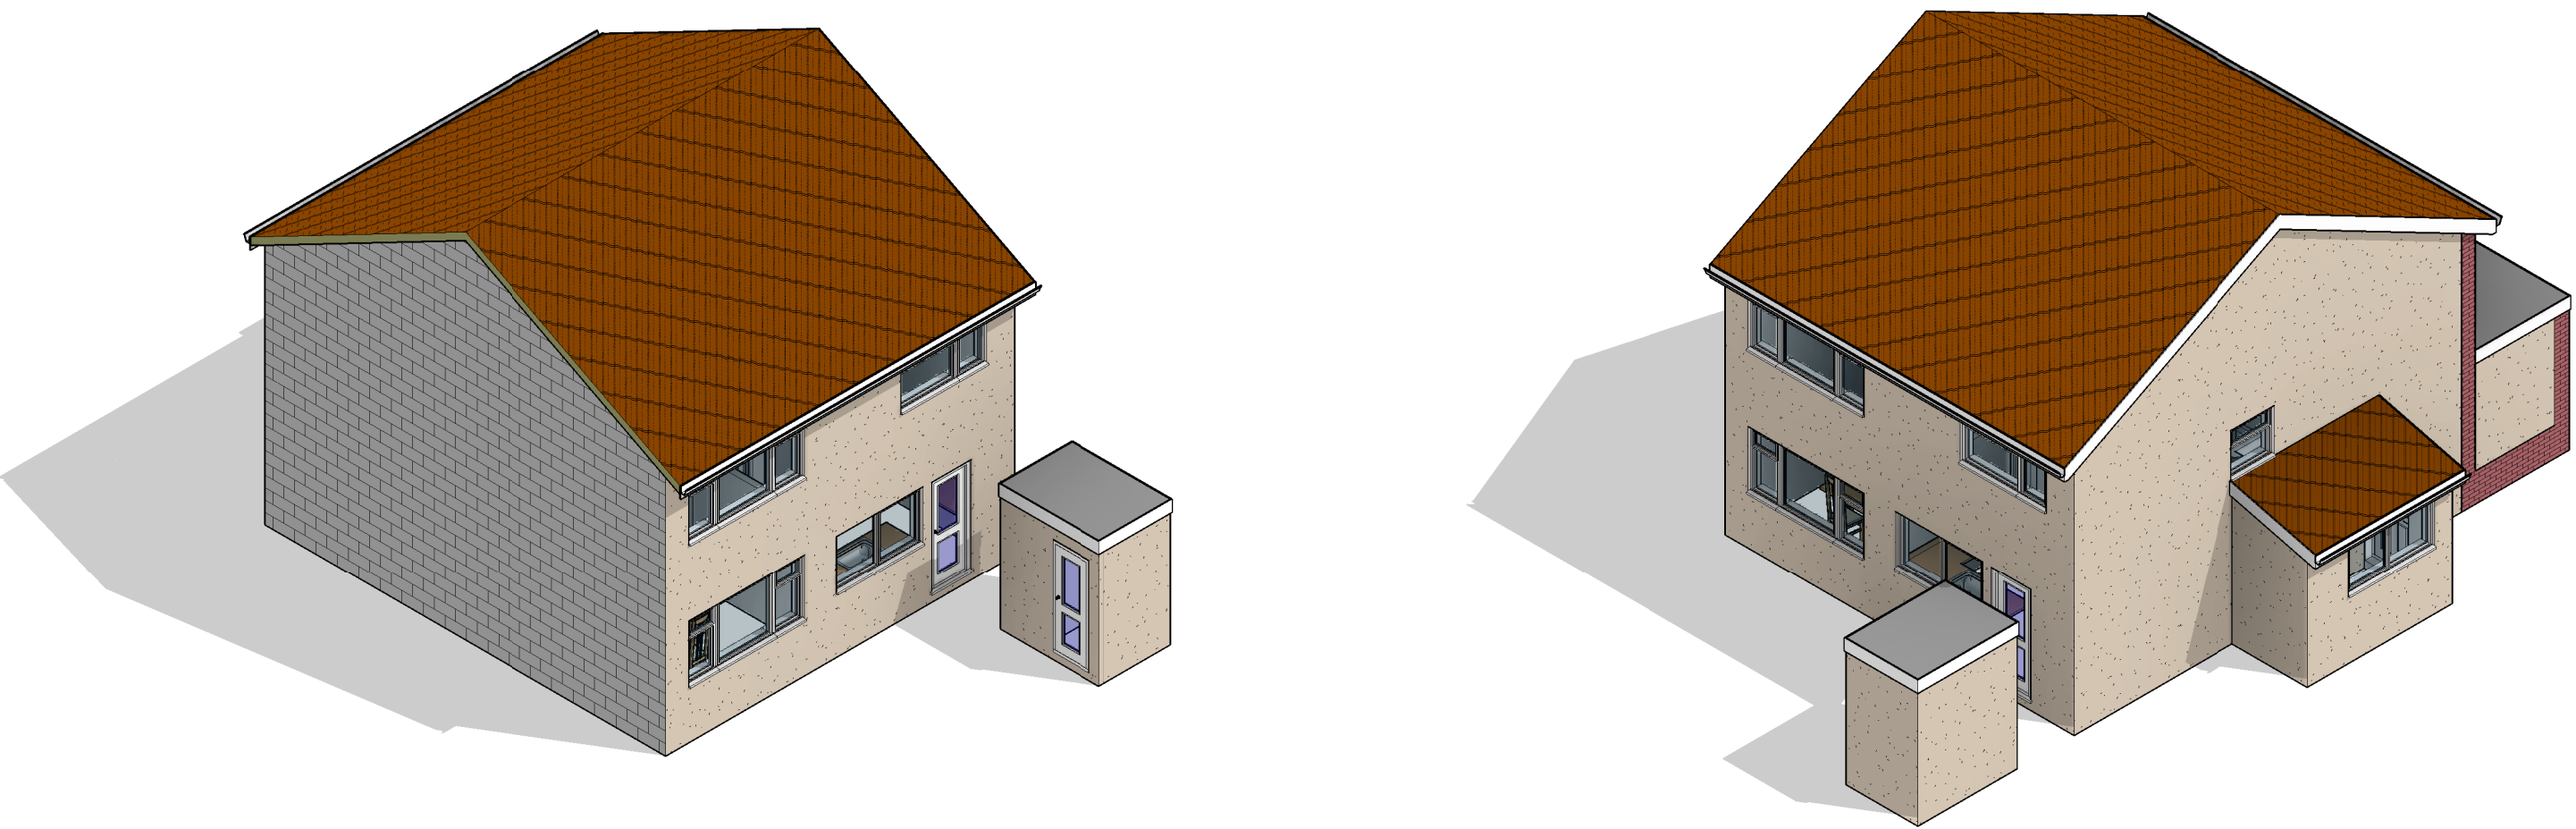

3 Right Side Elevation  
1 : 100

|                       |                       |                              |
|-----------------------|-----------------------|------------------------------|
| 1 Single Power Socket | FIRE Fire Alarm Panel | Distribution Board           |
| 2 Double Power Socket | SS Shaver Socket      | SD Smoke Detector            |
| C Cooker Point        | SP Speaker Point      | H Heat Detector              |
| Unswitched Fused Spur | TV TV Aerial Point    | C Carbon Monoxide Detector   |
| External Power Socket | FB Floor Box          | ⊗ Extract fan                |
| Telephone Point       | FS-2 Floor Socket     | ○ Underfloor heating control |
| D Cat 6 Data Point    | ⊕ Passive Extract     |                              |
| A Extract Vent        | ⊕ Mechanical Extract  |                              |

Wall Structure Key:


|  |                         |
|--|-------------------------|
|  | Cavity Wall: Render     |
|  | Cavity Wall: Face Brick |
|  | Block Work: 100mm       |
|  | Studwork Wall: 75mm     |
|  | Metal Frame: 70mm       |
|  | Solid Brick Wall: 215mm |
|  | Solid Block Wall: 215mm |
|  | Structural Opening      |
|  | Walls Removed           |

Drainage Key


|     |                |
|-----|----------------|
| S   | Storm Drainage |
| MH  | Manhole        |
| FD  | Foul Drainage  |
| SVP | Soil Vent Pipe |
| GP  | Gulley Pot     |
| RWP | Rainwater Pipe |
| AD  | ACO Drain      |

Ducting Colour & Use


|        |                              |
|--------|------------------------------|
| Red    | Electric cable               |
| Yellow | Gas Pipe                     |
| Blue   | Water pipes                  |
| Green  | Data/Comms                   |
| Grey   | BT                           |
| Purple | Security - Cameras           |
| Orange | Garden Lighting non Security |

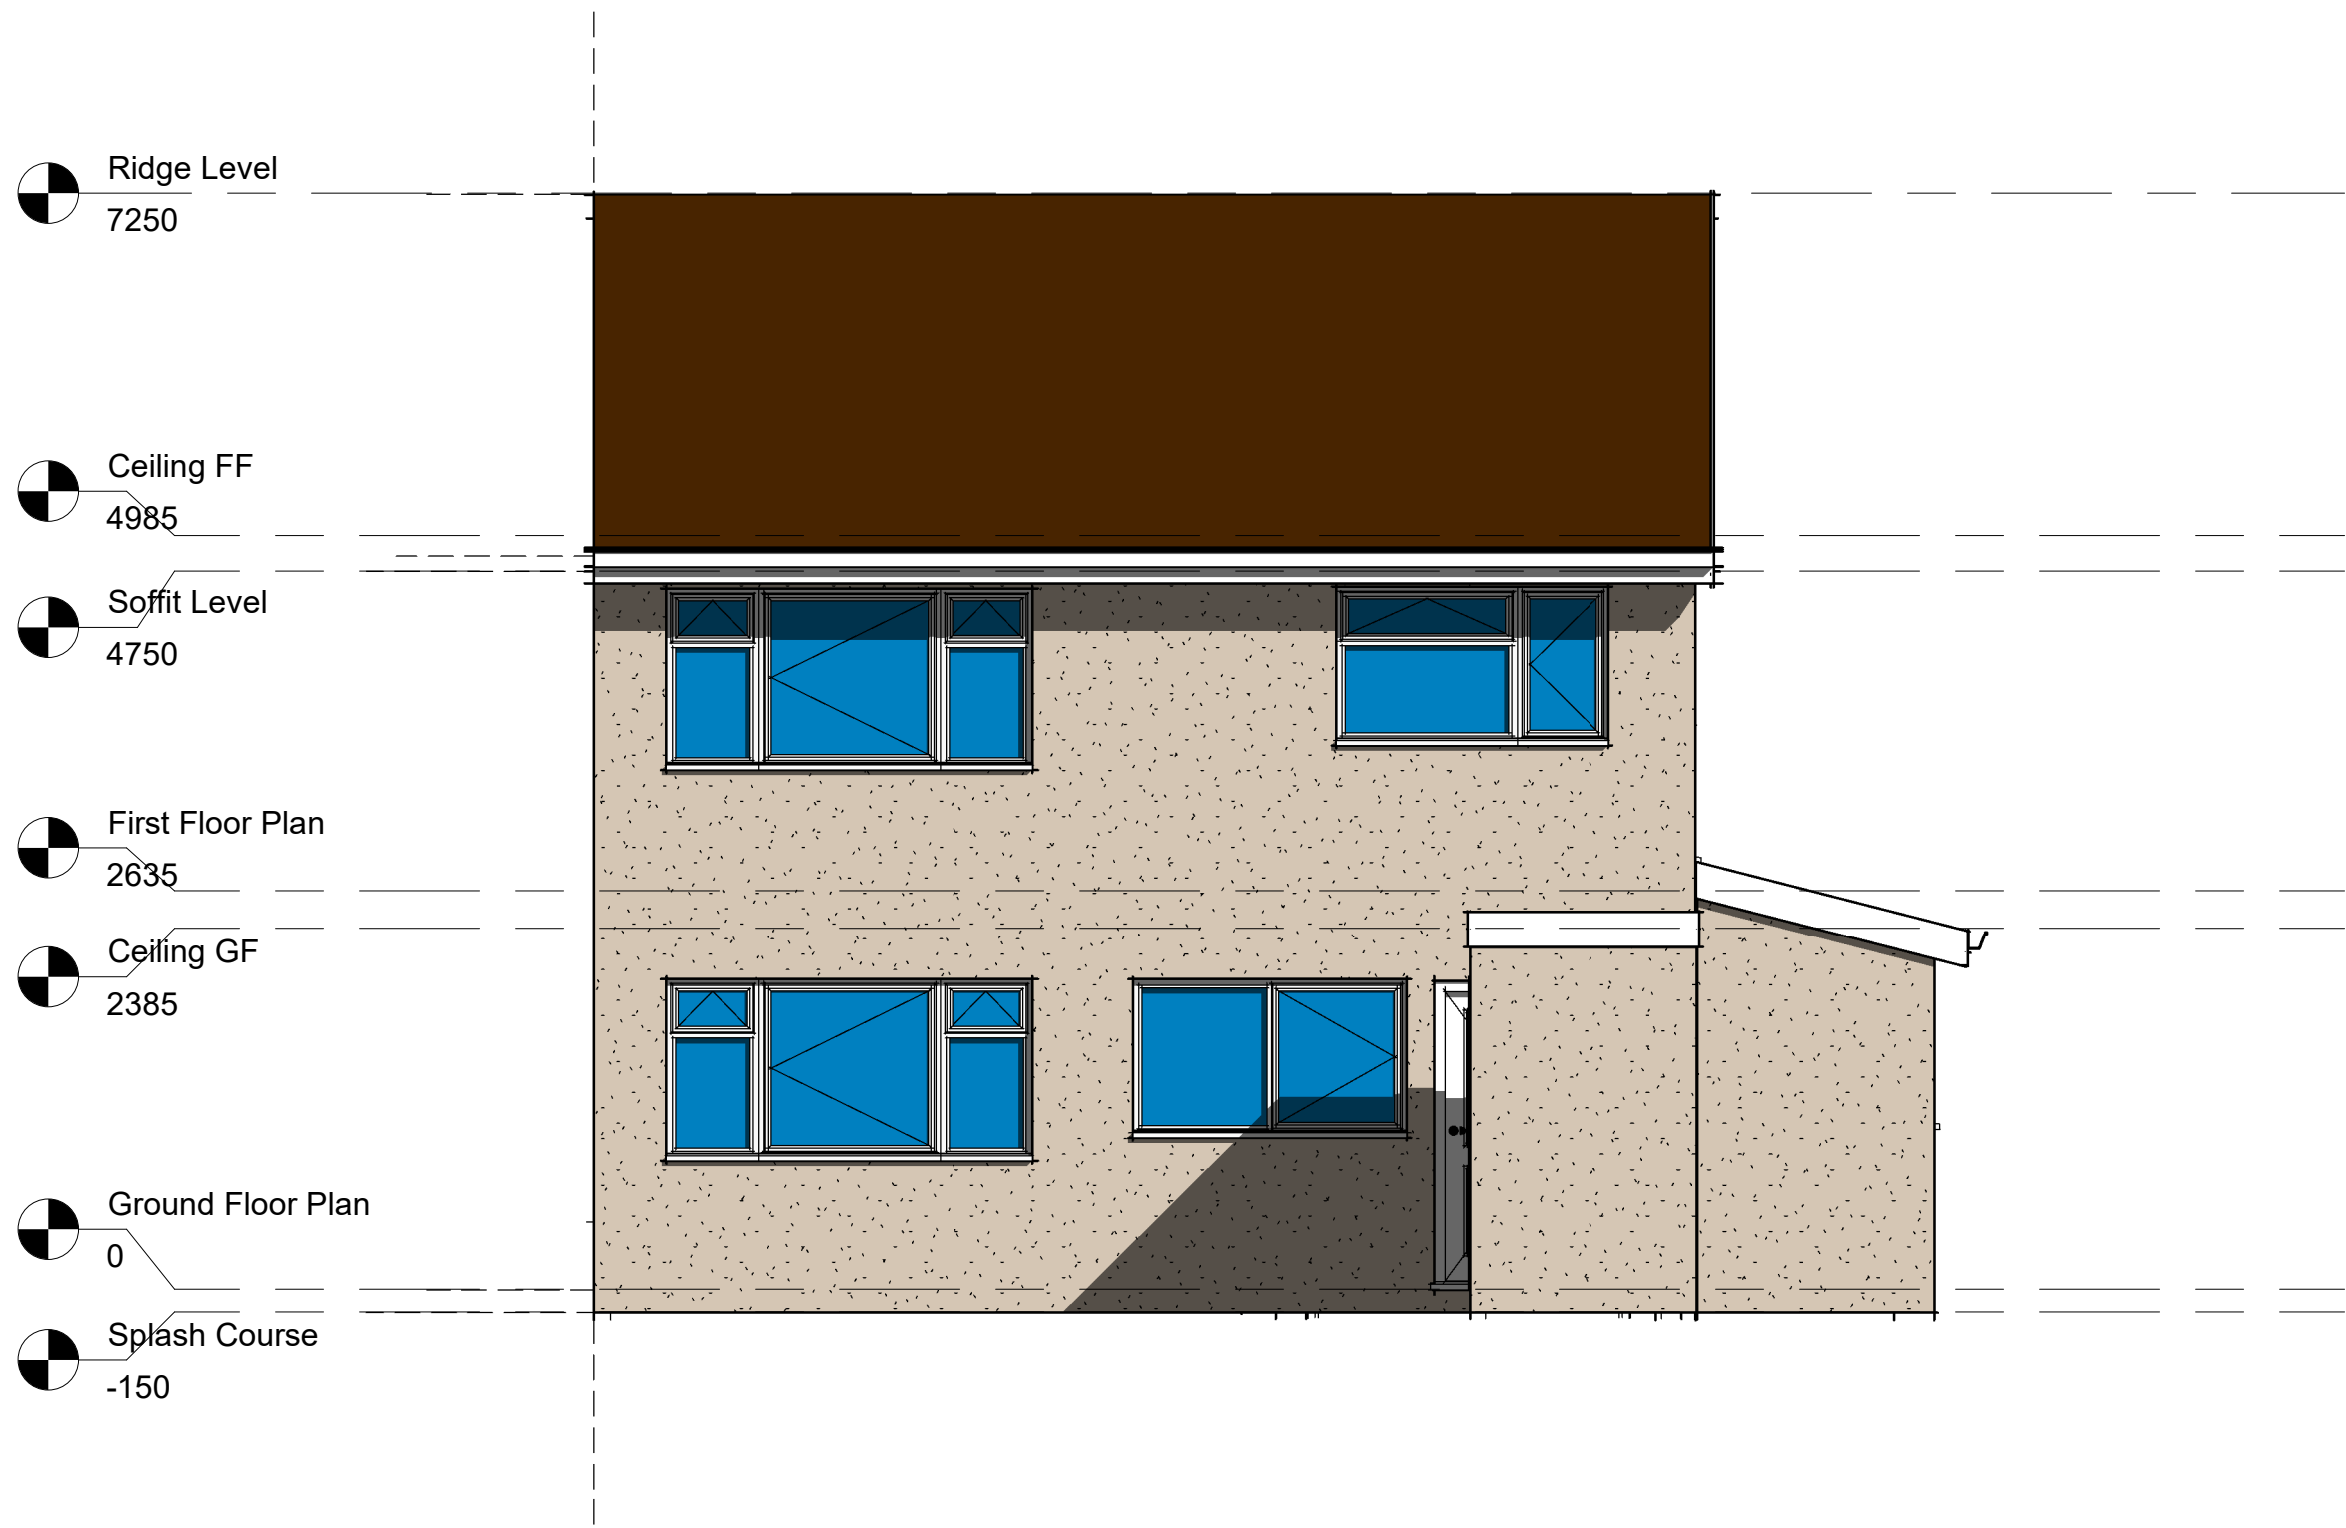


1 Rear Elevation  
1 : 50

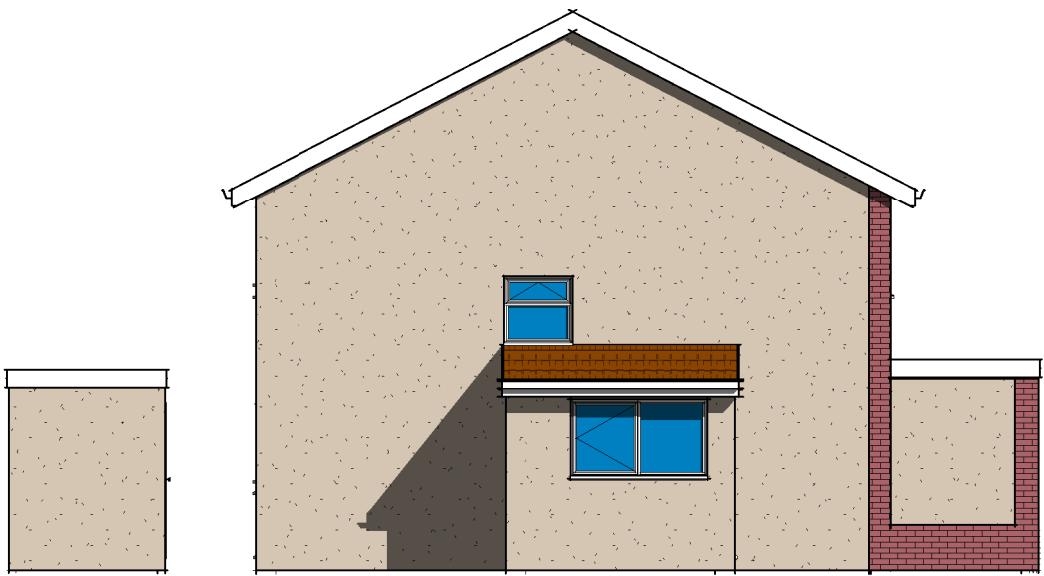


2 Left Side Elevation  
1 : 100

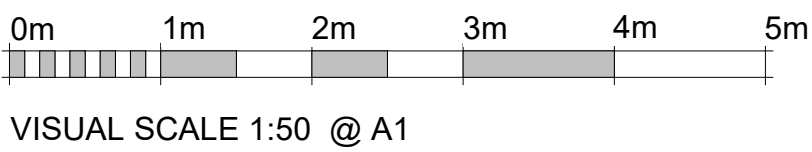

VISUAL SCALE 1:50 @ A1

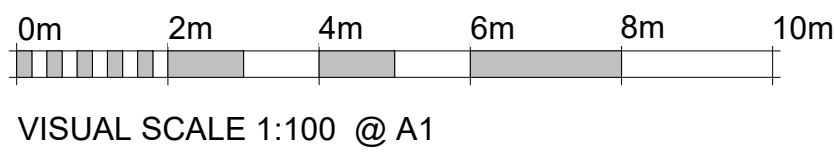

VISUAL SCALE 1:100 @ A1

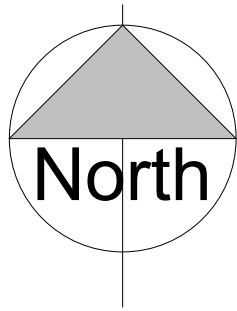

**PLANNING NOTE**  
Under new regulations that came into force on 1 October 2008 an extension or addition to a house is considered to be permitted development and not requiring an application for planning permission, subject to the following limits and conditions:  
-No more than half the area of land around the "original house" would be covered by additions to buildings.  
-No extension forward of the principal elevation or side elevation fronting a highway.  
-No extension higher than the highest part of the roof.  
-Maximum depth of a single storey rear extension to be 3 metres for an attached house and 4 metres for a detached house.  
-Maximum height of a single storey rear extension to be four metres.  
-Maximum ridge and eaves height no higher than existing house.  
-Roof pitch of extensions higher than one storey to match existing house  
-Materials to be similar in appearance to the existing house.  
-Upper-floor, side-facing windows to be obscure glazed: any opening to be 1.7m above the floor.  
  
A notification of a proposed larger Home Extension  
Under the conditions set by permitted development legislation, householders are able to build larger single-storey rear extensions in certain circumstances.  
Generally, single-storey rear extensions must not extend beyond the rear wall of the original house by more than 8 metres if a detached house; or more than 6 metres for any other house  
Before development commences, the relevant local planning authority must be notified of the proposed work so that they can determine if their prior approval is required for the extension, based on consultation with neighbouring properties.  
This is done by completing and submitting the 'Notification of a proposed larger Home' application form.

Please note:  
All drawings are for the purposes of planning only unless marked for construction.  
  
All builders to site measure to confirm measurements.  
  
Report all discrepancies to the person named below, do not proceed without instruction.  
  
BRO take no responsibility should any drawing/s unless specified are used for building purposes and measurements aren't checked on site.  
  
All drawings remain the property of BRO Architecture

PROJECT  
**Proposed Rear Extension**  
  
TITLE  
**42 Traston Ave  
Newport NP19 4TE**

CLIENT  
**Kris Collins**  
  
DRAWN BY  
SH  
SCALE (@ A1)  
As indicated  
DRAWING NUMBER  
Existing Elevation Plans - 003  
  
CHECKED BY  
Client  
PROJECT NUMBER  
SH/BRO/150921-KC  
REV  
Client