




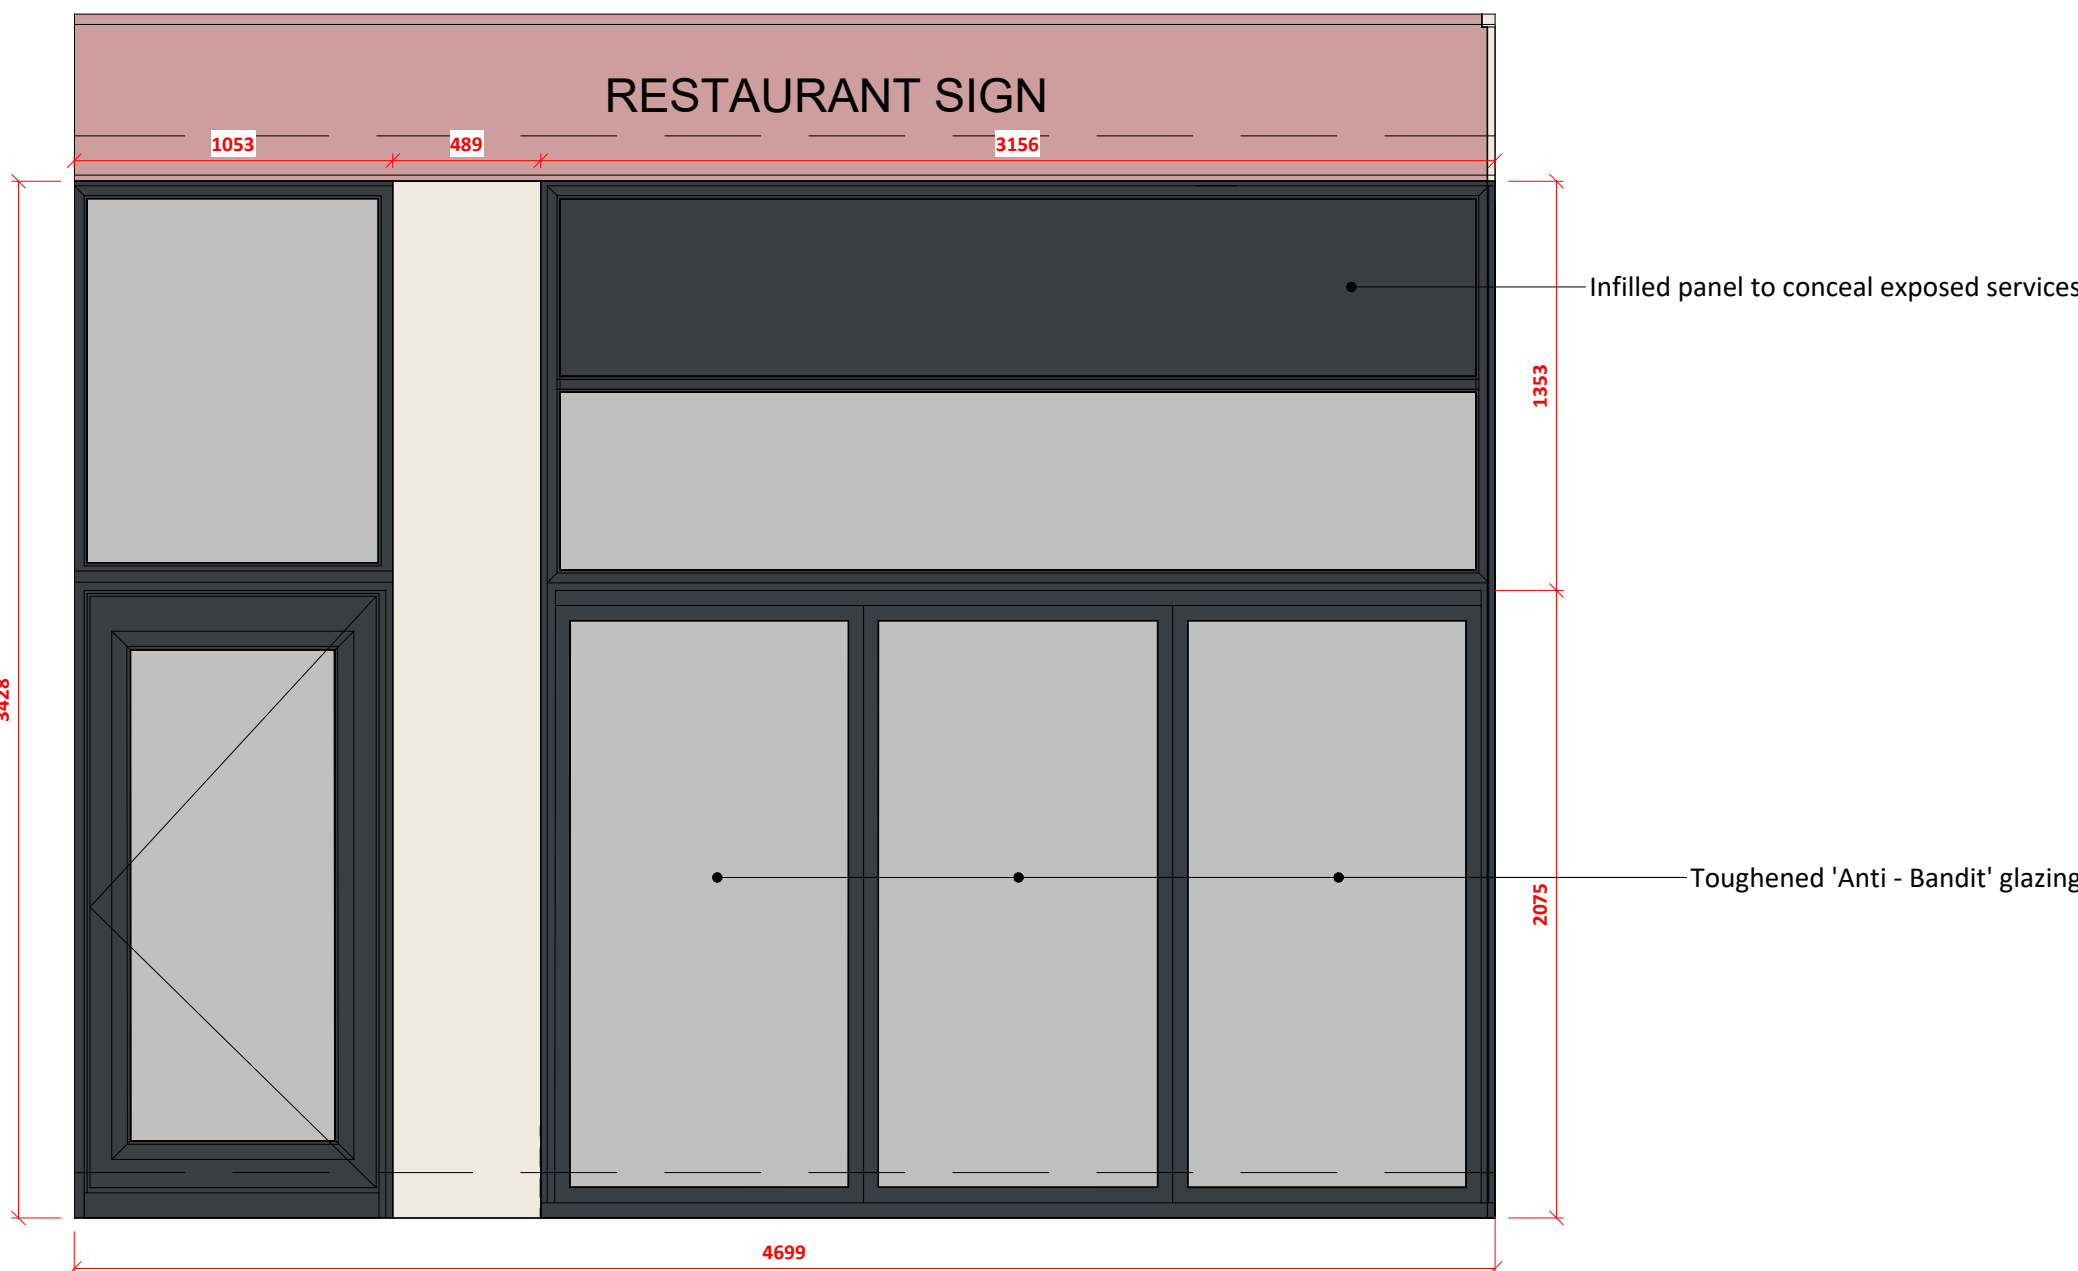

1 North-West Elevation - As Proposed
1 : 50

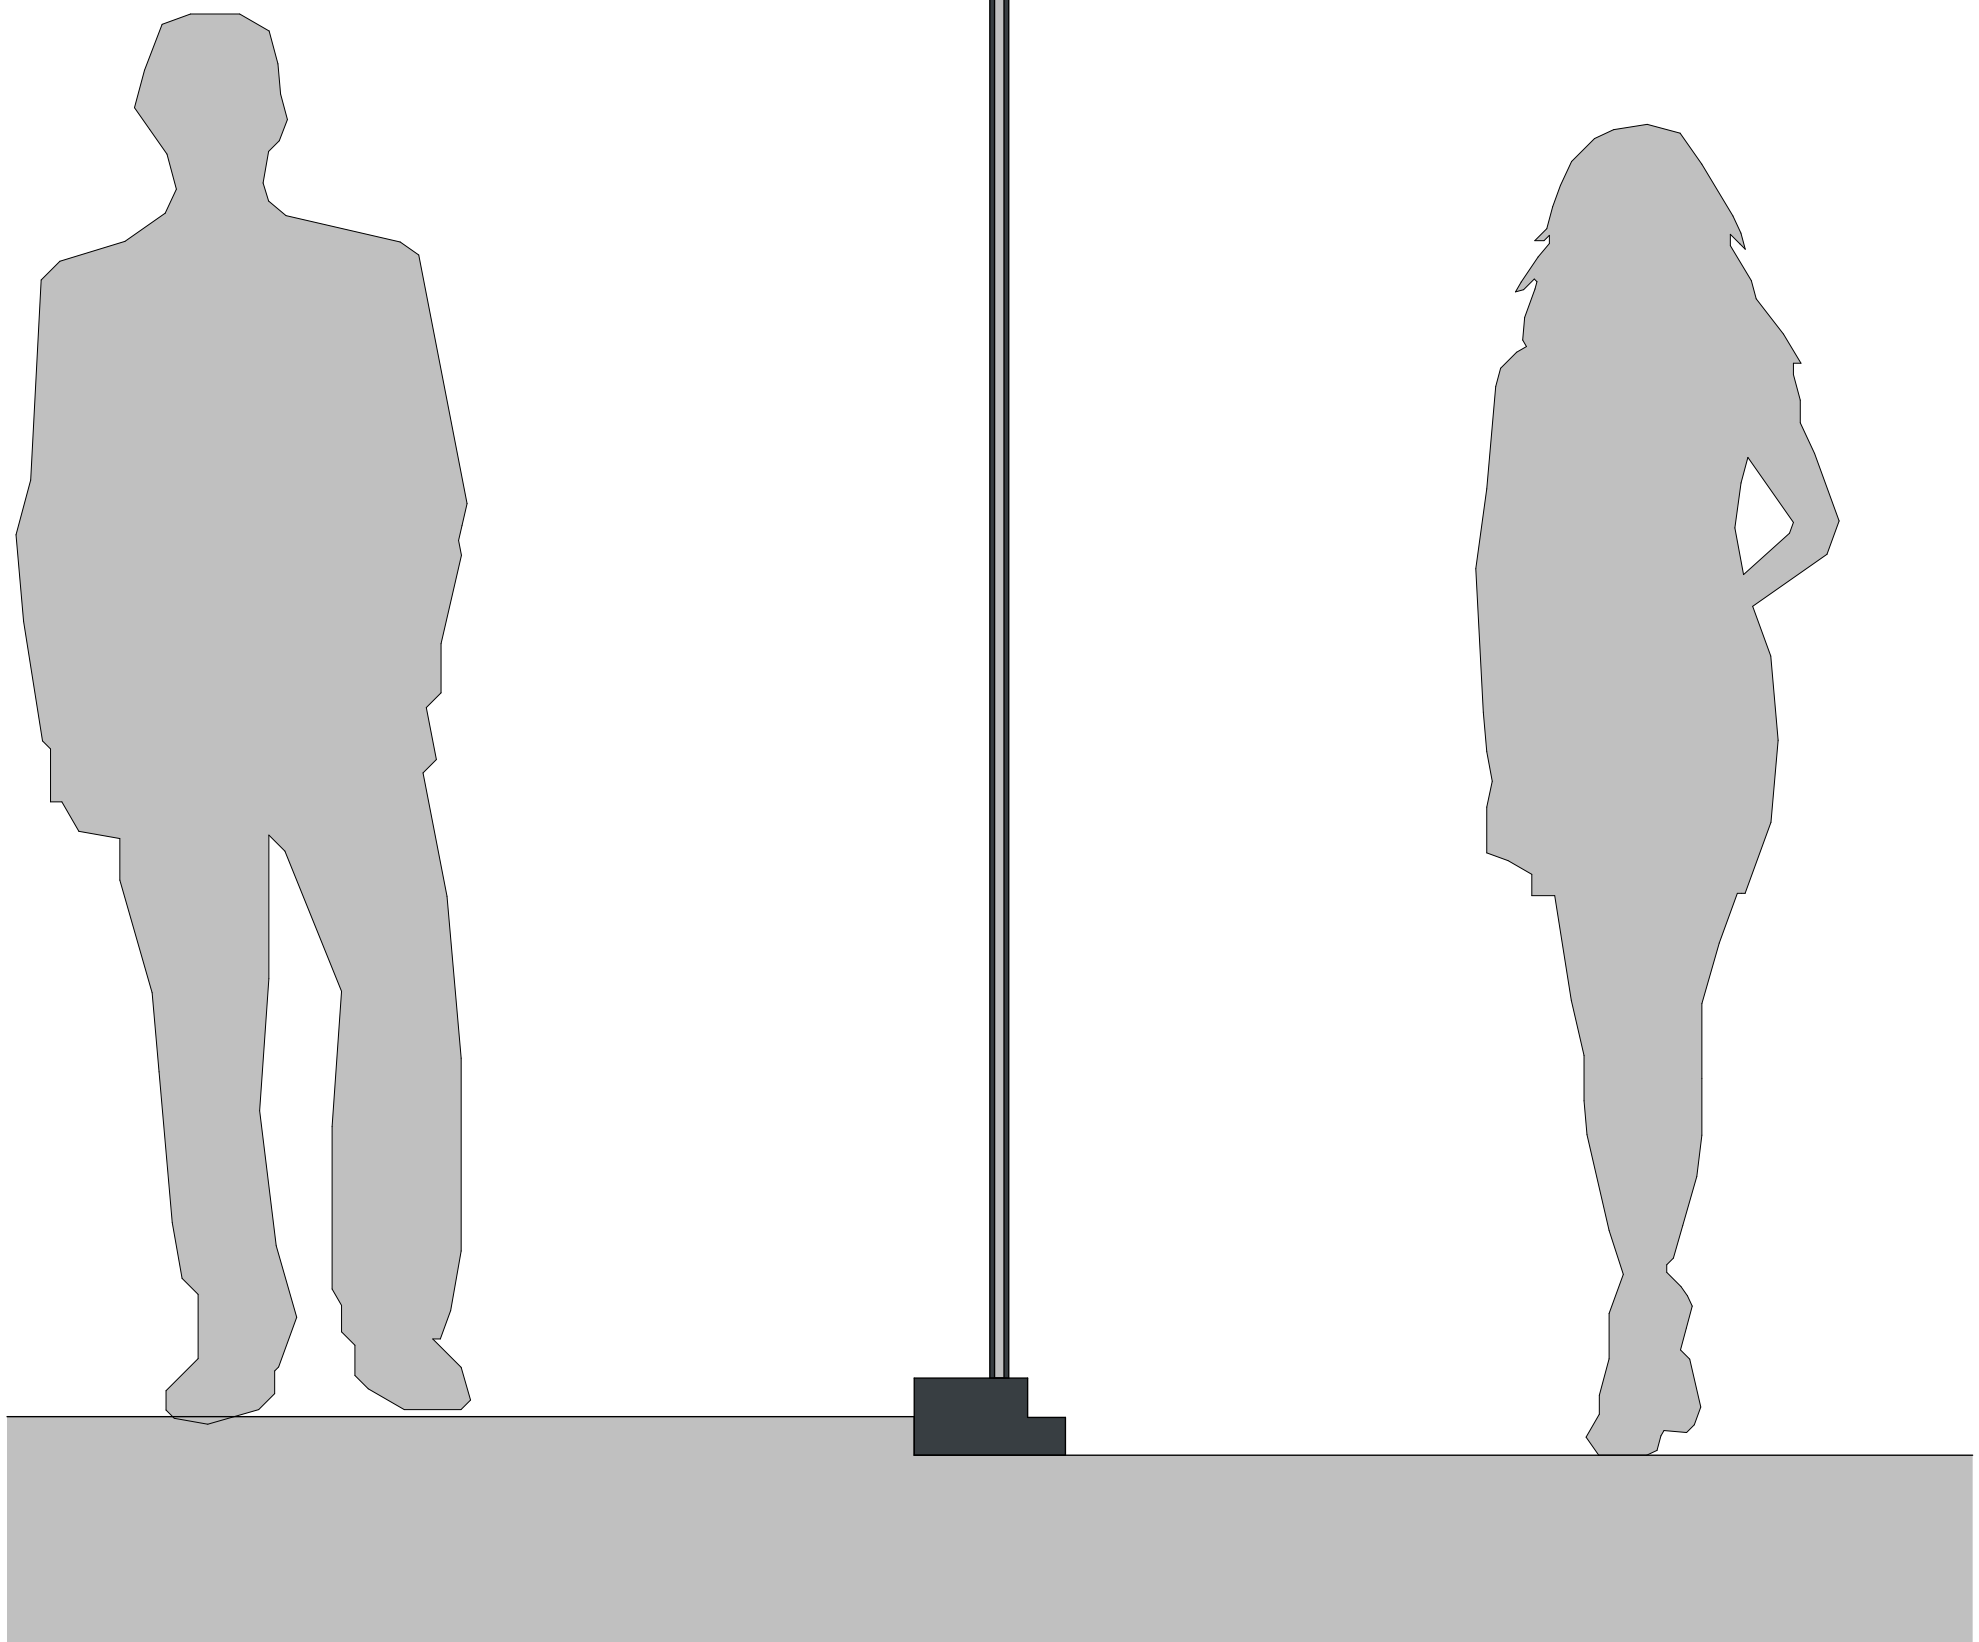

2 Shop Front Details
1 : 25

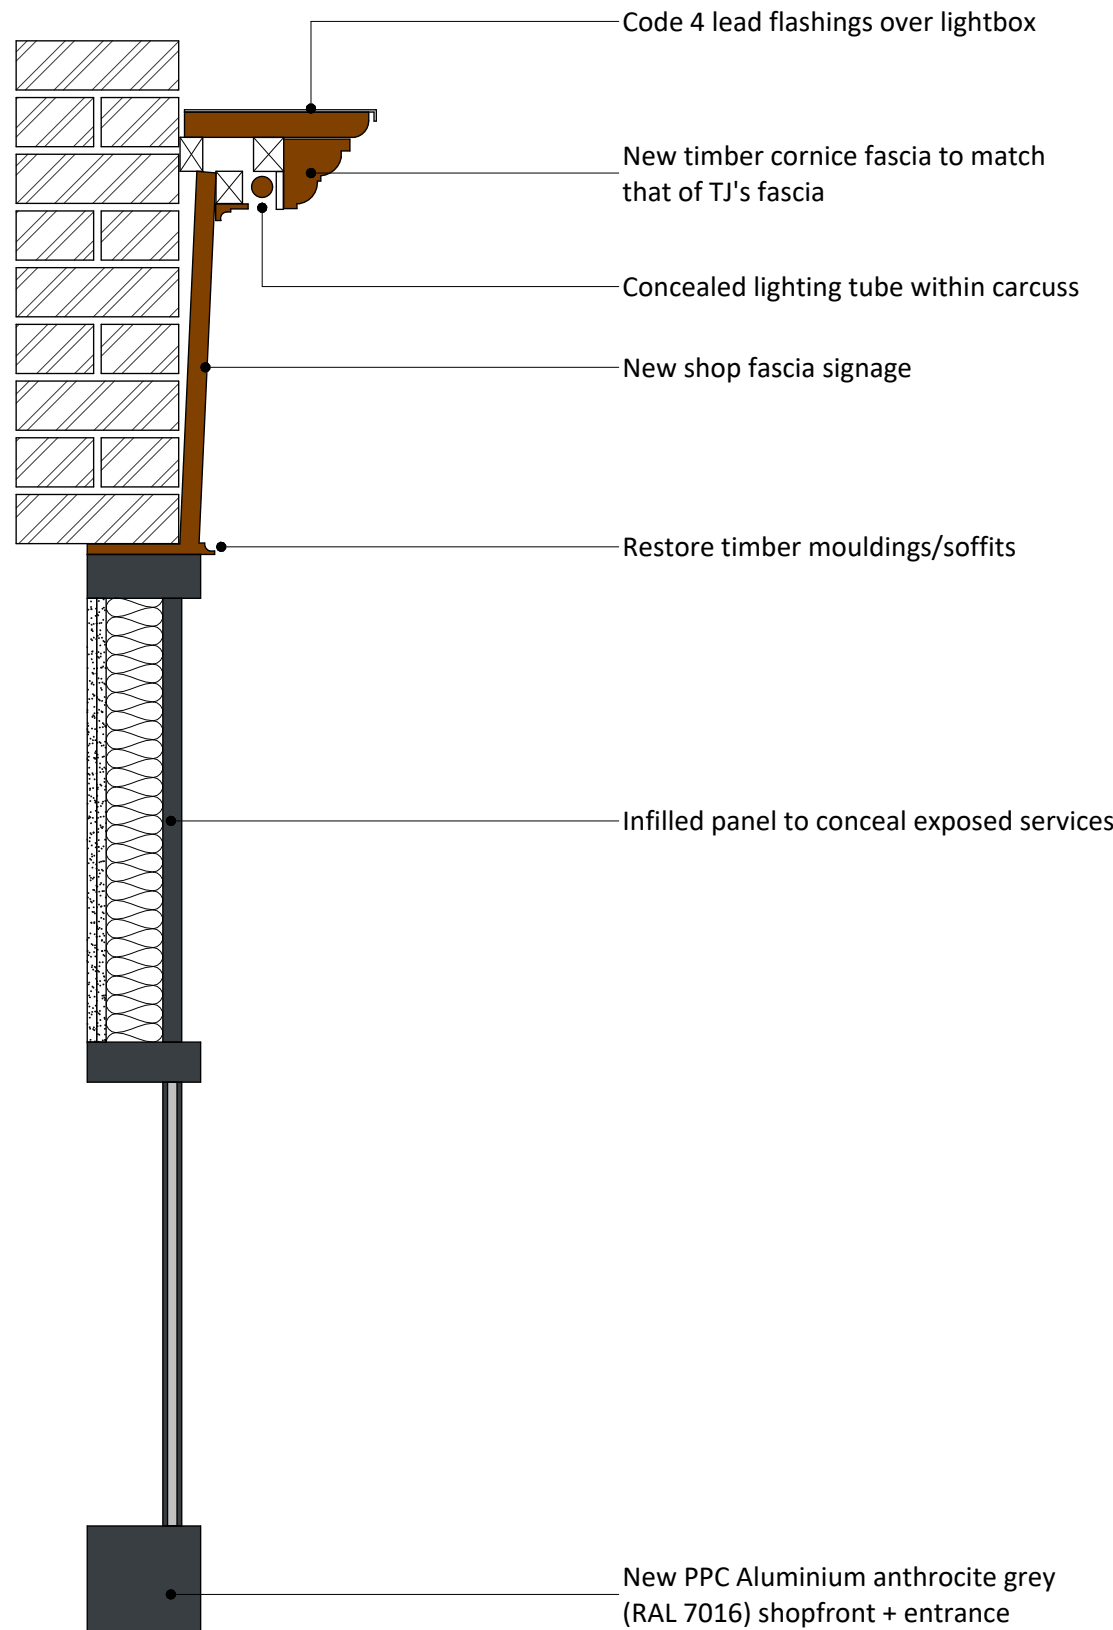

3 Shop Front Section
1 : 10

REV	DATE	DESCRIPTION	BY
CLIENT			DRAWN
Mr I Chaudhary			AA
			CHECKED
			AJ

SSA Sustainable Studio Architects

1 Gold Tops, Newport NP20 4PG
www.sustainablestudio.co.uk
© Sustainable Studio Architects 2024

PROJECT
10 Clarence Place
Newport
NP19 0AE

DRAWING TITLE
Proposed Shopfront

DRAWING STATUS	SCALE
PL : PLANNING	As indicated @ A1
NUMBER	REVISION
PL-009	