




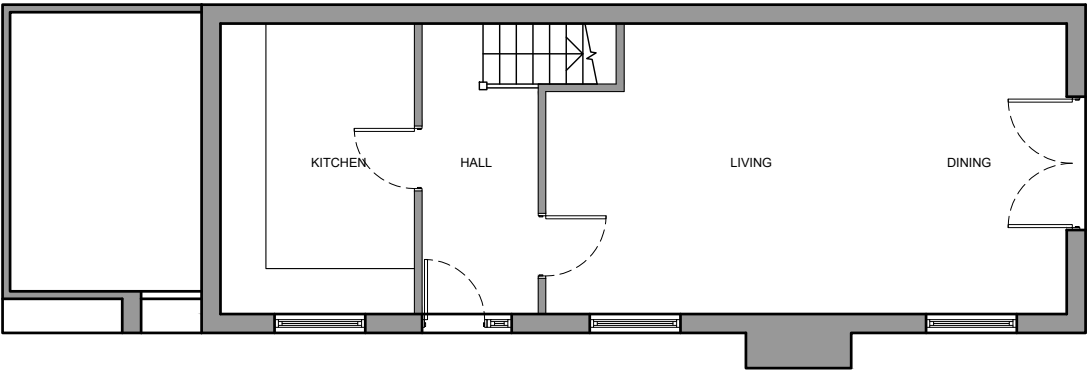


Ground Floor Plan

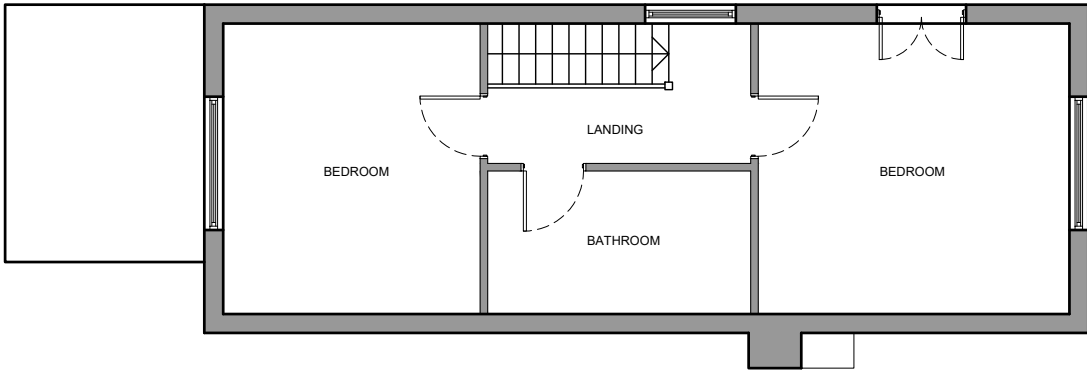


First Floor Plan

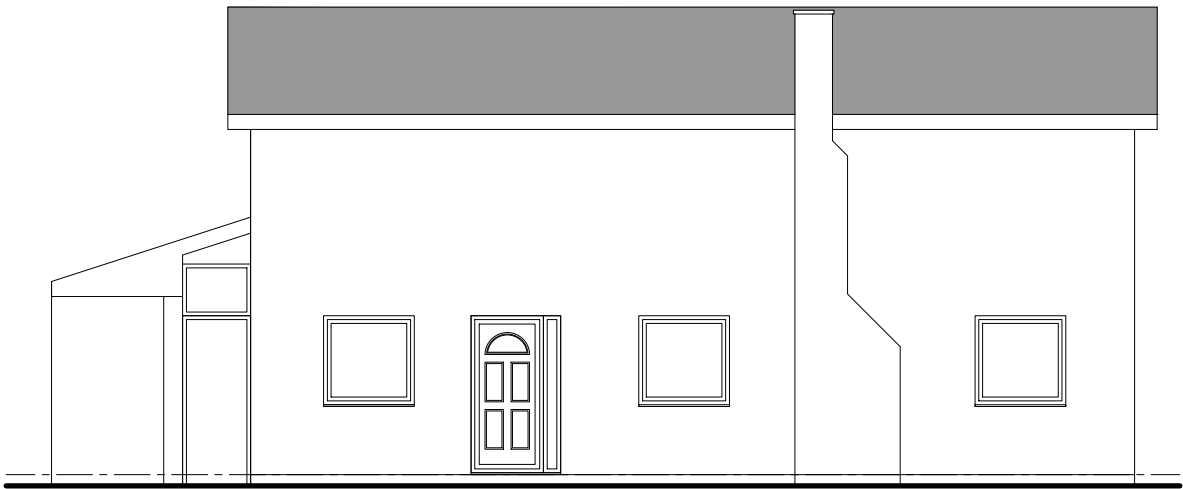


North Facing Elevation

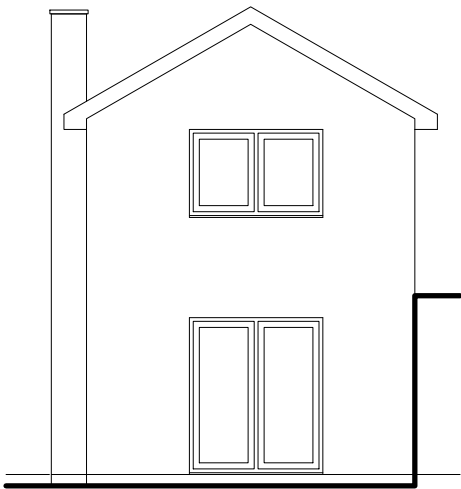

West Facing Elevation

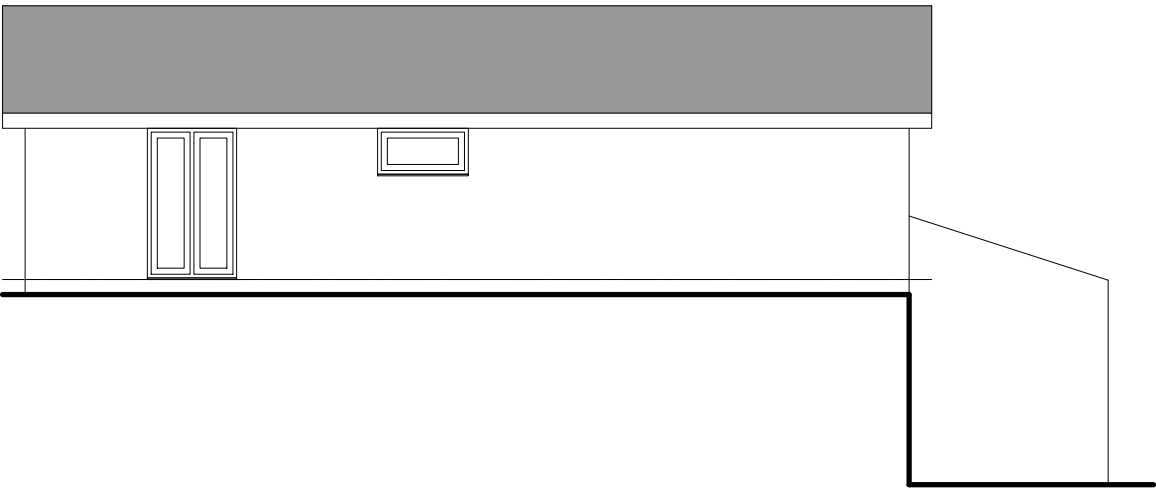

South Facing Elevation

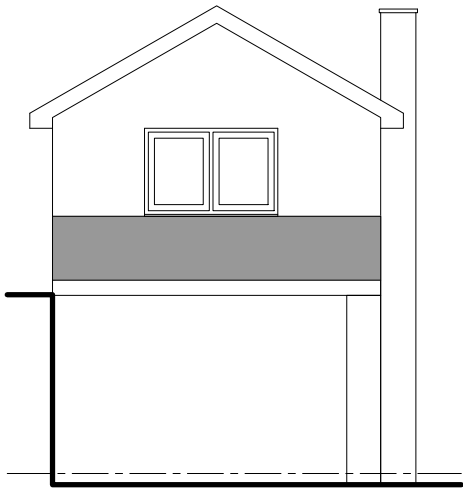

East Facing Elevation

Little Hunters Lodge Penhow, Chepstow NP26 3AD		Job No. 24_057
Title Existing Plans & Elevations		Dwg No. AL(00)01
Date 27/11/2024	Drawn ***	Rev. A
Scale 1:100 @ A3		



Architects
Environmental & Urban design

Town planners

Unit 1A, Compass Business Park,
Pacific Road, Cardiff. CF24 5HL

www.c-jarchitects.co.uk
tel: 029 20452100