

North



Hunters Lodge


Track

1:500 Scale
20m
5m
0m

Proposed Site Plan (1:500)

Date	Drawn	Check	Description
21/01/2025	WS	***	Red line amended.
13/05/2026	WS	***	Proposed site plan shown.

Rev.
A
B

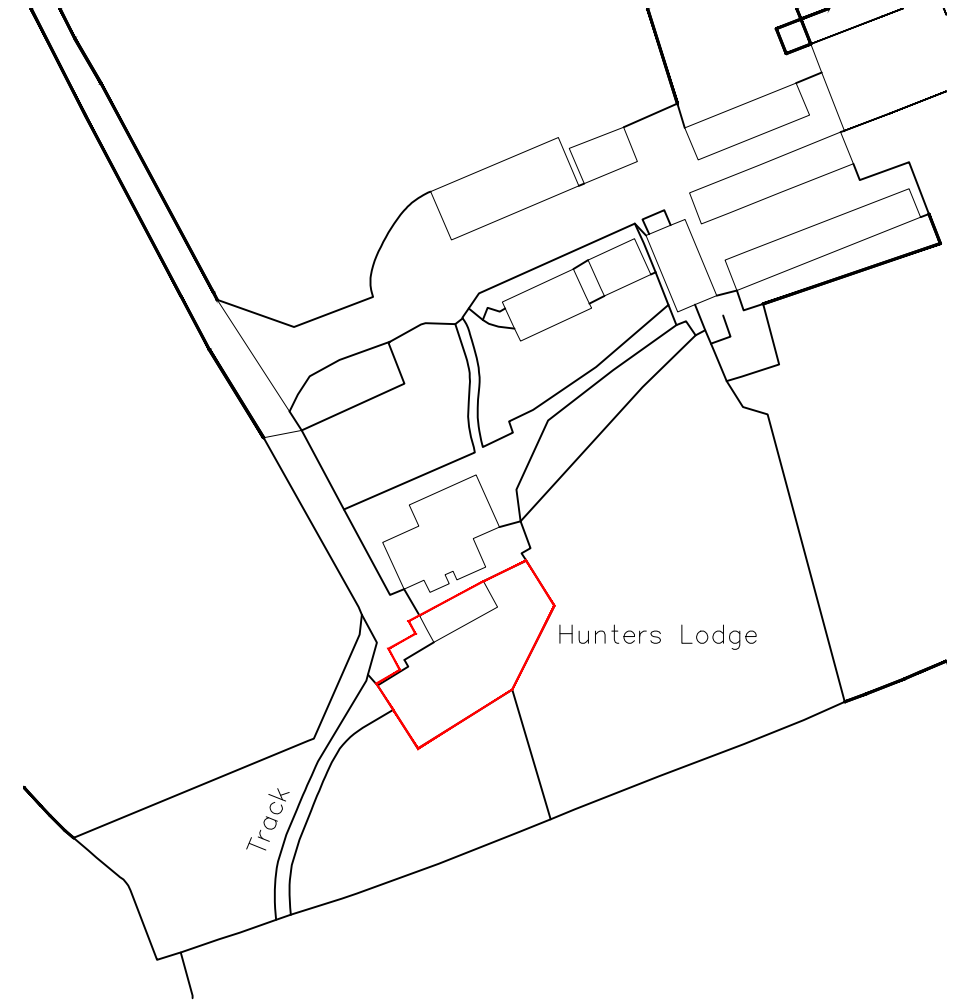

Hunters Lodge

Track

1:1250 Scale
50m
10m
0m

Location Plan (1:1250)

Little Hunters Lodge Penhow, Chepstow NP26 3AD		Job No. 24_057 Dwg No. AL(90)01	Rev. B
Title Location and Proposed Site Plan			
Date 12/11/2024	Drawn	Scale 1:500 & 1:1250 @ A3	
		Architects · Town planners Environmental & Urban design	
Unit 1A, Compass Business Park, Pacific Road, Cardiff. CF24 5HL		www.c2architects.co.uk tel: 029 20452100	