


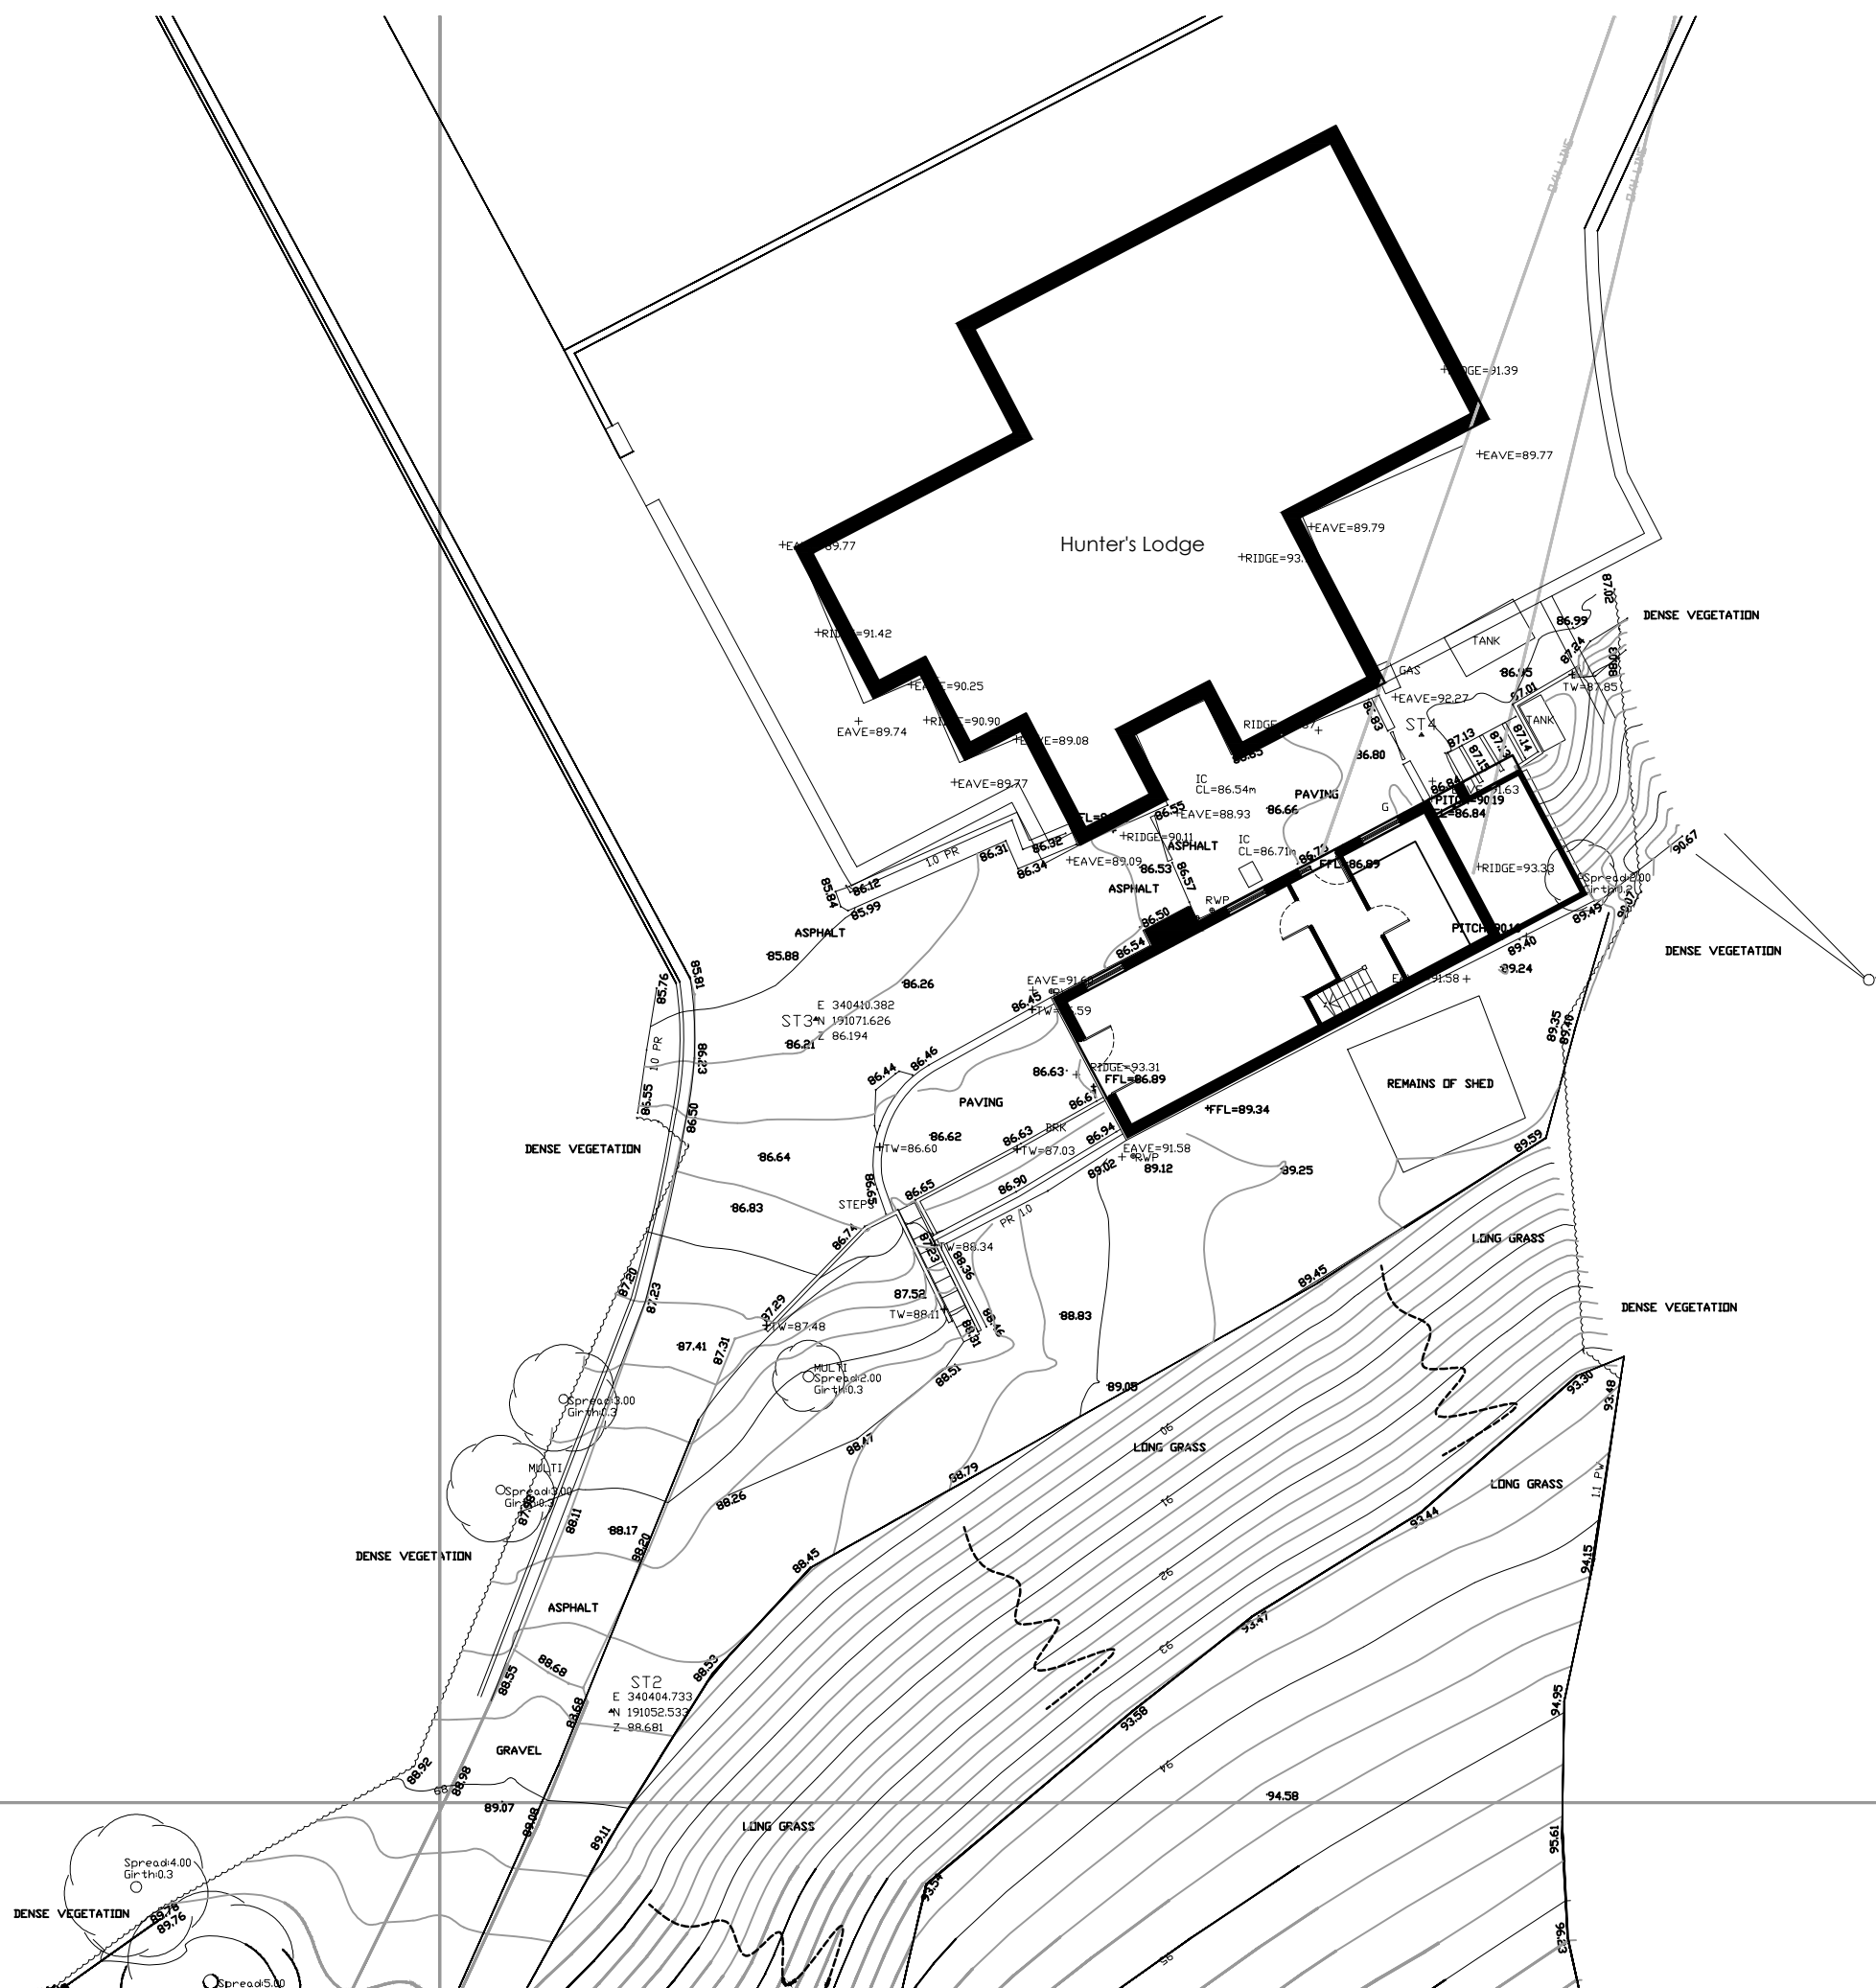

Date	Drawn	Check	Description
//**	***	***	*****

Rev.



Little Hunters Lodge
Penhow, Chepstow
NP26 3AD

Job No.
24_057

Dwg No. Rev.
AL(90)04

Title
Existing Site Plan

Existing	
Date	July 2025

Drawn	Scale
	1:200 @ A3



Architects . Town planners
Environmental & Urban design

Unit 1A, Compass Business Park,
Pacific Road, Cardiff. CF24 5HL

www.cjarchitects.co.uk
tel: 029 20452100