


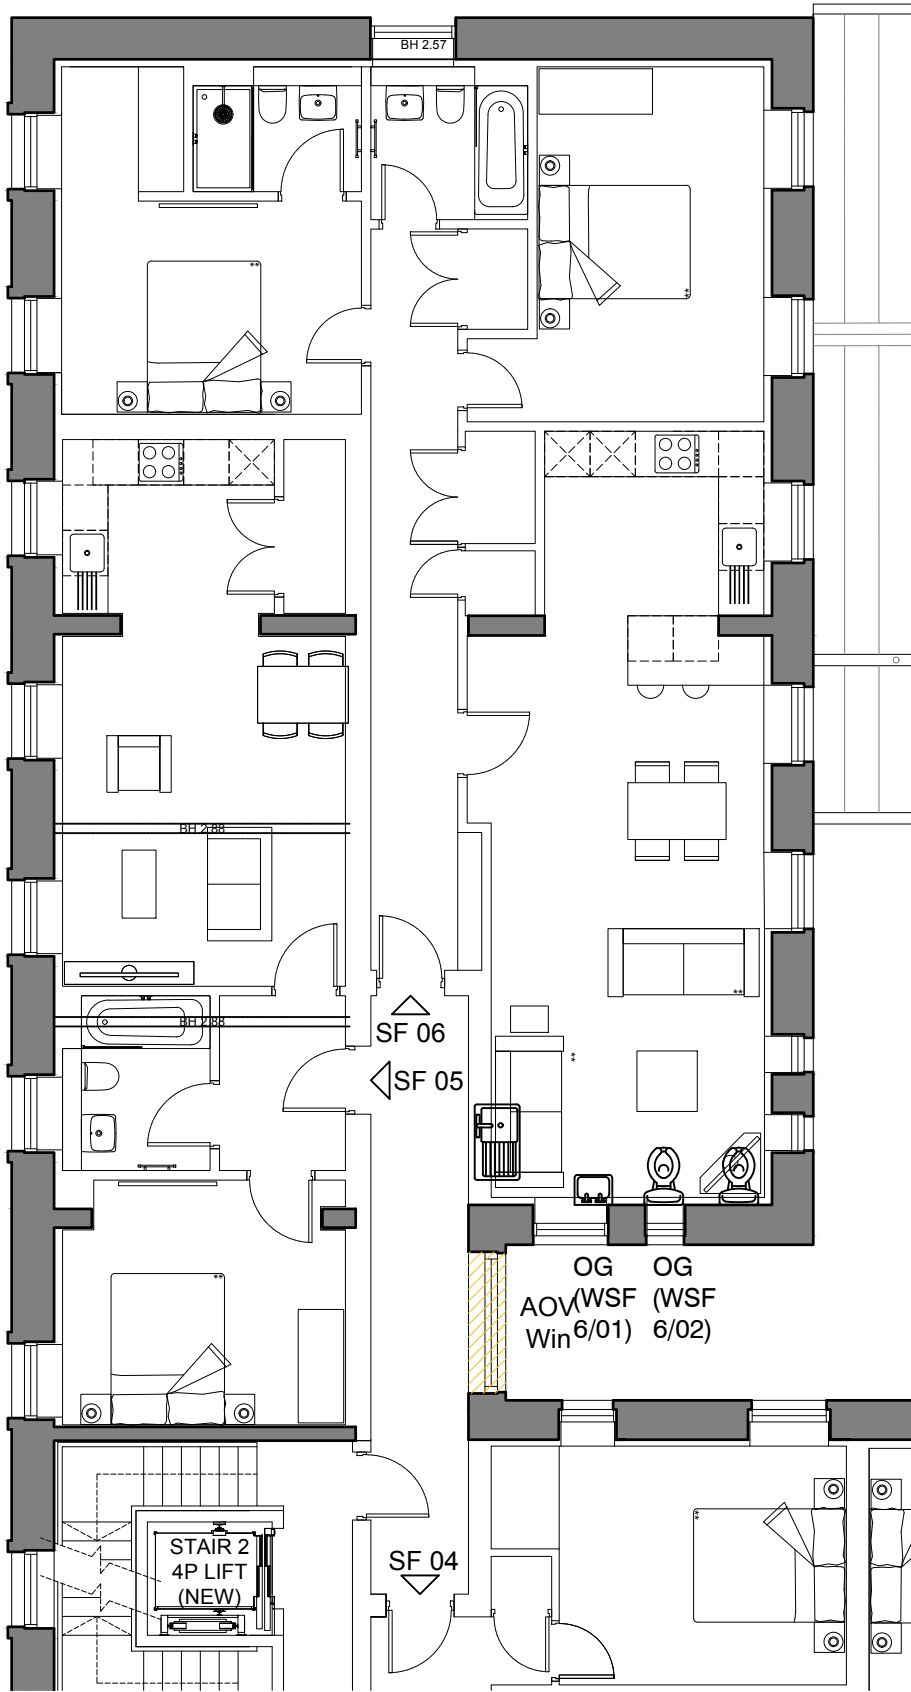


**Second Floor Plan Extract Apt. No. SF6**  
Obscure Glazing (OG) - WSF 6/01 & 6/02

# Proposed Obscure Glazing Location - Apartment No.SF6

scale 1:100@A3



- Notes:-**
- 1) Windows – Bottom sashes to remain fixed, with top sashes operable/openable.
  - 2) OG – Indicates the location of etched glass window film. A self-adhesive frosted privacy film is to be applied to the panes, allowing diffused natural daylight through the upper sections.
- The film obscurity rating shall be Level 3-4, providing a moderate to high level of privacy with substantial visual distortion.

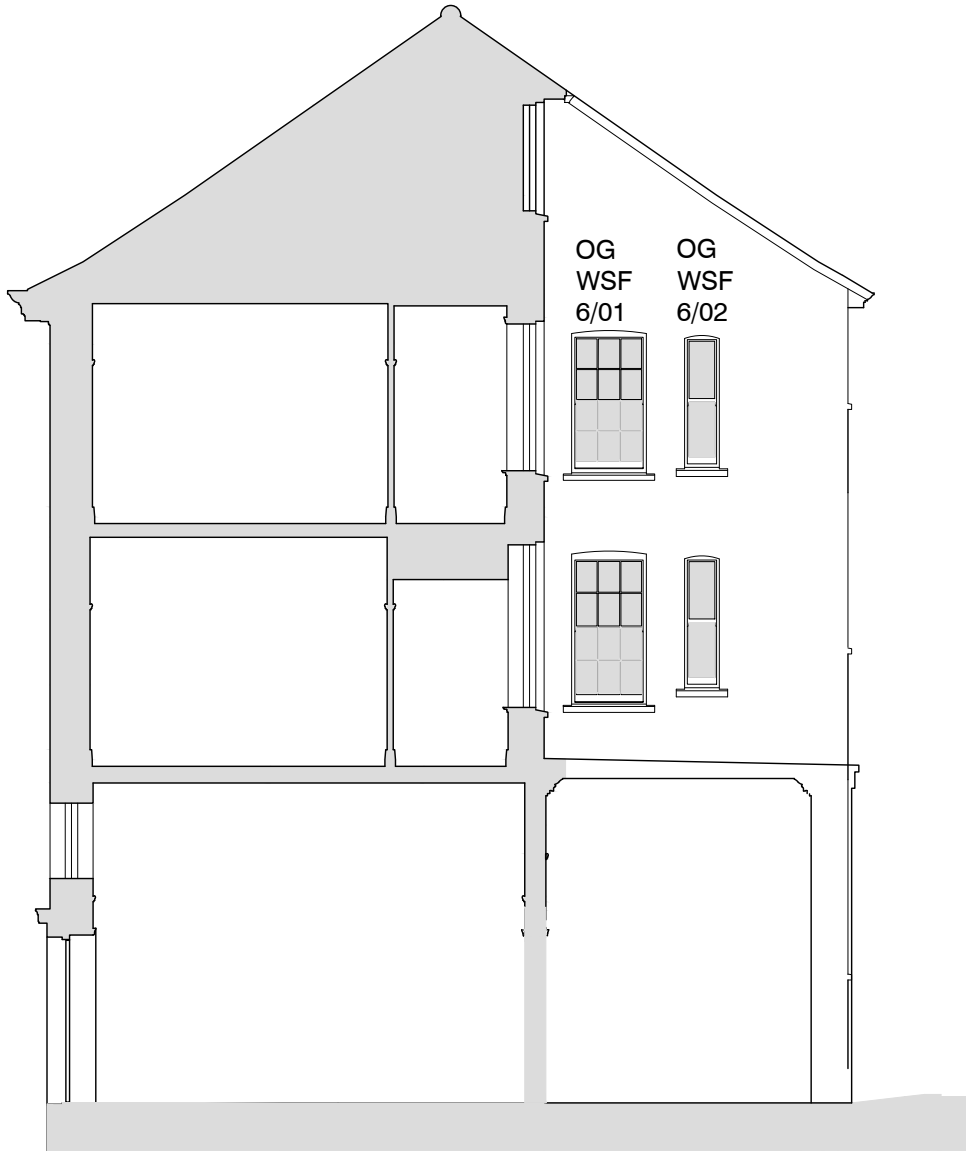

**Elevation Extract Apt. No.SF6**  
Obscure Glazing (OG) - WSF 6/01 & 6/02



1:100

© Expedite Design Services Ltd  
Figured dimensions only are to be taken from this drawing. All dimensions are to be checked on site before any works put in hand.

|    |                                  |          |    |
|----|----------------------------------|----------|----|
| 02 | Amended to suite client feedback | 18.05.26 | AA |
| 01 | Issue to Planning                | 14.05.26 | AA |

| Revision | Description | Date | Issued |
|----------|-------------|------|--------|
|----------|-------------|------|--------|

**EXPEDITE** RIBA   
DESIGN SERVICES LTD Chartered Practice

Client's Name  
**Acorn Property Group**

Job Title  
**Caerleon Campus,  
Newport, Wales**

Status  
**Construction**

Suitability  
**PL**

Scale  
**1:100 @ A3**

Document Reference  
**22.47-EDS-ZZ-XX-DR-A-(100)05**

Drawing Title  
**Teachers Block - Obscure  
Glazing Location. Plot No.SF6**

Drawing Number  
**(100)05**

Revision  
**02**