

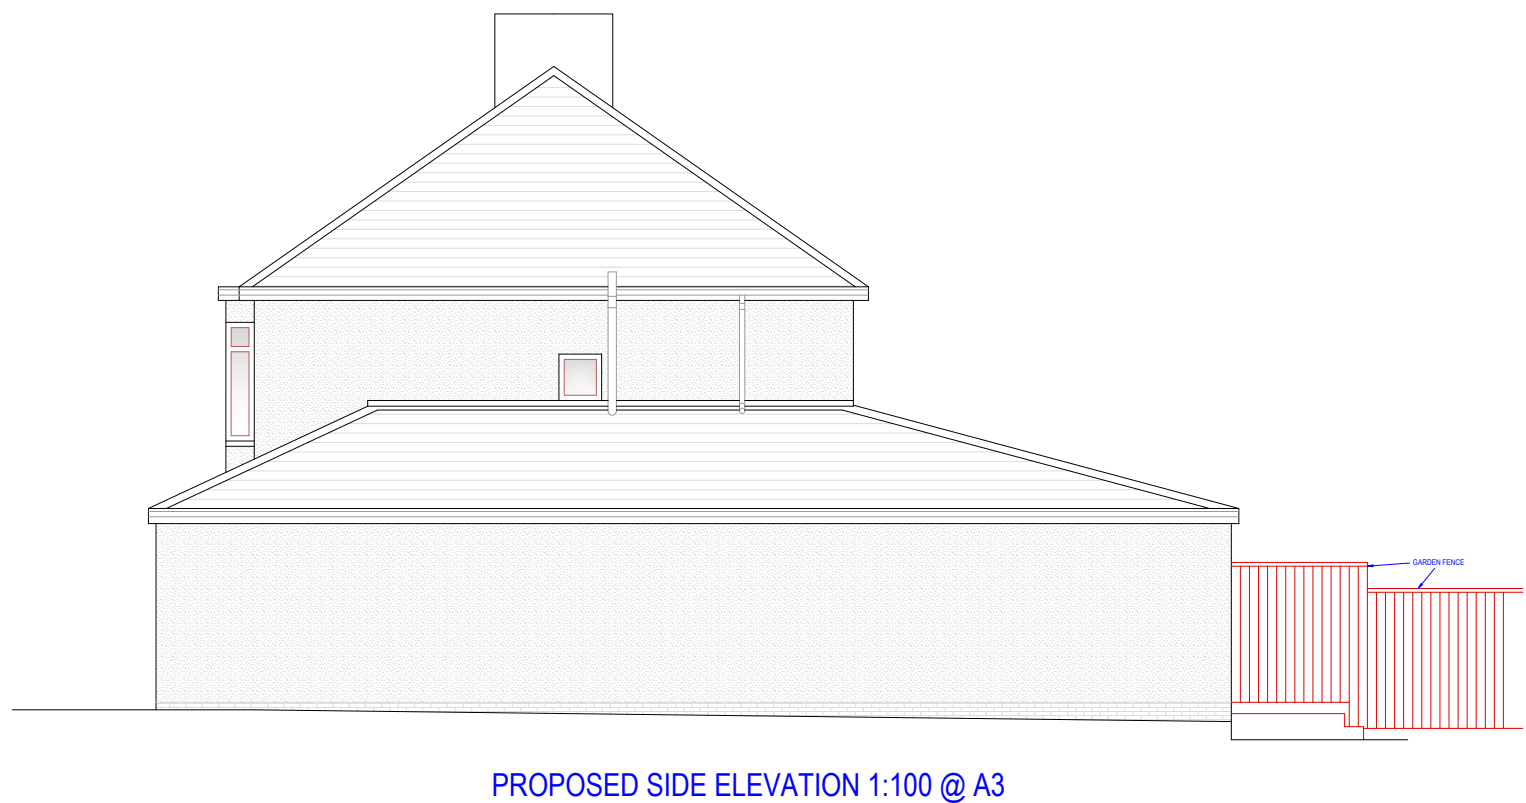


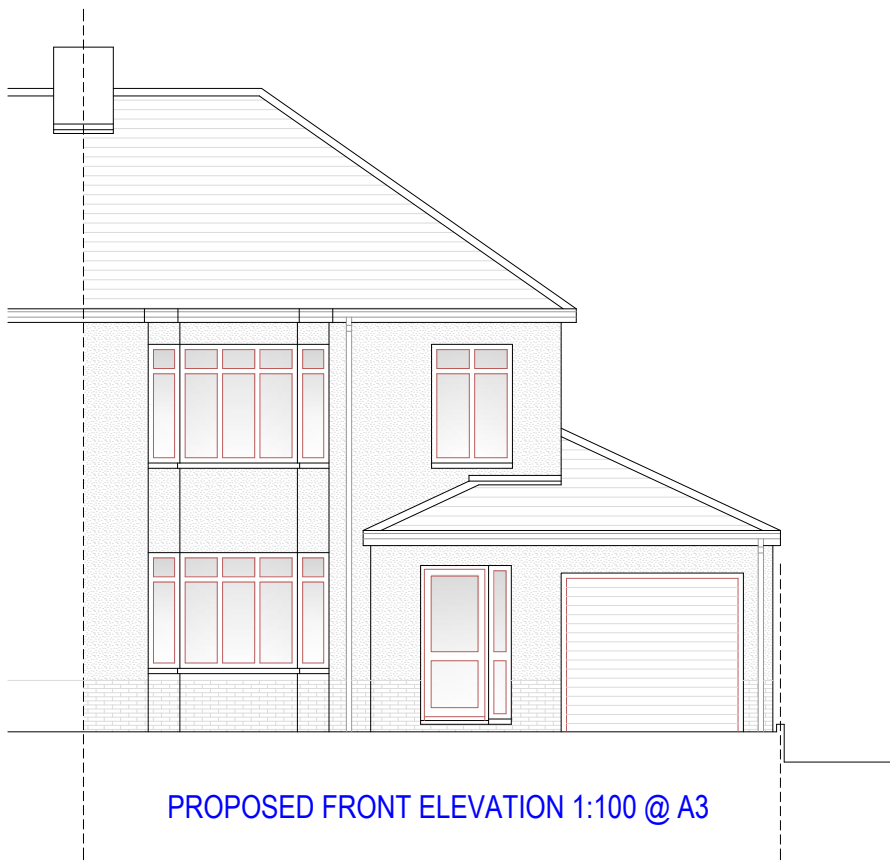

ROOF TILES TO MATCH EXISTING AND TO SUIT ROOF PITCH
RENDER FINISH TO MATCH EXISTING WHERE SHOWN
FACING BRICKWORK TO MATCH EXISTING WHERE SHOWN
GREY ALUMINIUM WINDOWS AND DOORS TO REAR ELEVATION
COMPOSITE FRONT DOOR AND UPVC FRAME TO FRONT ELEVATION
UP AND OVER GARAGE DOOR
BLACK UPVC FASCIAS TO MATCH EXISTING
BLACK UPVC RAINWATER GOODS TO MATCH EXISTING

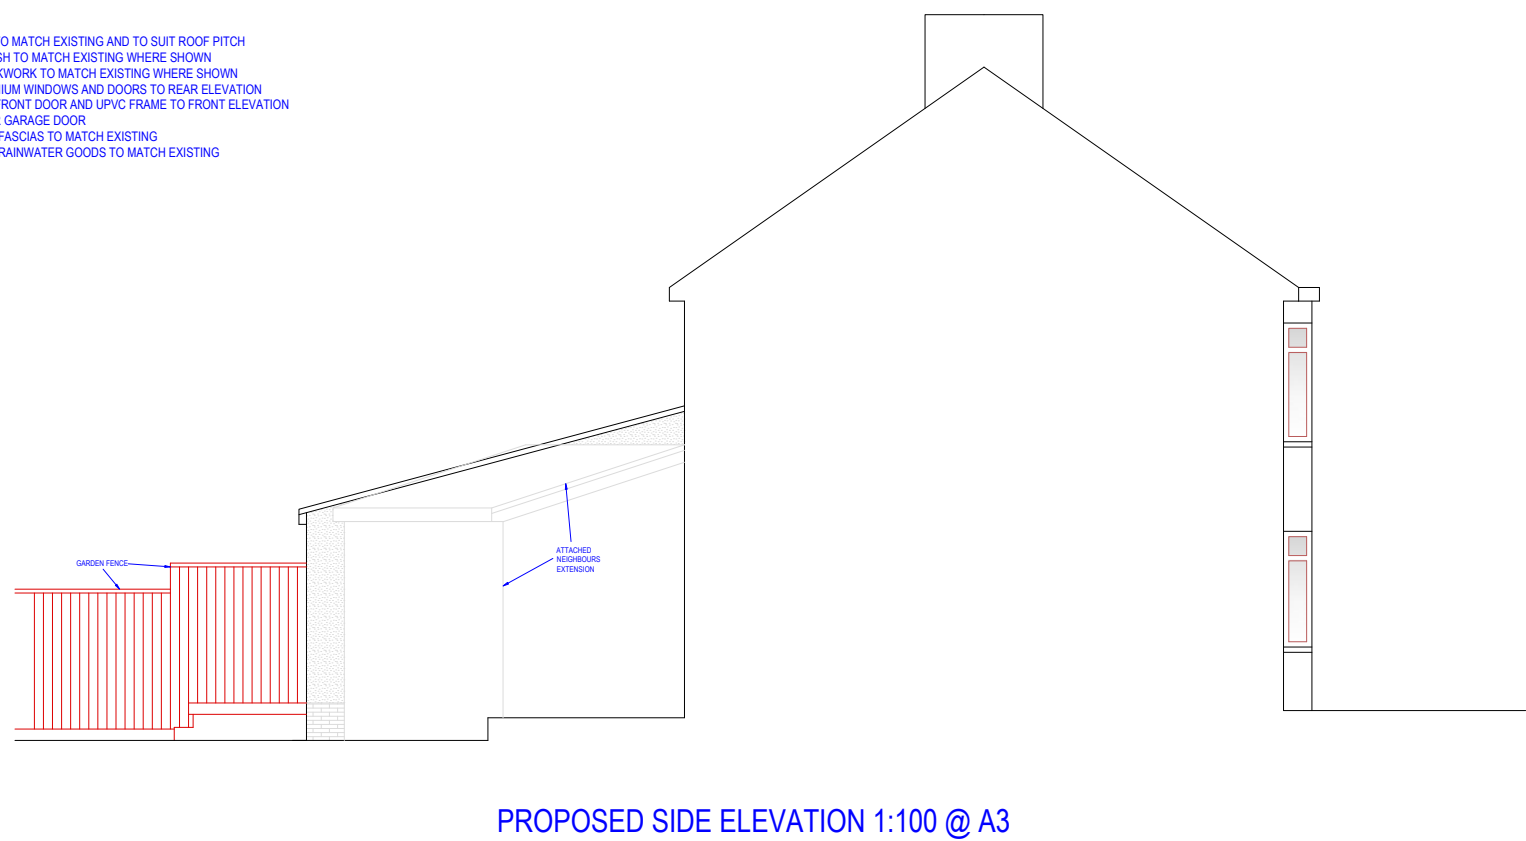

IF IN DOUBT - ASK
COPYRIGHT CITYSCAPE ARCHITECTURE LTD
ALL DIMENSIONS, LEVELS AND ANGLES TO BE CHECKED ON SITE BY CONTRACTOR
ALL BOUNDARIES ARE ASSUMED AND WE ACCEPT NO LIABILITY FOR BOUNDARY INACCURACY
YOU ARE REMINDED OF YOUR RESPONSIBILITIES UNDER THE 'PARTY WALL ETC. ACT. 1996 WHERE APPLICABLE
RESPONSIBILITY IS NOT ACCEPTED FOR ERRORS MADE BY OTHERS IN SCALING FROM THIS DRAWING
ALL DRAIN RUNS EXISTING AND PROPOSED ARE TO BE VERIFIED ON SITE DUE TO RESTRICTED ACCESS - ENSURE ALL CONNECTIONS MADE TO CORRECT SYSTEMS

REVISION:		X	
SCHEME:		SINGLE STOREY EXTENSION TO FRONT, SIDE AND REAR	
CLIENT: POOLE		TO BE READ IN CONJUNCTION WITH: Z-882-S001	
W: www.aboplans.co.uk		DRAWING NUMBER: Z-882-D007	
E: mail@aboplans.co.uk		DATE: 3RD APRIL 2025	
T: 0117 900 0124			
SITE:		22 HIGH CROSS ROAD, NEWPORT, NP10 9AD	