






PROPOSED FRONT ELEVATION

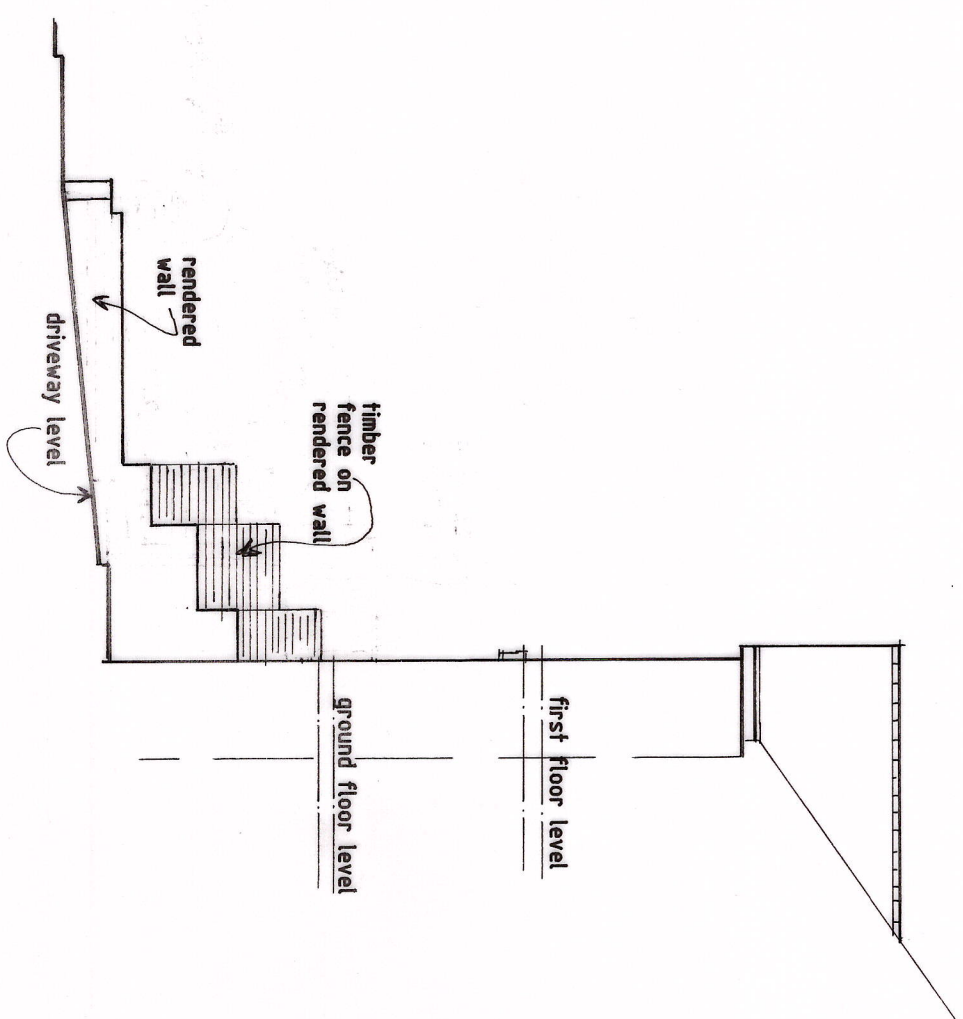


PROPOSED SIDE ELEVATION

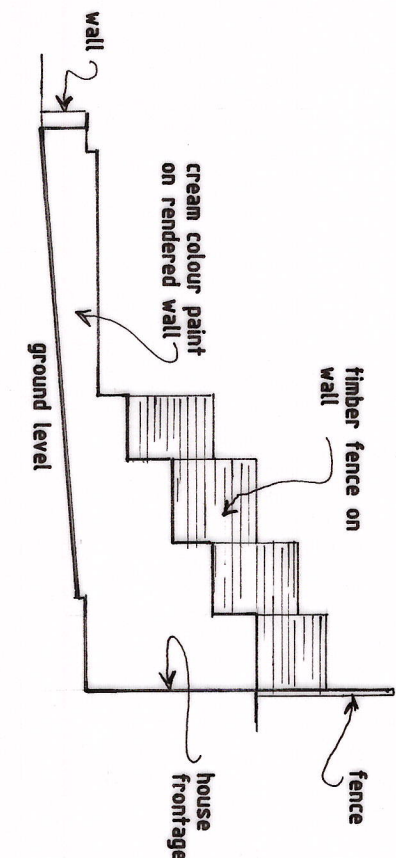


ELEVATION FROM A

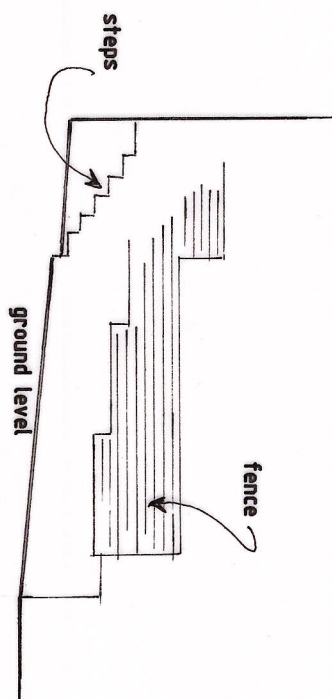



ELEVATION FROM B

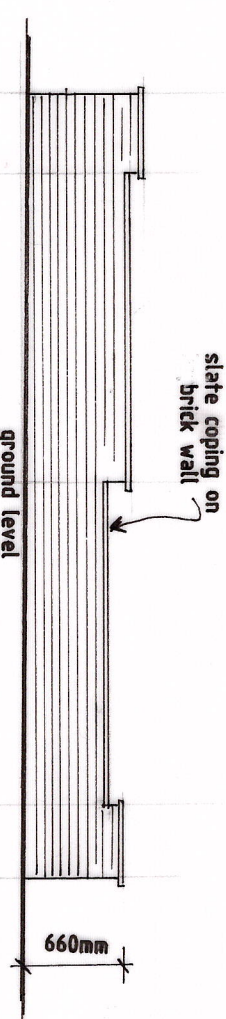


ELEVATION FROM FOOTWAY

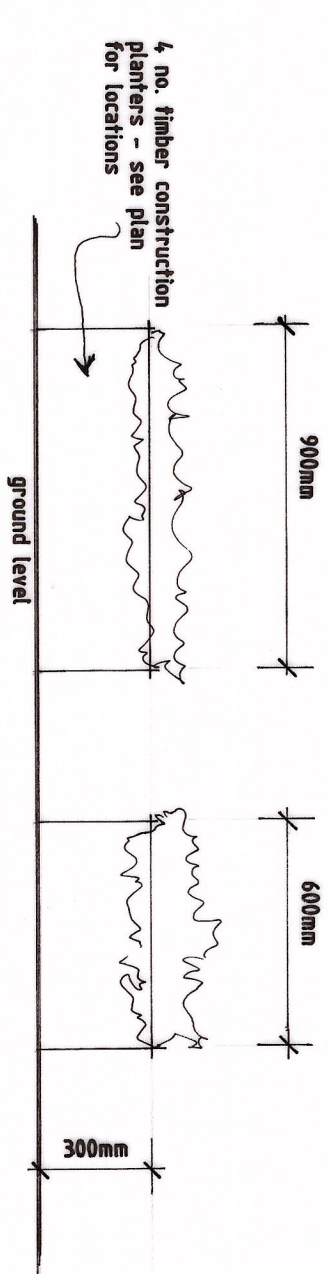

PLANTING BOXES - FRONT/REAR ELEVATIONS

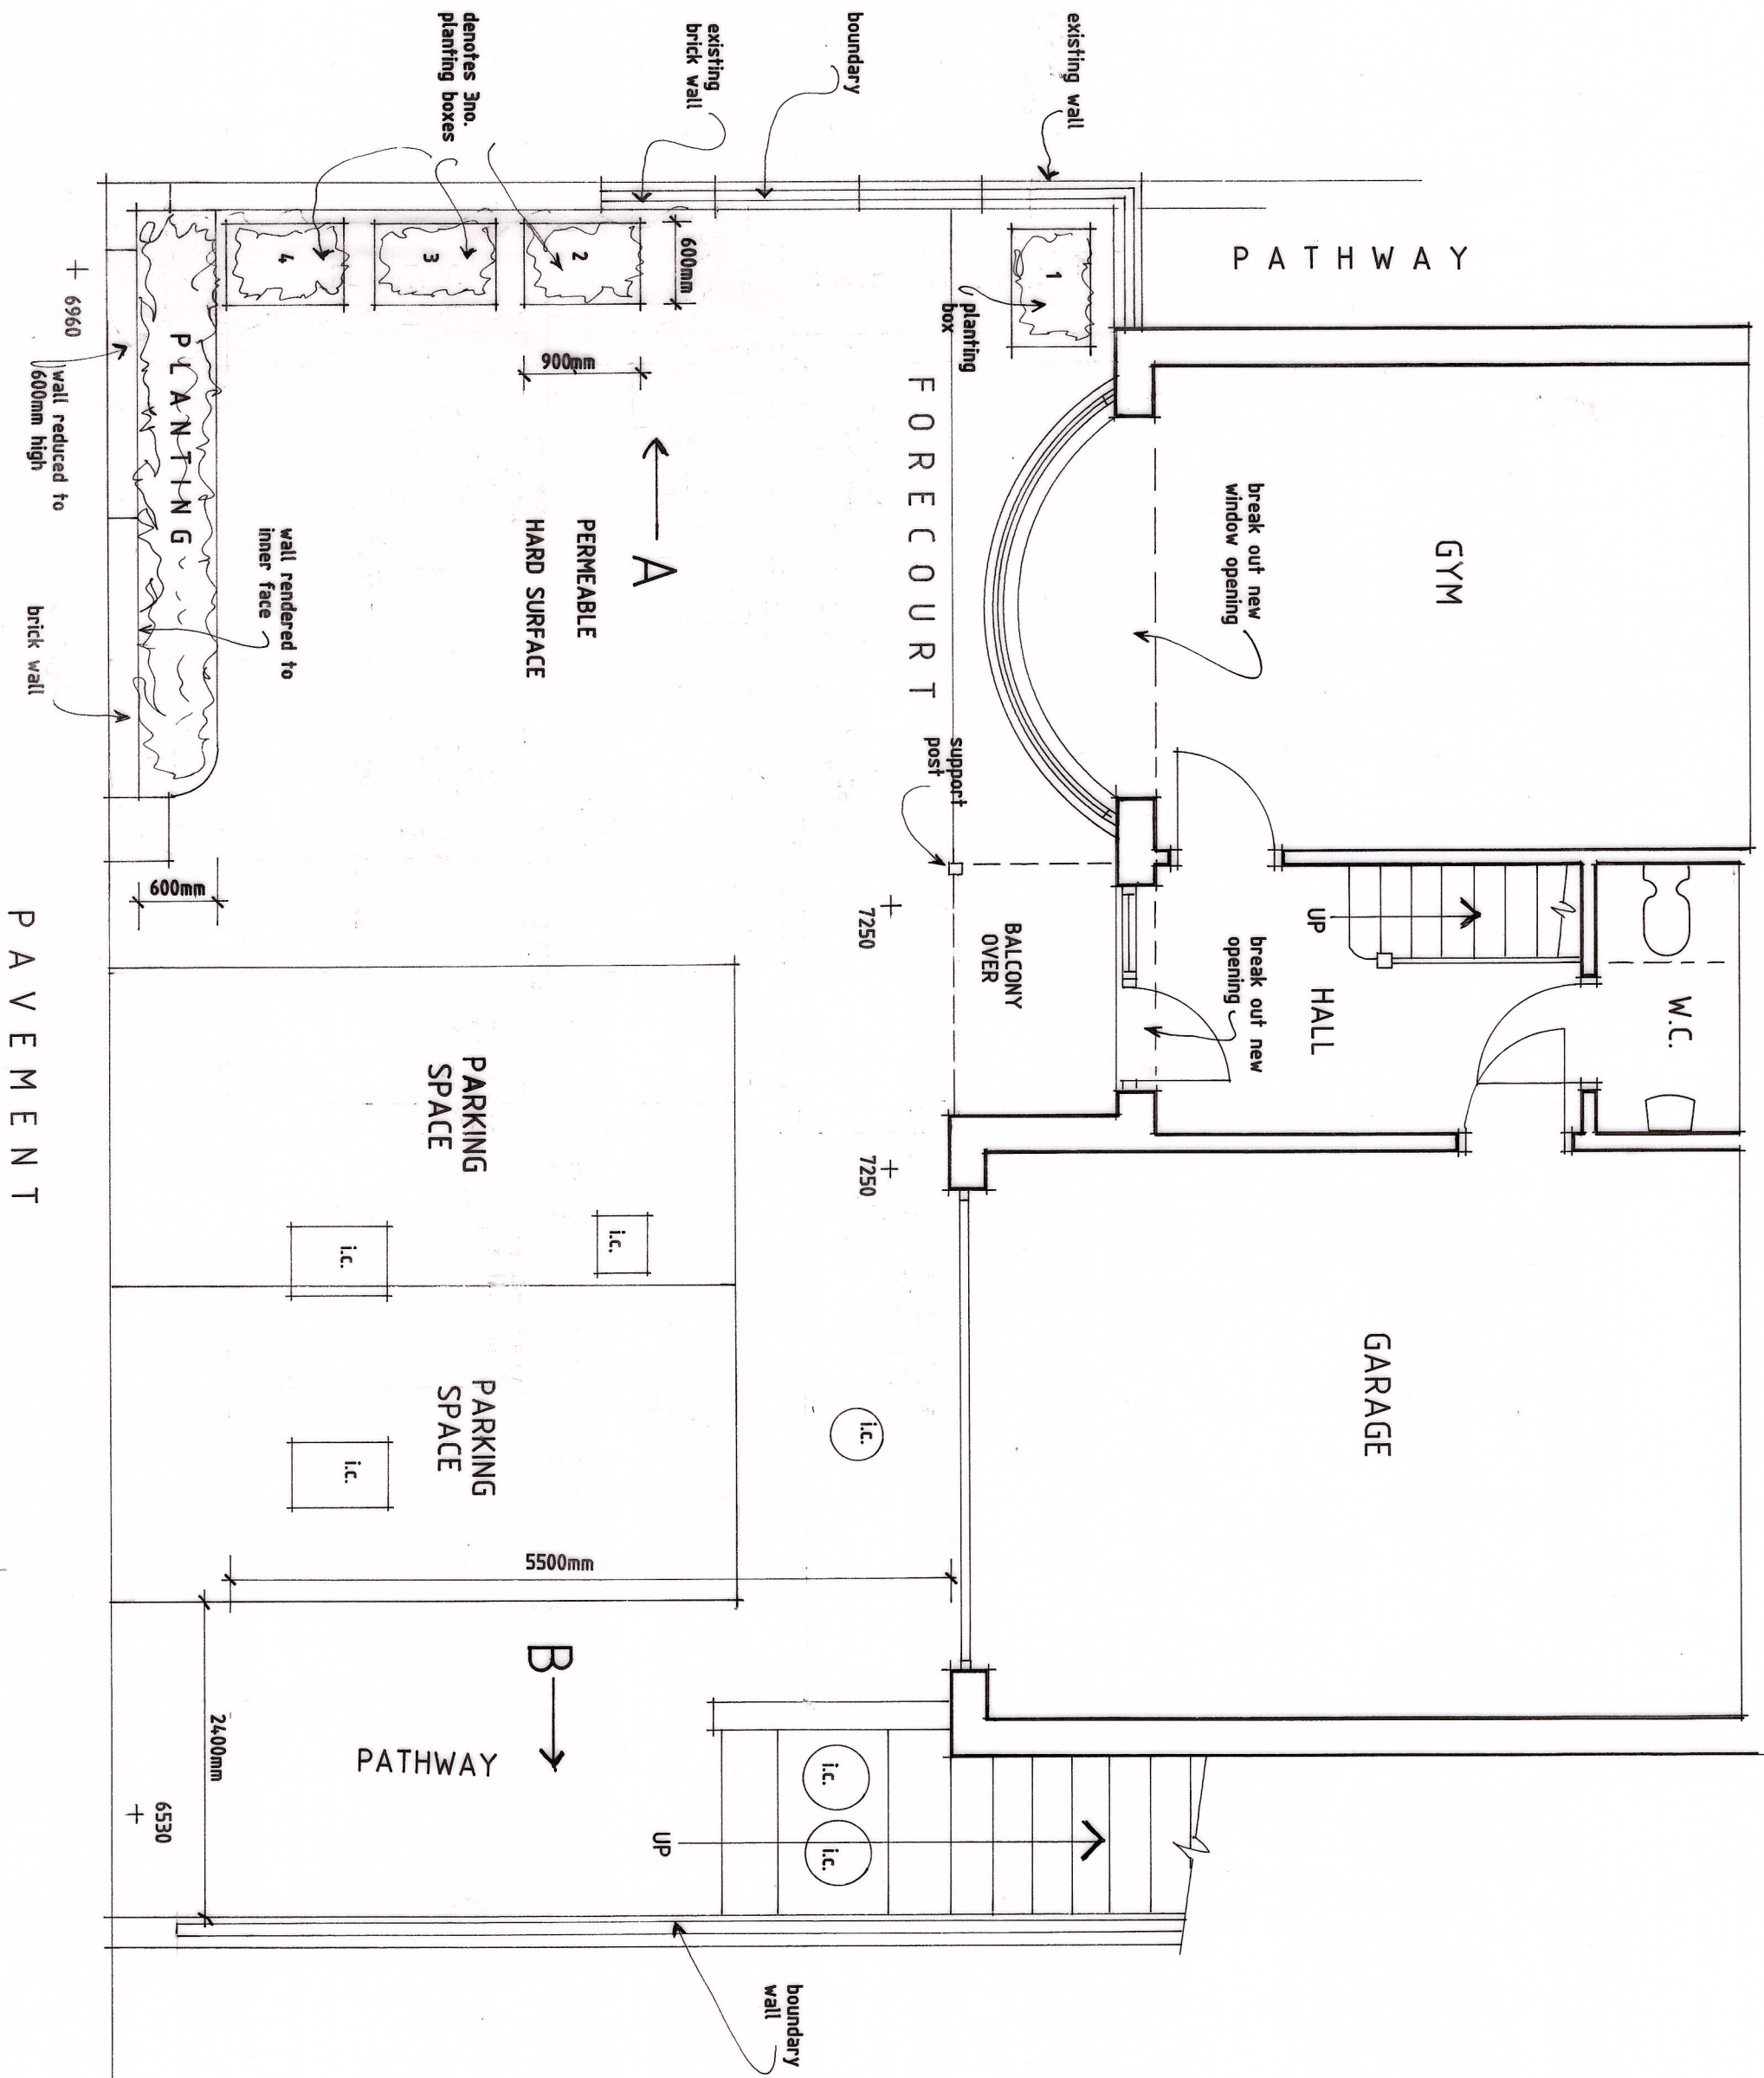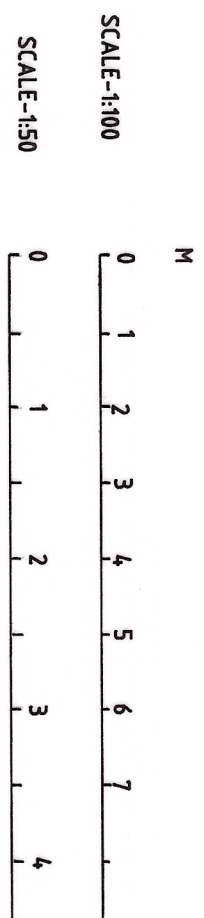

PROPOSED LOWER GROUND FLOOR PLAN

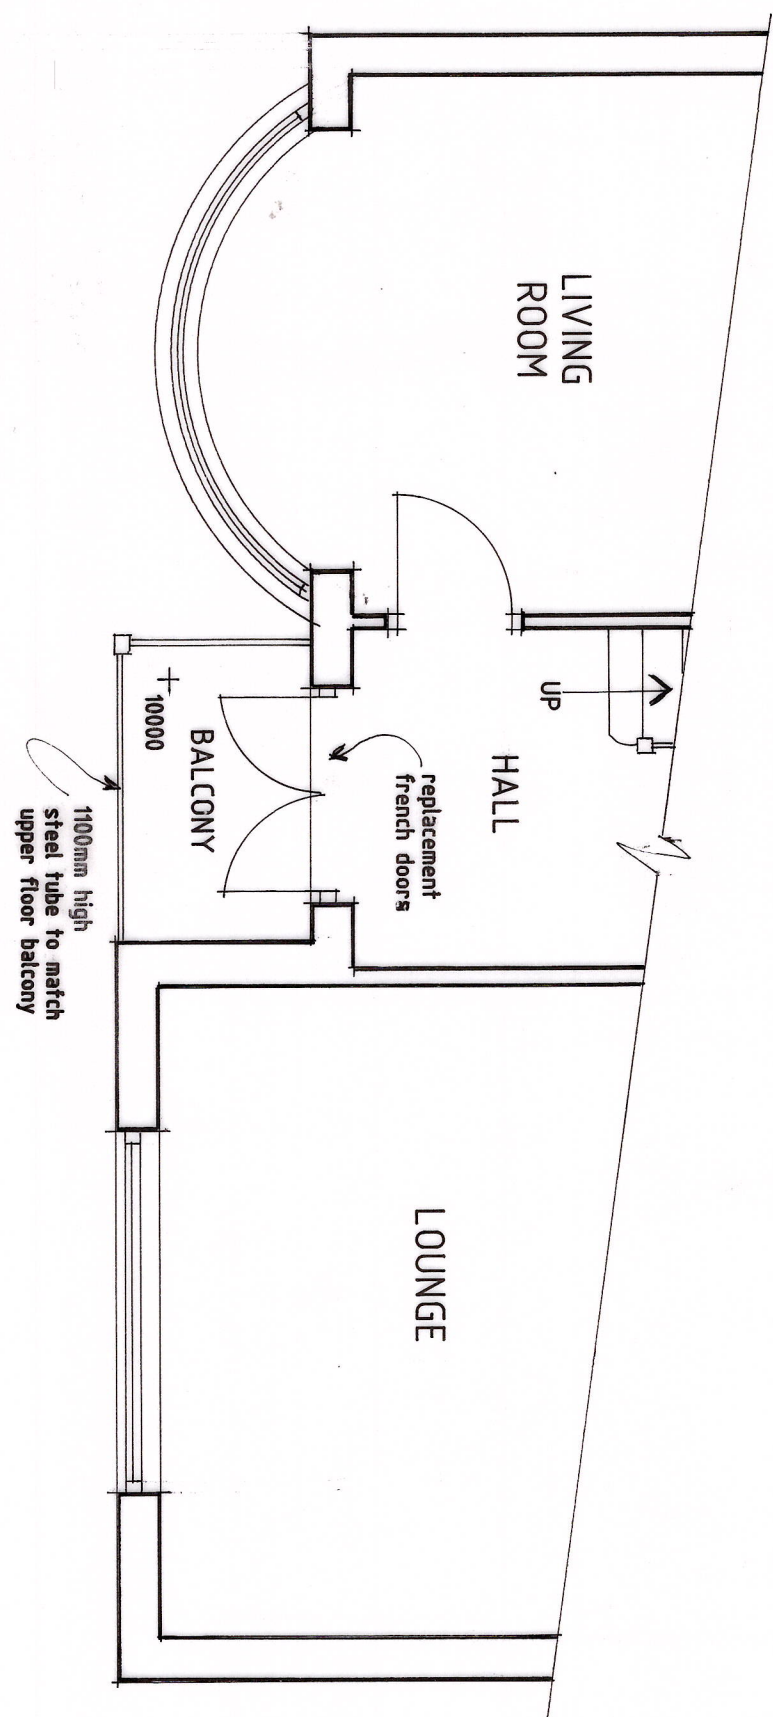

PROPOSED GROUND FLOOR PLAN

Revisions	
Ref	Description

A	05/26 DESIGN AMENDED
---	----------------------

K.W. DORRINGTON MGR
ARCHITECTURAL ASSOCIATES
Tel:01633857566

PROPOSED FRONT ELEVATION ALTERATIONS
& PARKING LAYOUT ALTERATIONS AT -
16, POLLARD CLOSE, CAERLEON,
NEWPORT, NP18 3SS.

FOR - MR & MRS T. SMITH.

PROPOSED

date: JANUARY 2024

scale: 1:50-PLANS & 1:100-ELEVATIONS AT A1

drawing number:
KD19600/2A