



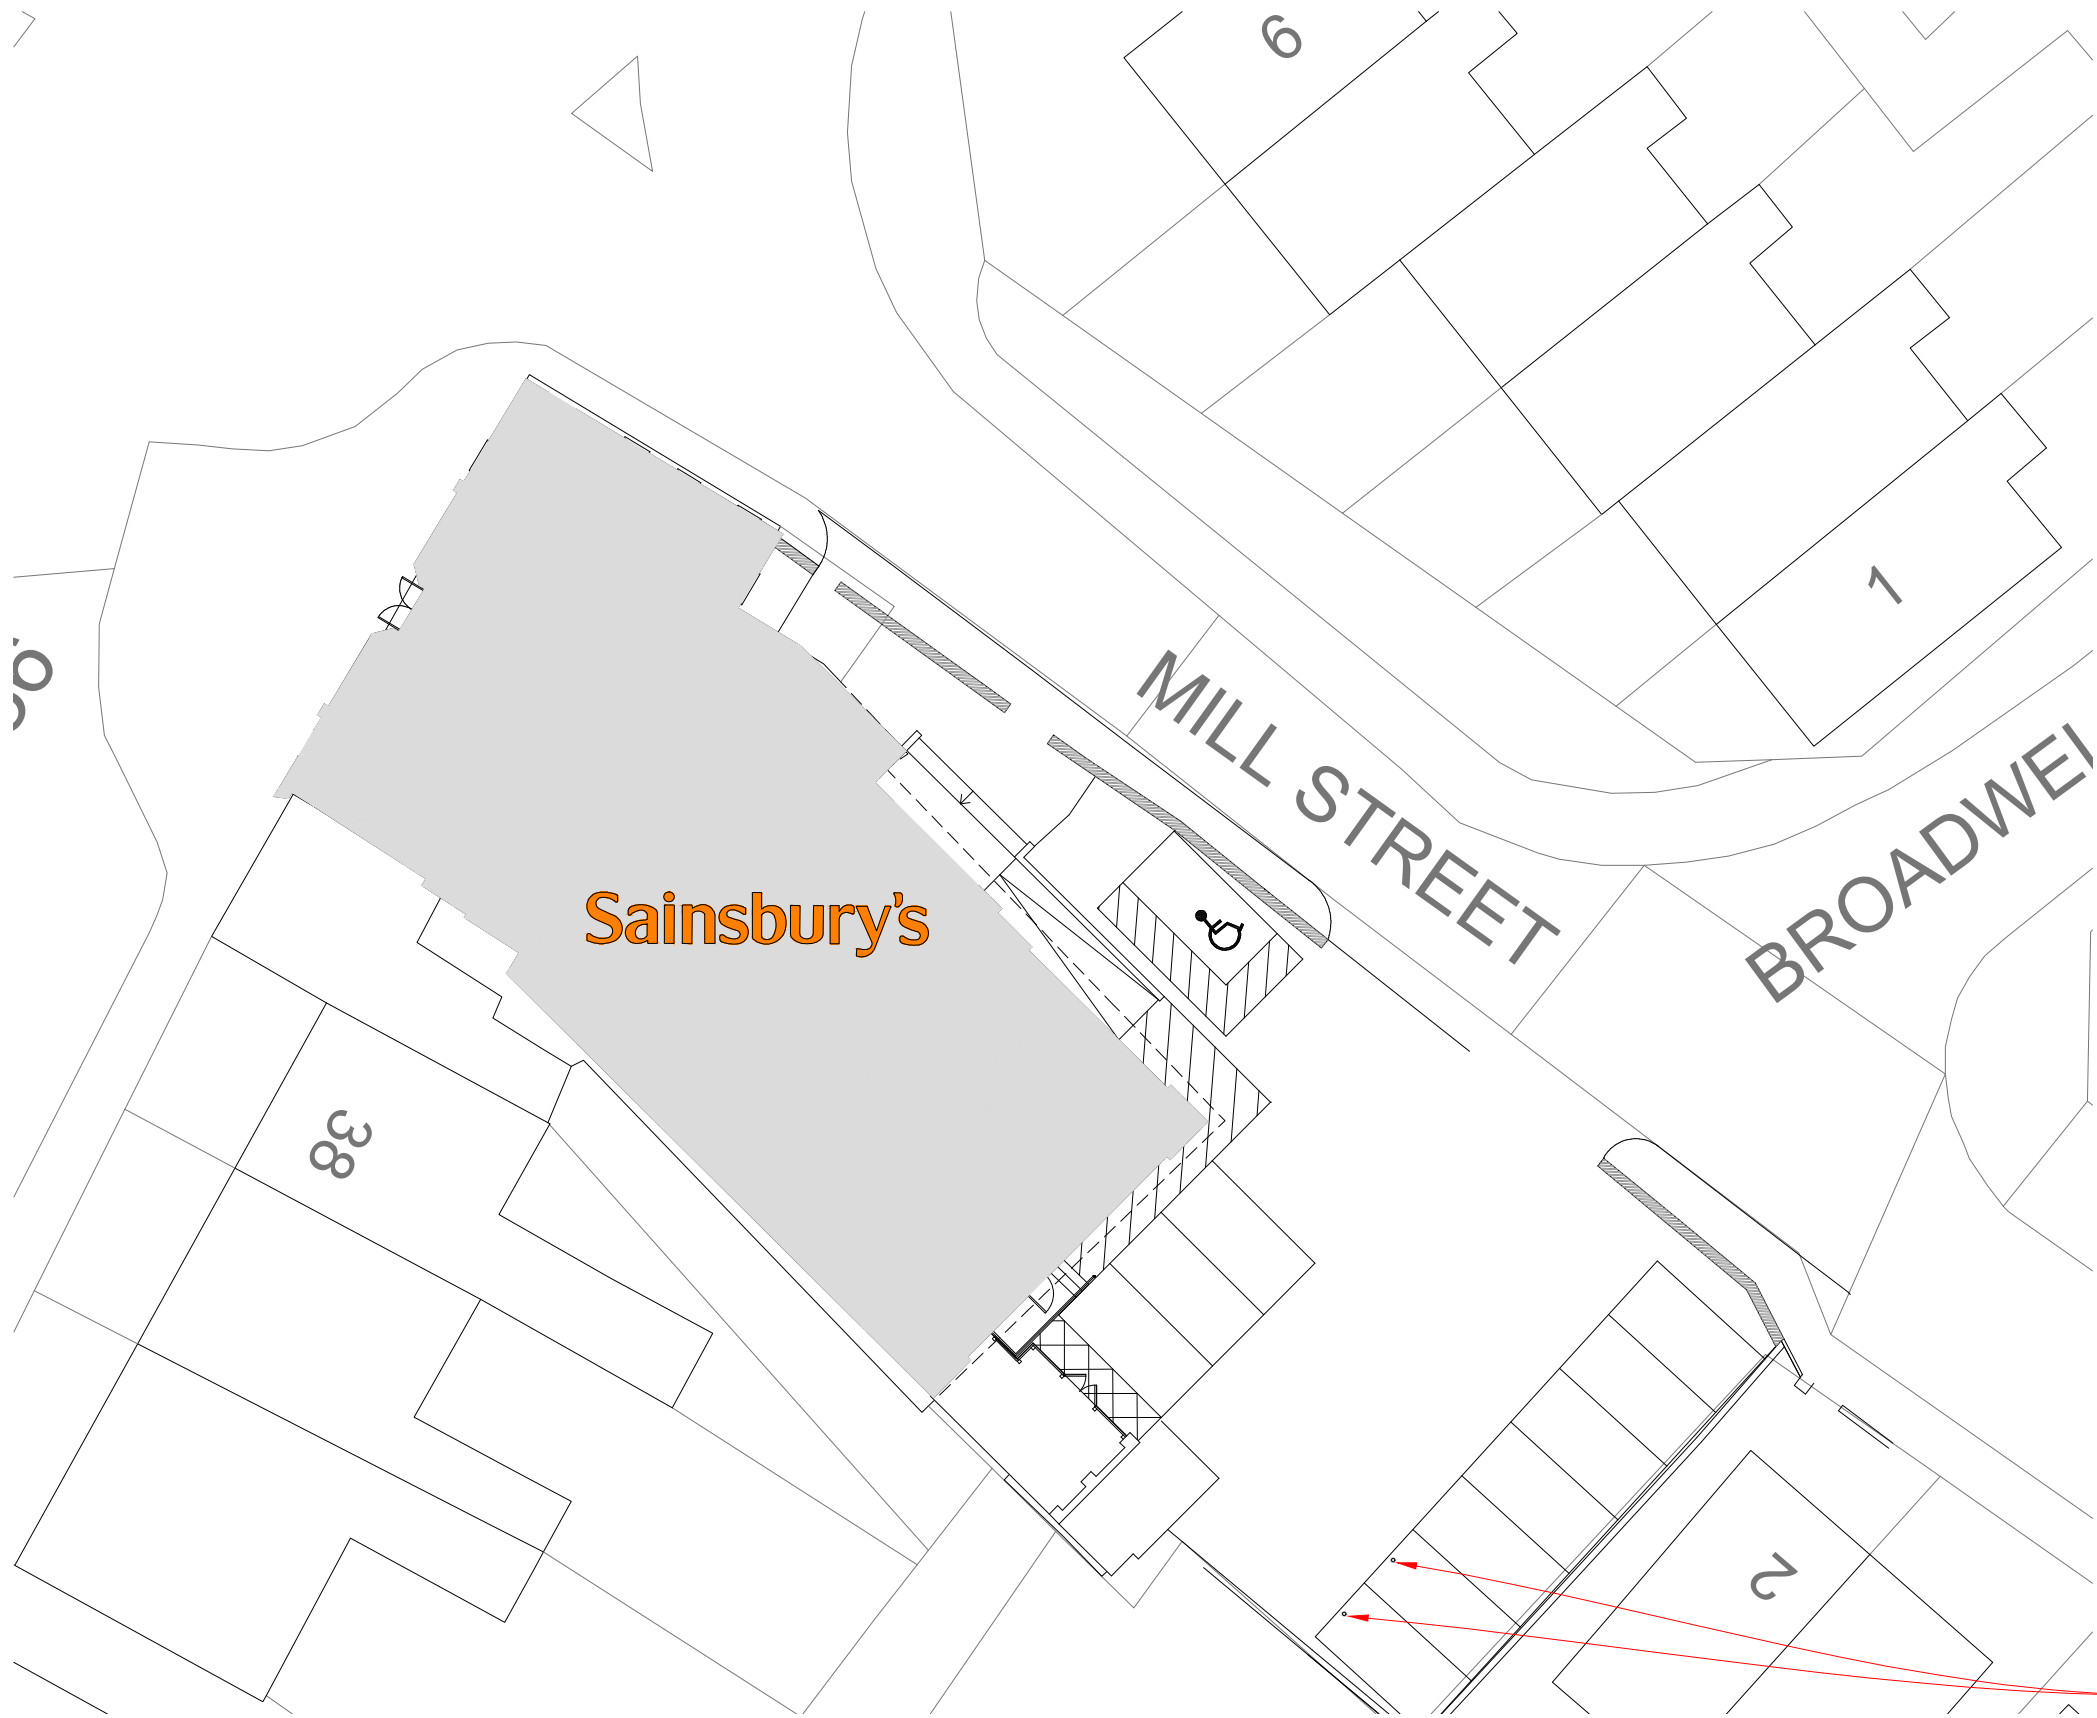

Proposed Site Plan
Scale 1:250 @ A3




Key Plan
Scale : NTS

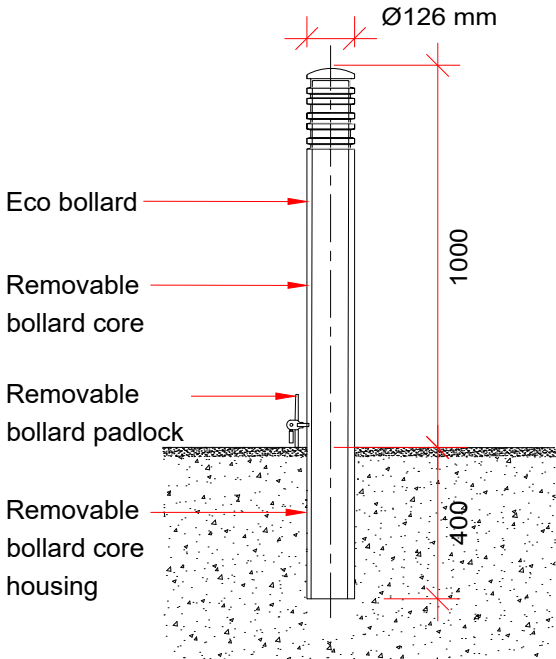

Proposed Removable Bollard Details
Scale 1:20 @ A3

2 No McCue Removable Eco Bollards
for residential use

 	REV.	DESCRIPTION	DATE	INITIALS	NORTH 	CLIENT		Sainsbury's Supermarkets Ltd.		CHQ ARCHITECTS CHQ Architects Ltd The Millings, 44 Whitehouse Street, Baldock, Hertfordshire SG7 6QQ Telephone : (01462) 895110 Email: design@chq-architects.co.uk www.chq-architects.co.uk 												
						PROJECT	Sainsburys Local		Mill Street, Caerleon, Newport.		NP18 1BE											
All drawings are subject to full site survey. All dimensions are to be checked on site.						CHQ REFERENCE	CHQ.25.17203		SCALE		1:250 & 1:20 @ A3		DRAWN		JW							
						DRAWING										Proposed Site Plan						
						PROJECT CODE	AS-0705_XXXX		ORIGINATOR	CHQ		DIVISION	Z07		LEVEL	00		DRG. NO.	DR-A-0001		REV	-