


(NOT TO SCALE)



Location Sketch highlighting focus area in green
(See Site Plan, Pg. 2, for scaled drawing)

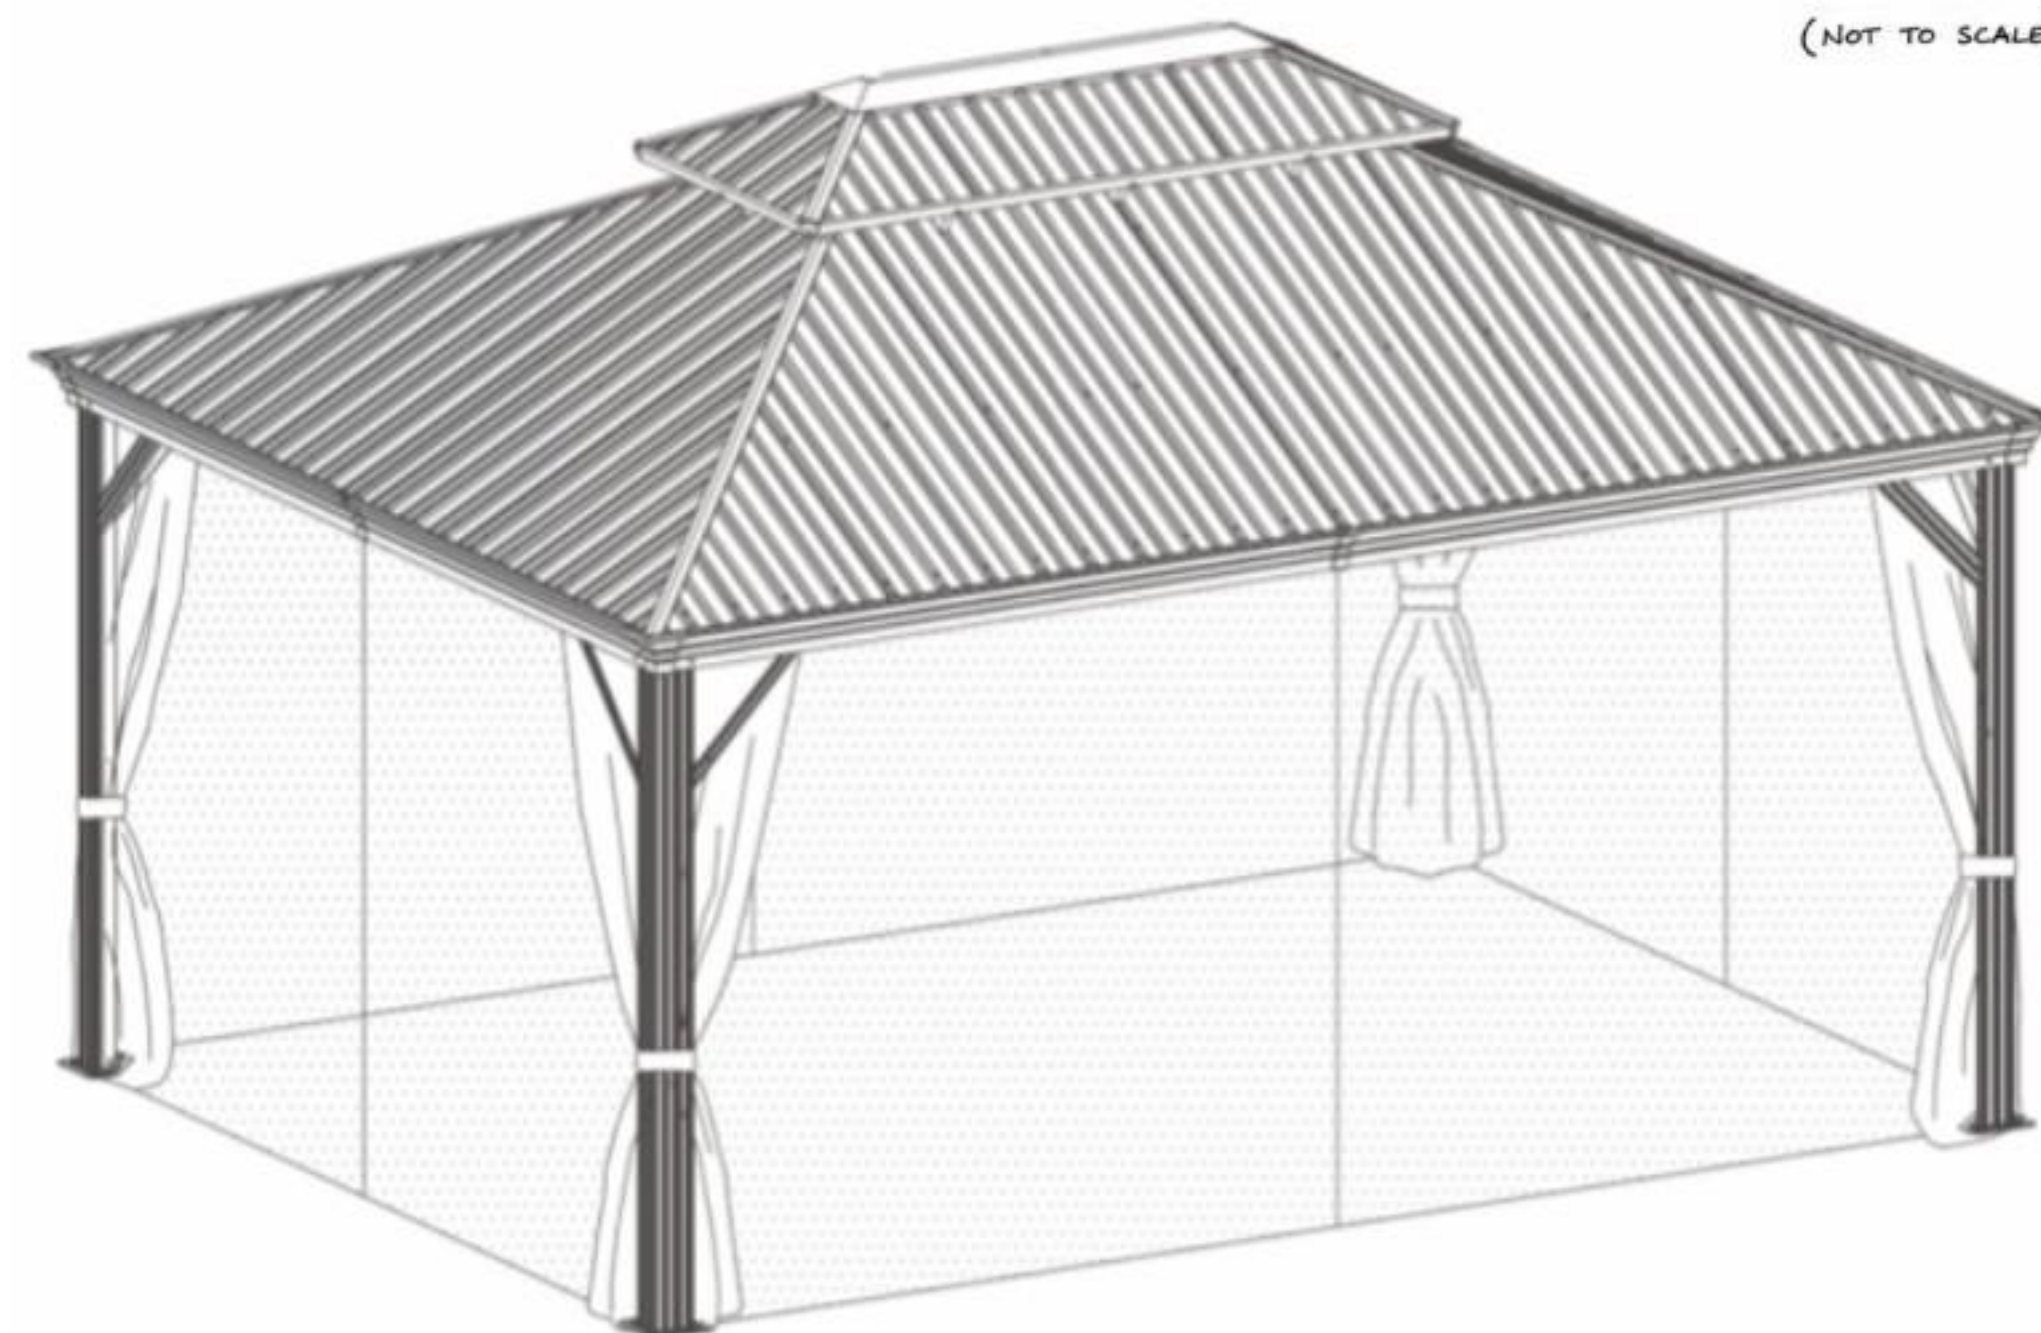

Manufacturer's illustrative rendering of pergola
(See Side Elevation, Pg. 3, for scaled drawing)
Note: Curtains not permanently installed.

DRAWING TITLE:	GARDEN PERGOLA INFORMATION SHEET (Pg. 1)	SITE ADDRESS:	14 SWINBURNE CLOSE, NEWPORT, NP19 8HS	DRAWN BY:	SJH	DATE:	Aug 2026	REV:	1.0	SCALE:	NTS	STATUS:	PLANNING
-------------------	---	---------------	---------------------------------------	--------------	-----	-------	-------------	------	-----	--------	-----	---------	----------