


Notes

- 1) Roof overhang does not exceed 100mm and does not project beyond the boundary fence.
- 2) Existing shrubbery is well established - not drawn to scale.
- 3) Boundary fence is slatted style, approx. height 2000mm.
- 4) Existing 800mm tall slatted safety fence.

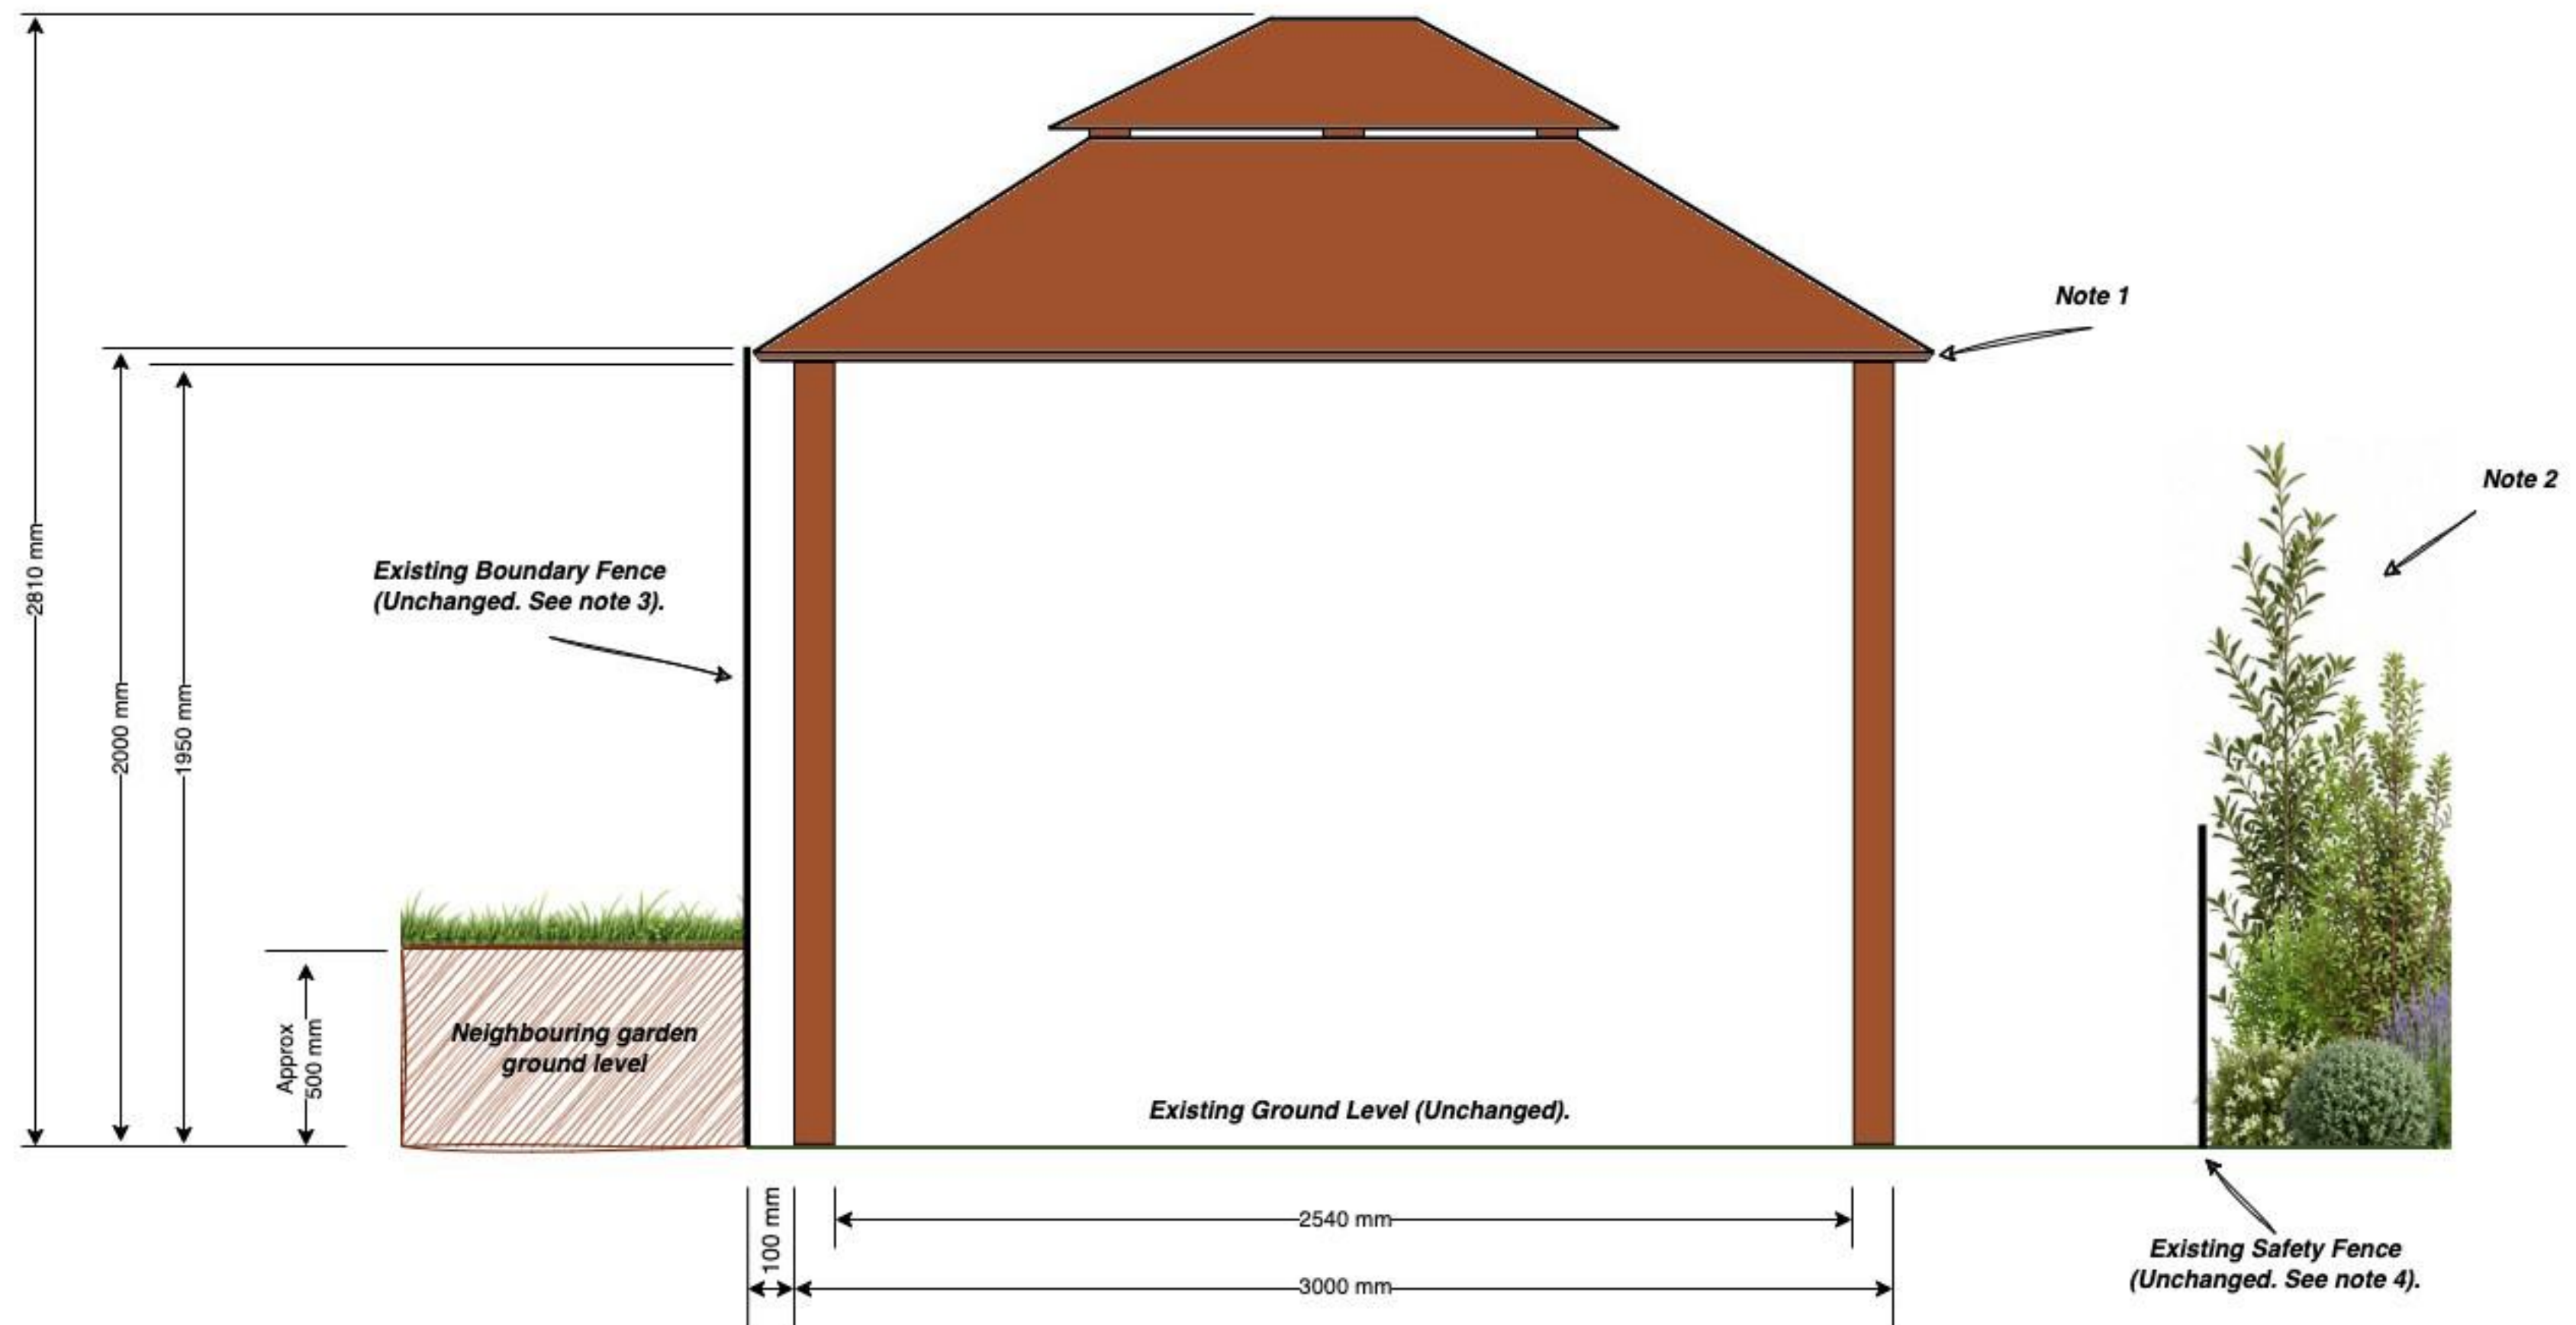

DRAWING TITLE:	GARDEN PERGOLA EAST ELEVATION - 3000 mm SIDE (Pg. 3)	SITE ADDRESS:	14 SWINBURNE CLOSE, NEWPORT, NP19 8HS	DRAWN BY:	SJH	DATE:	Aug 2026	REV:	1.0	SCALE:	1:20 @ A3	STATUS:	PLANNING
-----------------------	---	----------------------	---------------------------------------	------------------	-----	--------------	----------	-------------	-----	---------------	--------------	----------------	----------