




Roof: Concrete Tiles
Walls: Brick
Joinery: PVCu Framed

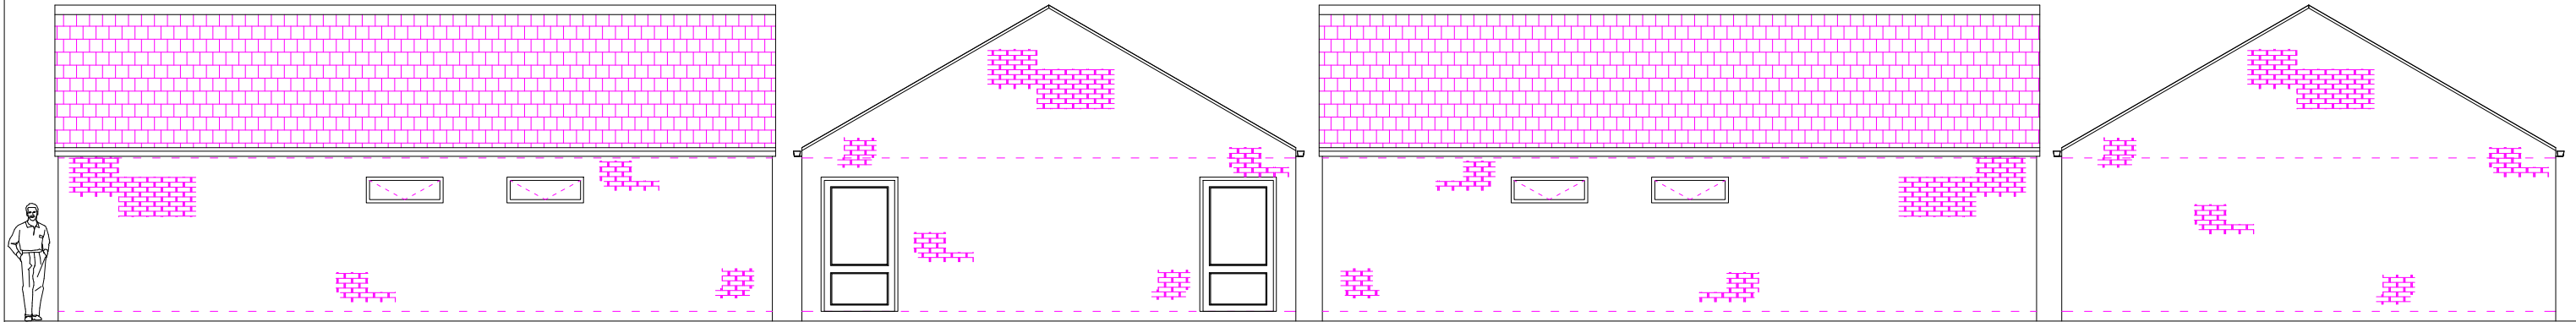

Elevations as Proposed

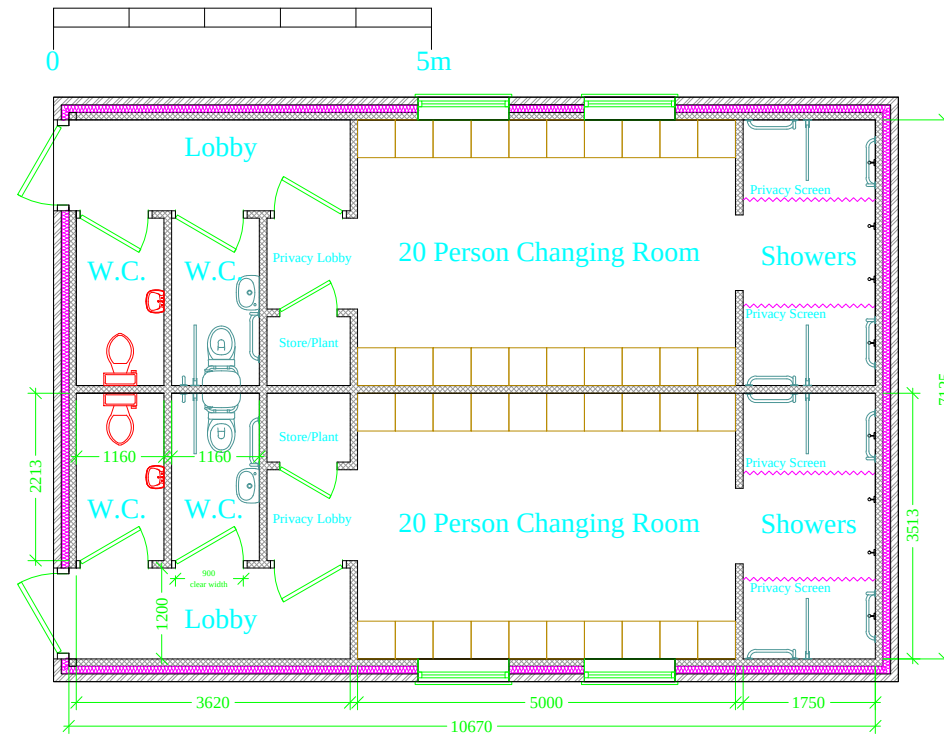

Ground as Proposed (75m2 GIFA)

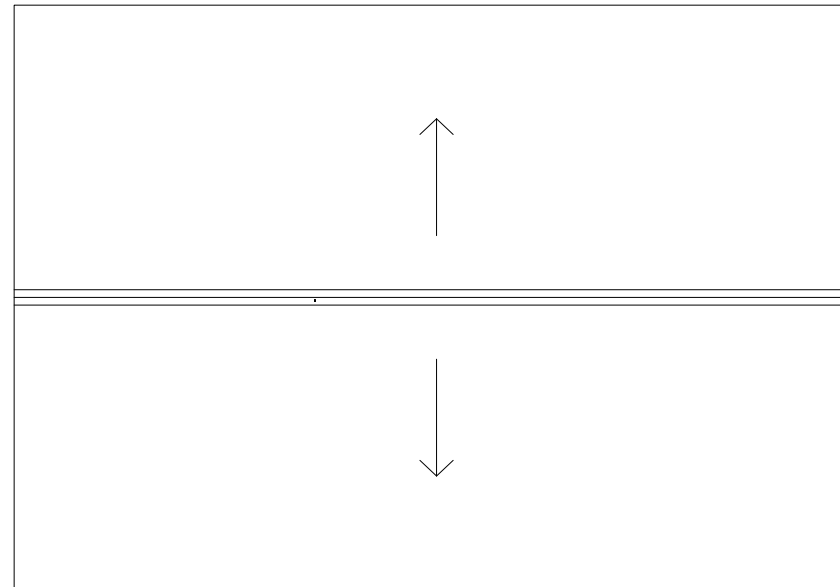

Roof Plan as Proposed

Preliminary 15.04.24

Planning

This drawing is the Copyright of SJ Design Limited.
All dimensions must be checked on site and not scaled from this drawing.
All materials and workmanship are to be in accordance with prevailing British Standards, Codes of Practice, Building Regulations, manufacturers and federation recommendations and all to the complete satisfaction of SJ Design Limited.

\\SJ-Design\Logs\SJDesignLogs\SJLogs-large-jpg.jpg

Building Design & Surveying Consultants
The Old Co-Op Building, Church Street,
Hayfield, High Peak SK22 2JE
Tel: 01663 742903 Fax: 01663 751247
Mobile: 07984 007 087 Email: info@sjdesign.net
www.sjdesign.net

Client	Redrow
Job Title	Proposed changing facility at Gt Milton Llanwern Newport

Drawing Title
Plans and Elevations
as Proposed

Scale 1:100 at A3

Date	April 2024	Drawn by	SJ
------	------------	----------	----

Drawing No. 100	Rev. -
--------------------	-----------