




[NORTH WEST ELEVATION SCALE 1:100]

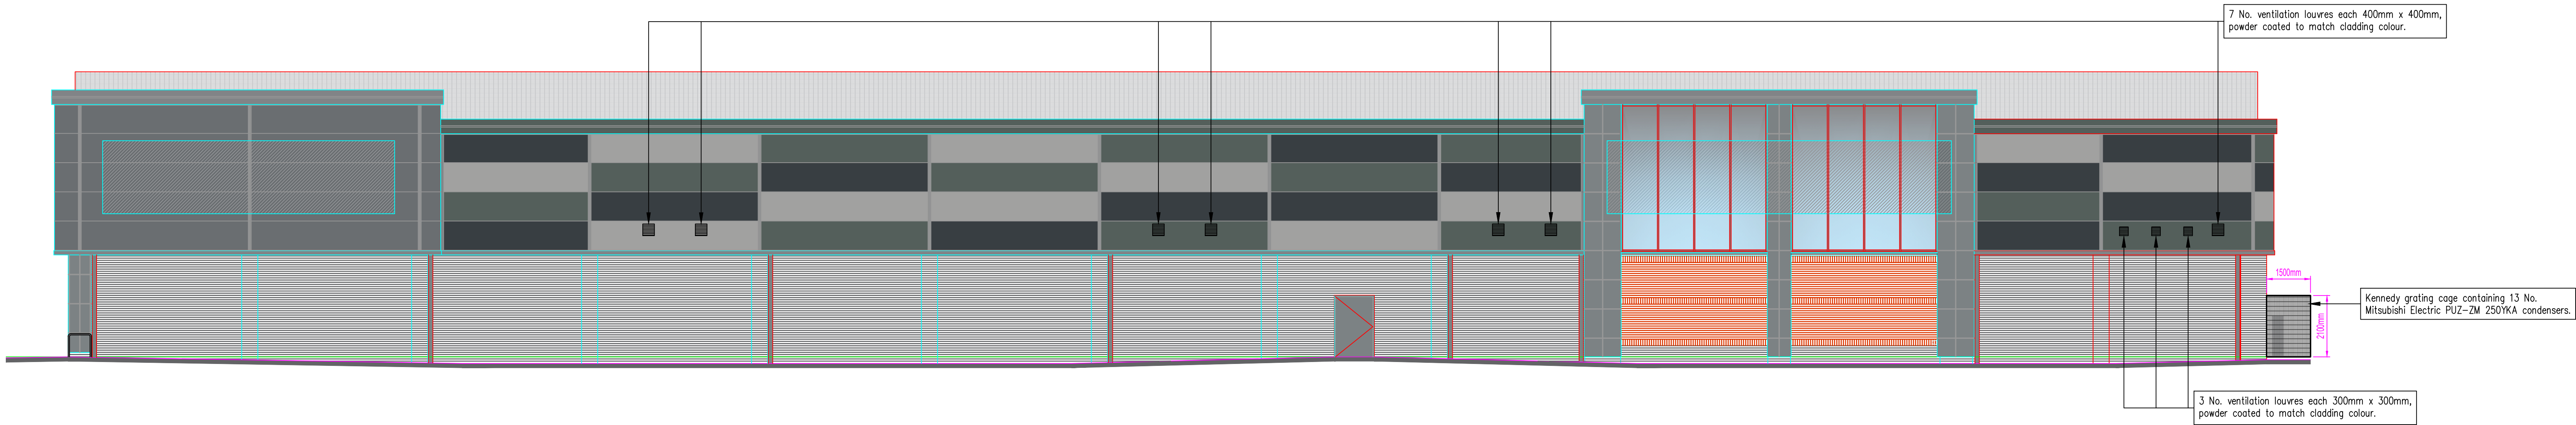

[SOUTH WEST ELEVATION SCALE 1:100]

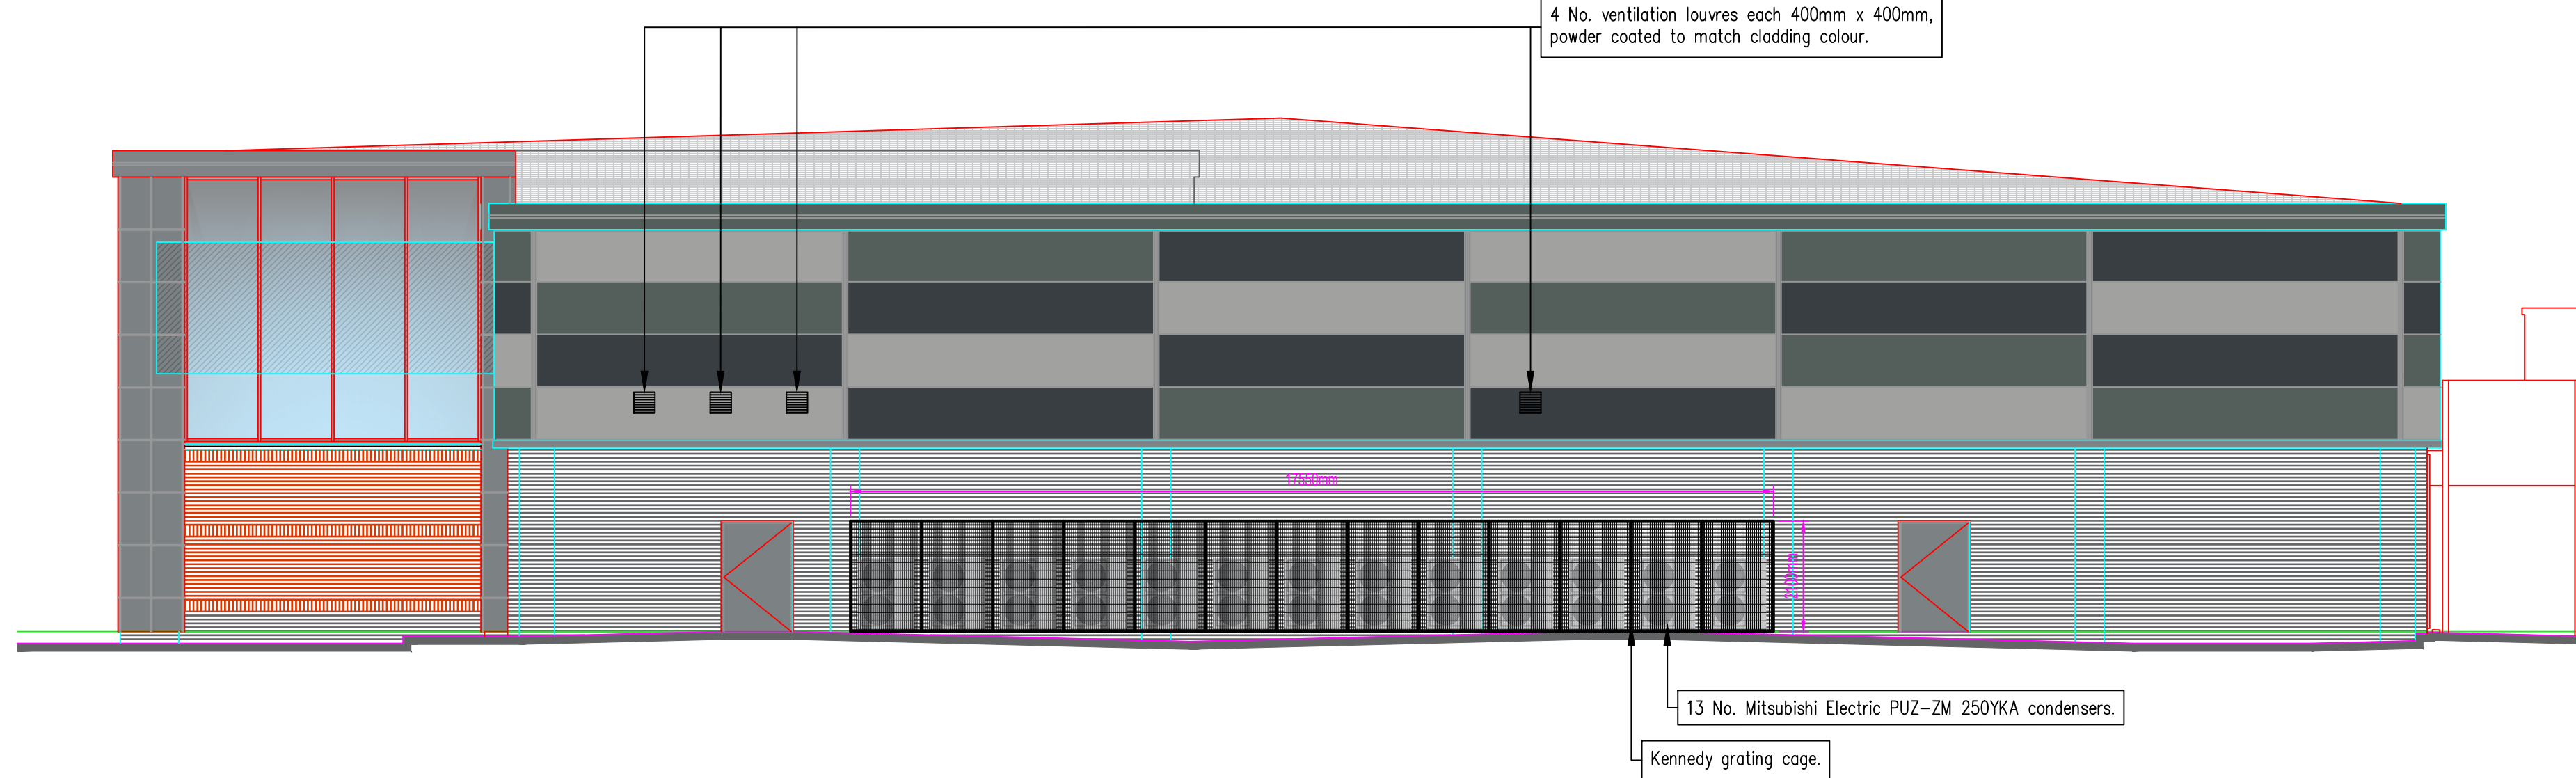

[SOUTH EAST ELEVATION SCALE 1:100]

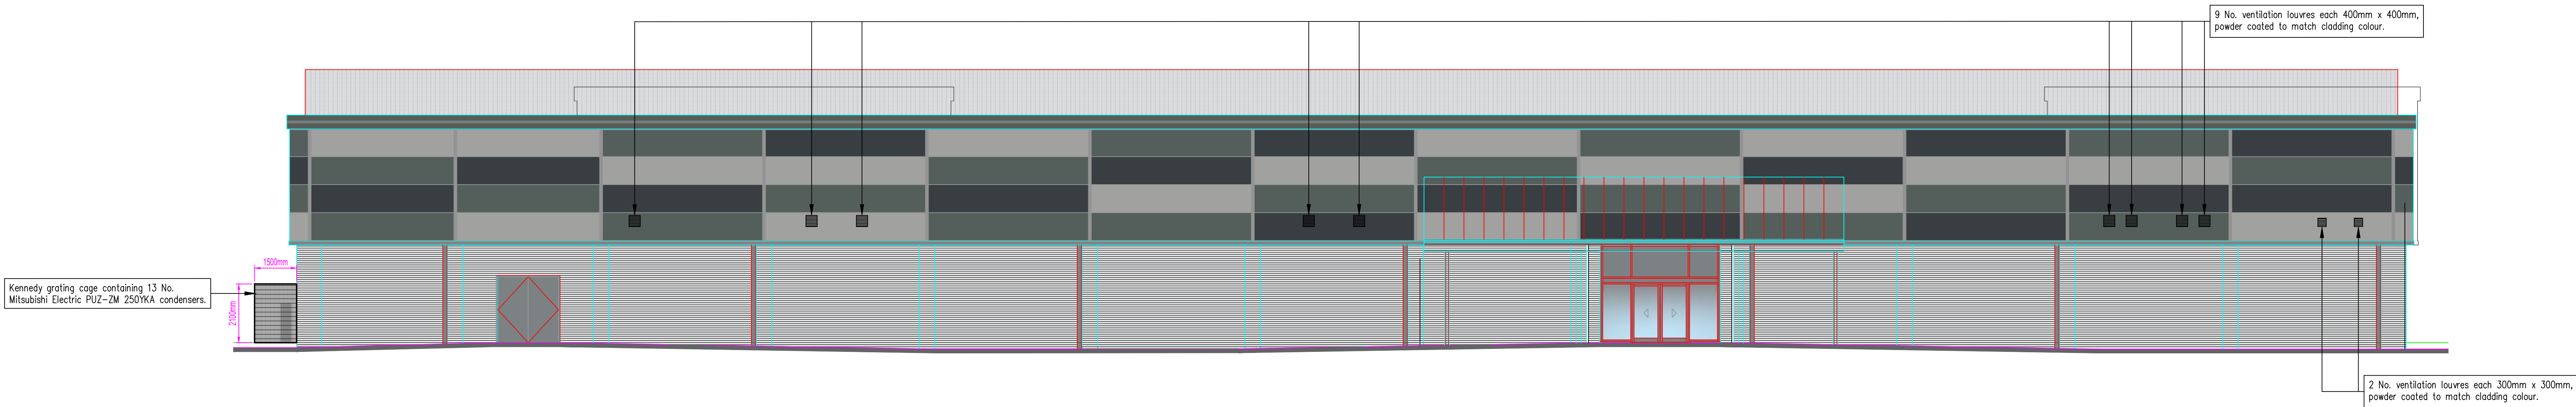

A	SS	HVAC plant layout added as per T&M drawing Newport West Retail Park 17.02.25.	31/03/25
Rev	Iss.	Description	Date

Airway Solutions Ltd
8 Woodway Court
Thursby Road
Bromborough
Wirral
CH62 3PR
Tel: 0151 600 0000
Email: stuart@airwaysolutions.co.uk



Project: NEWPORT WEST RETAIL PARK
NEWPORT
Title: PLANS AS PROPOSED
MISCELLANEOUS: HVAC PLANT ELEVATIONS
Date: MAR 2025
Scale: 1:100
Drawn: S. SHENNAN
Checked: AO