




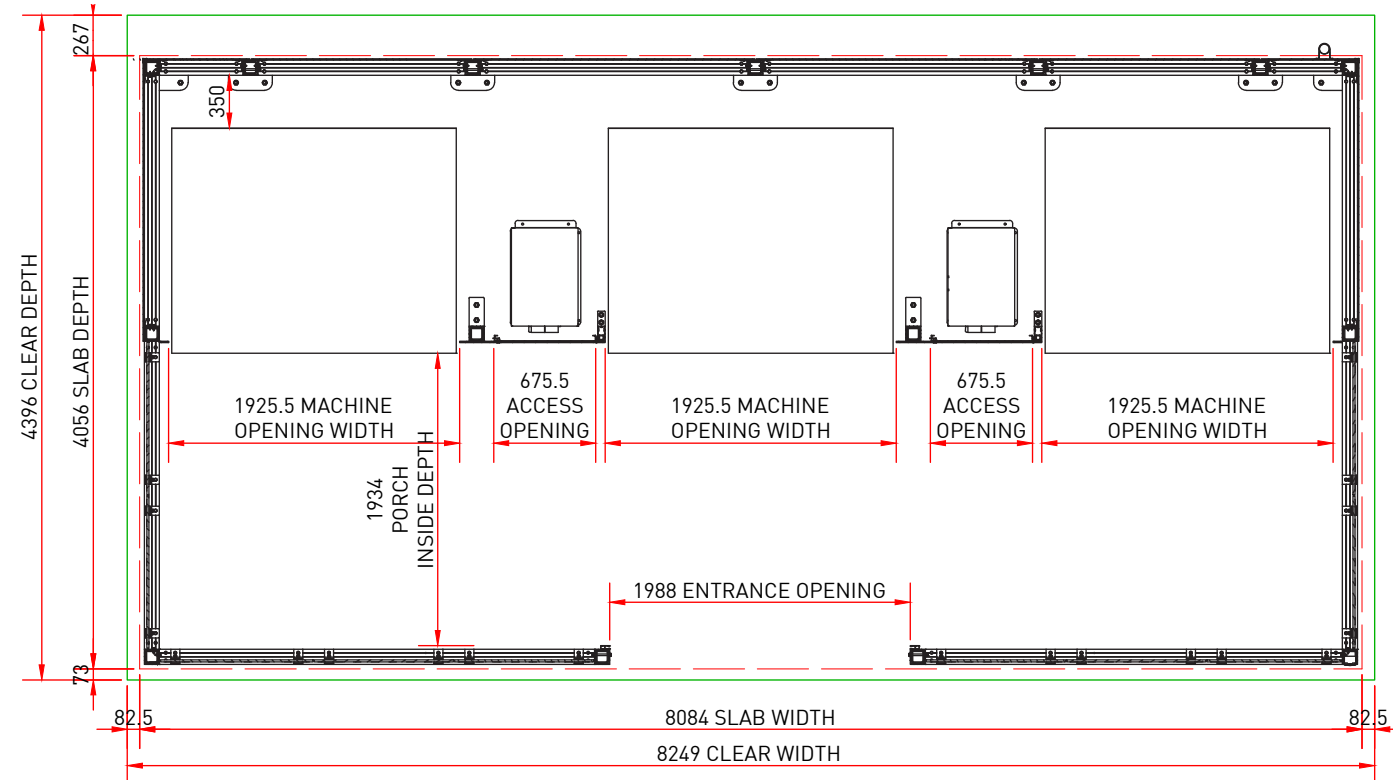

DRS FLOOR PLAN - A-A

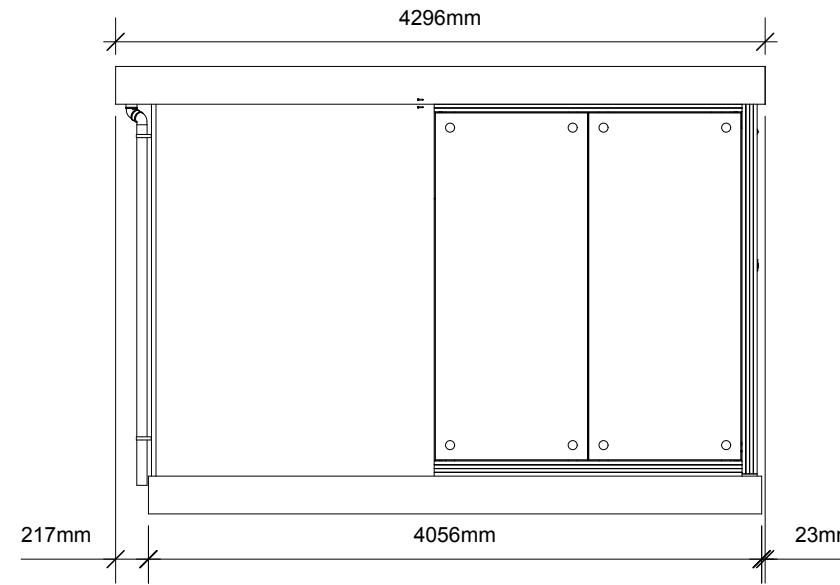


LEFT SIDE ELEVATION

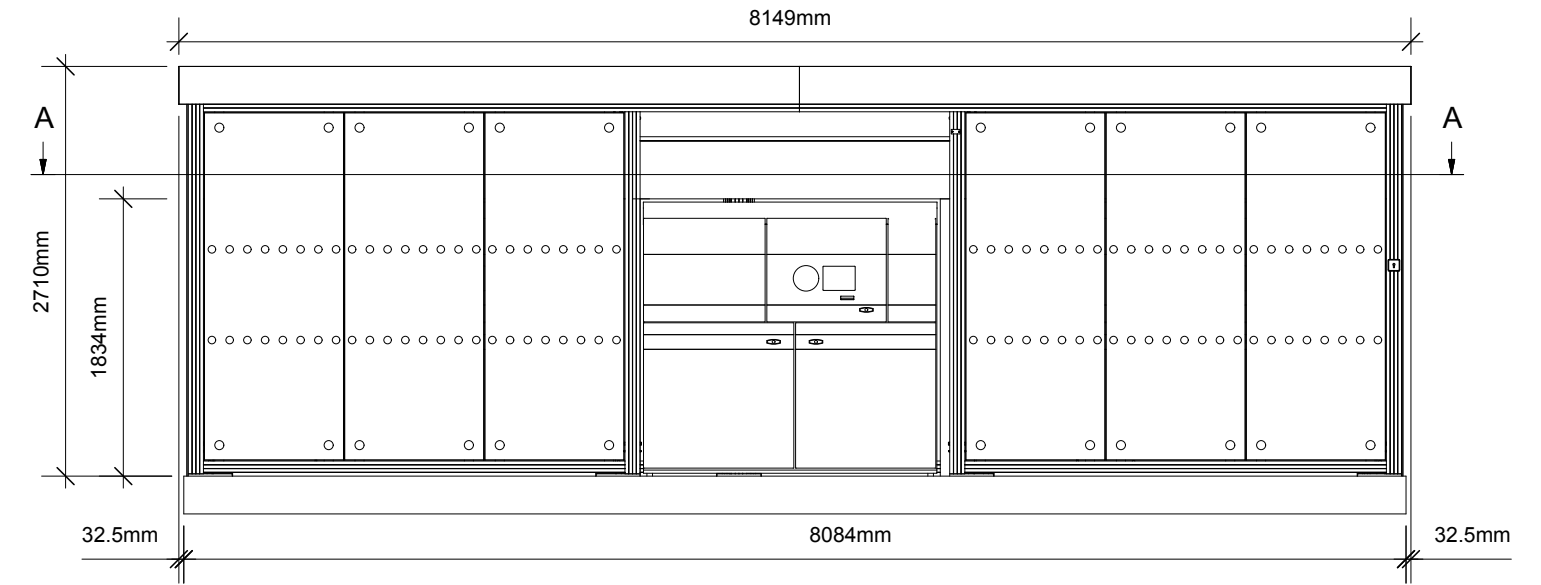


FRONT ELEVATION



MB-16 DRS ENCLOSURE (CGI)

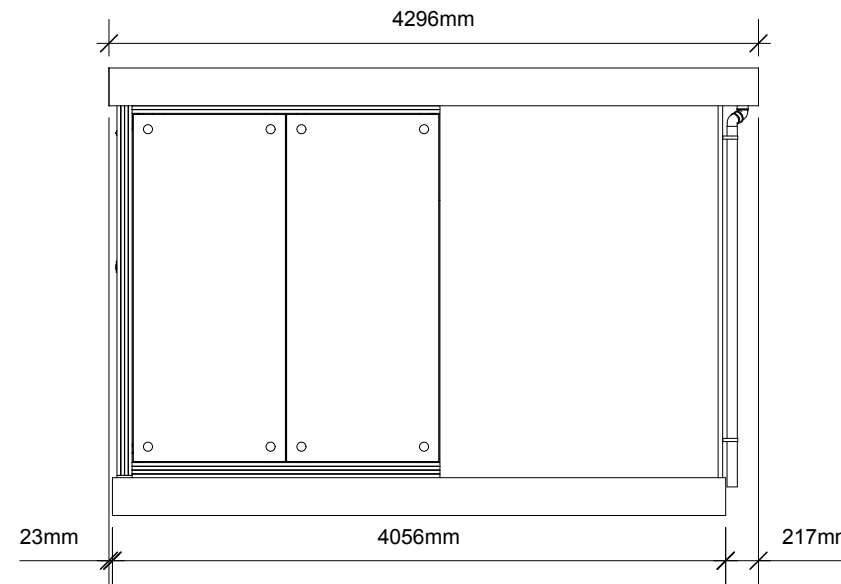

RIGHT SIDE ELEVATION

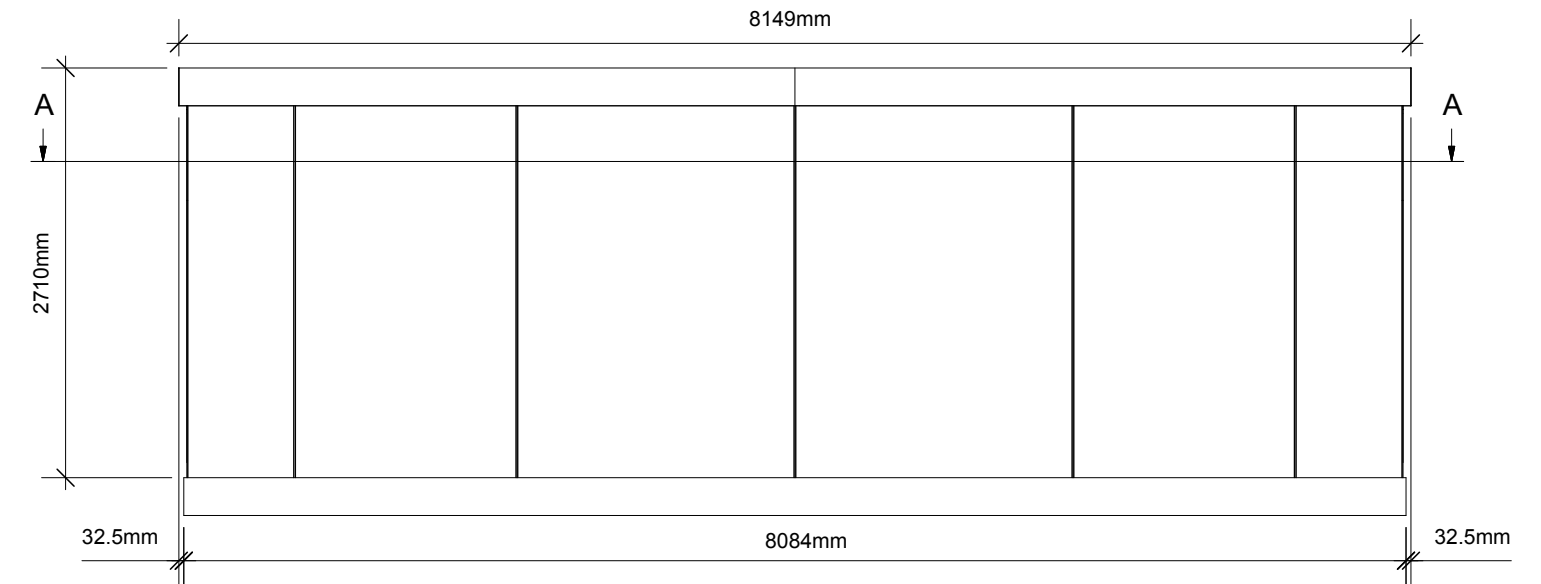

REAR ELEVATION

0 5 m
Scale 1:50 @ A2



Kendall Kingscott
Glentworth Court, Lime Kiln Close,
Stoke Gifford, Bristol, BS34 8SR
+44 (0)117 931 2062
www.kendallkingscott.co.uk

Do not scale this drawing

Project
28 East Retail Park, Newport
Deposit Returns Scheme (DRS)
Client
Aldi Stores Ltd.

Date
26/05/2026
Scale
1:50
Filename
190394-DRS Planning

Purpose/Status
PLANNING
Drawn
gs
Checked
js
Paper Size
ISO A2

P02 09/06/2026 gs ah Additional enclosure elevations added. Sheet rearranged accordingly.

P01 26/05/2026 gs js Planning.

Rev Date By Ap Note

Drawing Title
MB-16 DRS Enclosure

Project Number/Drawing Number
190394-KKL-XX-00-D-A-0503
Check all dimensions and levels on site

Revision
P02
© Copyright

Only to be used on the site for which designed. The electronic transmission of designs/information contained in this drawing is carried out entirely at the User's risk and Kendall Kingscott Ltd. will have no liability for any errors or inaccuracies arising therefrom. The production of amended or updated information from the said designs/information by the User is entirely the responsibility of the User and Kendall Kingscott Ltd. shall have no responsibility in respect thereof whatsoever.