
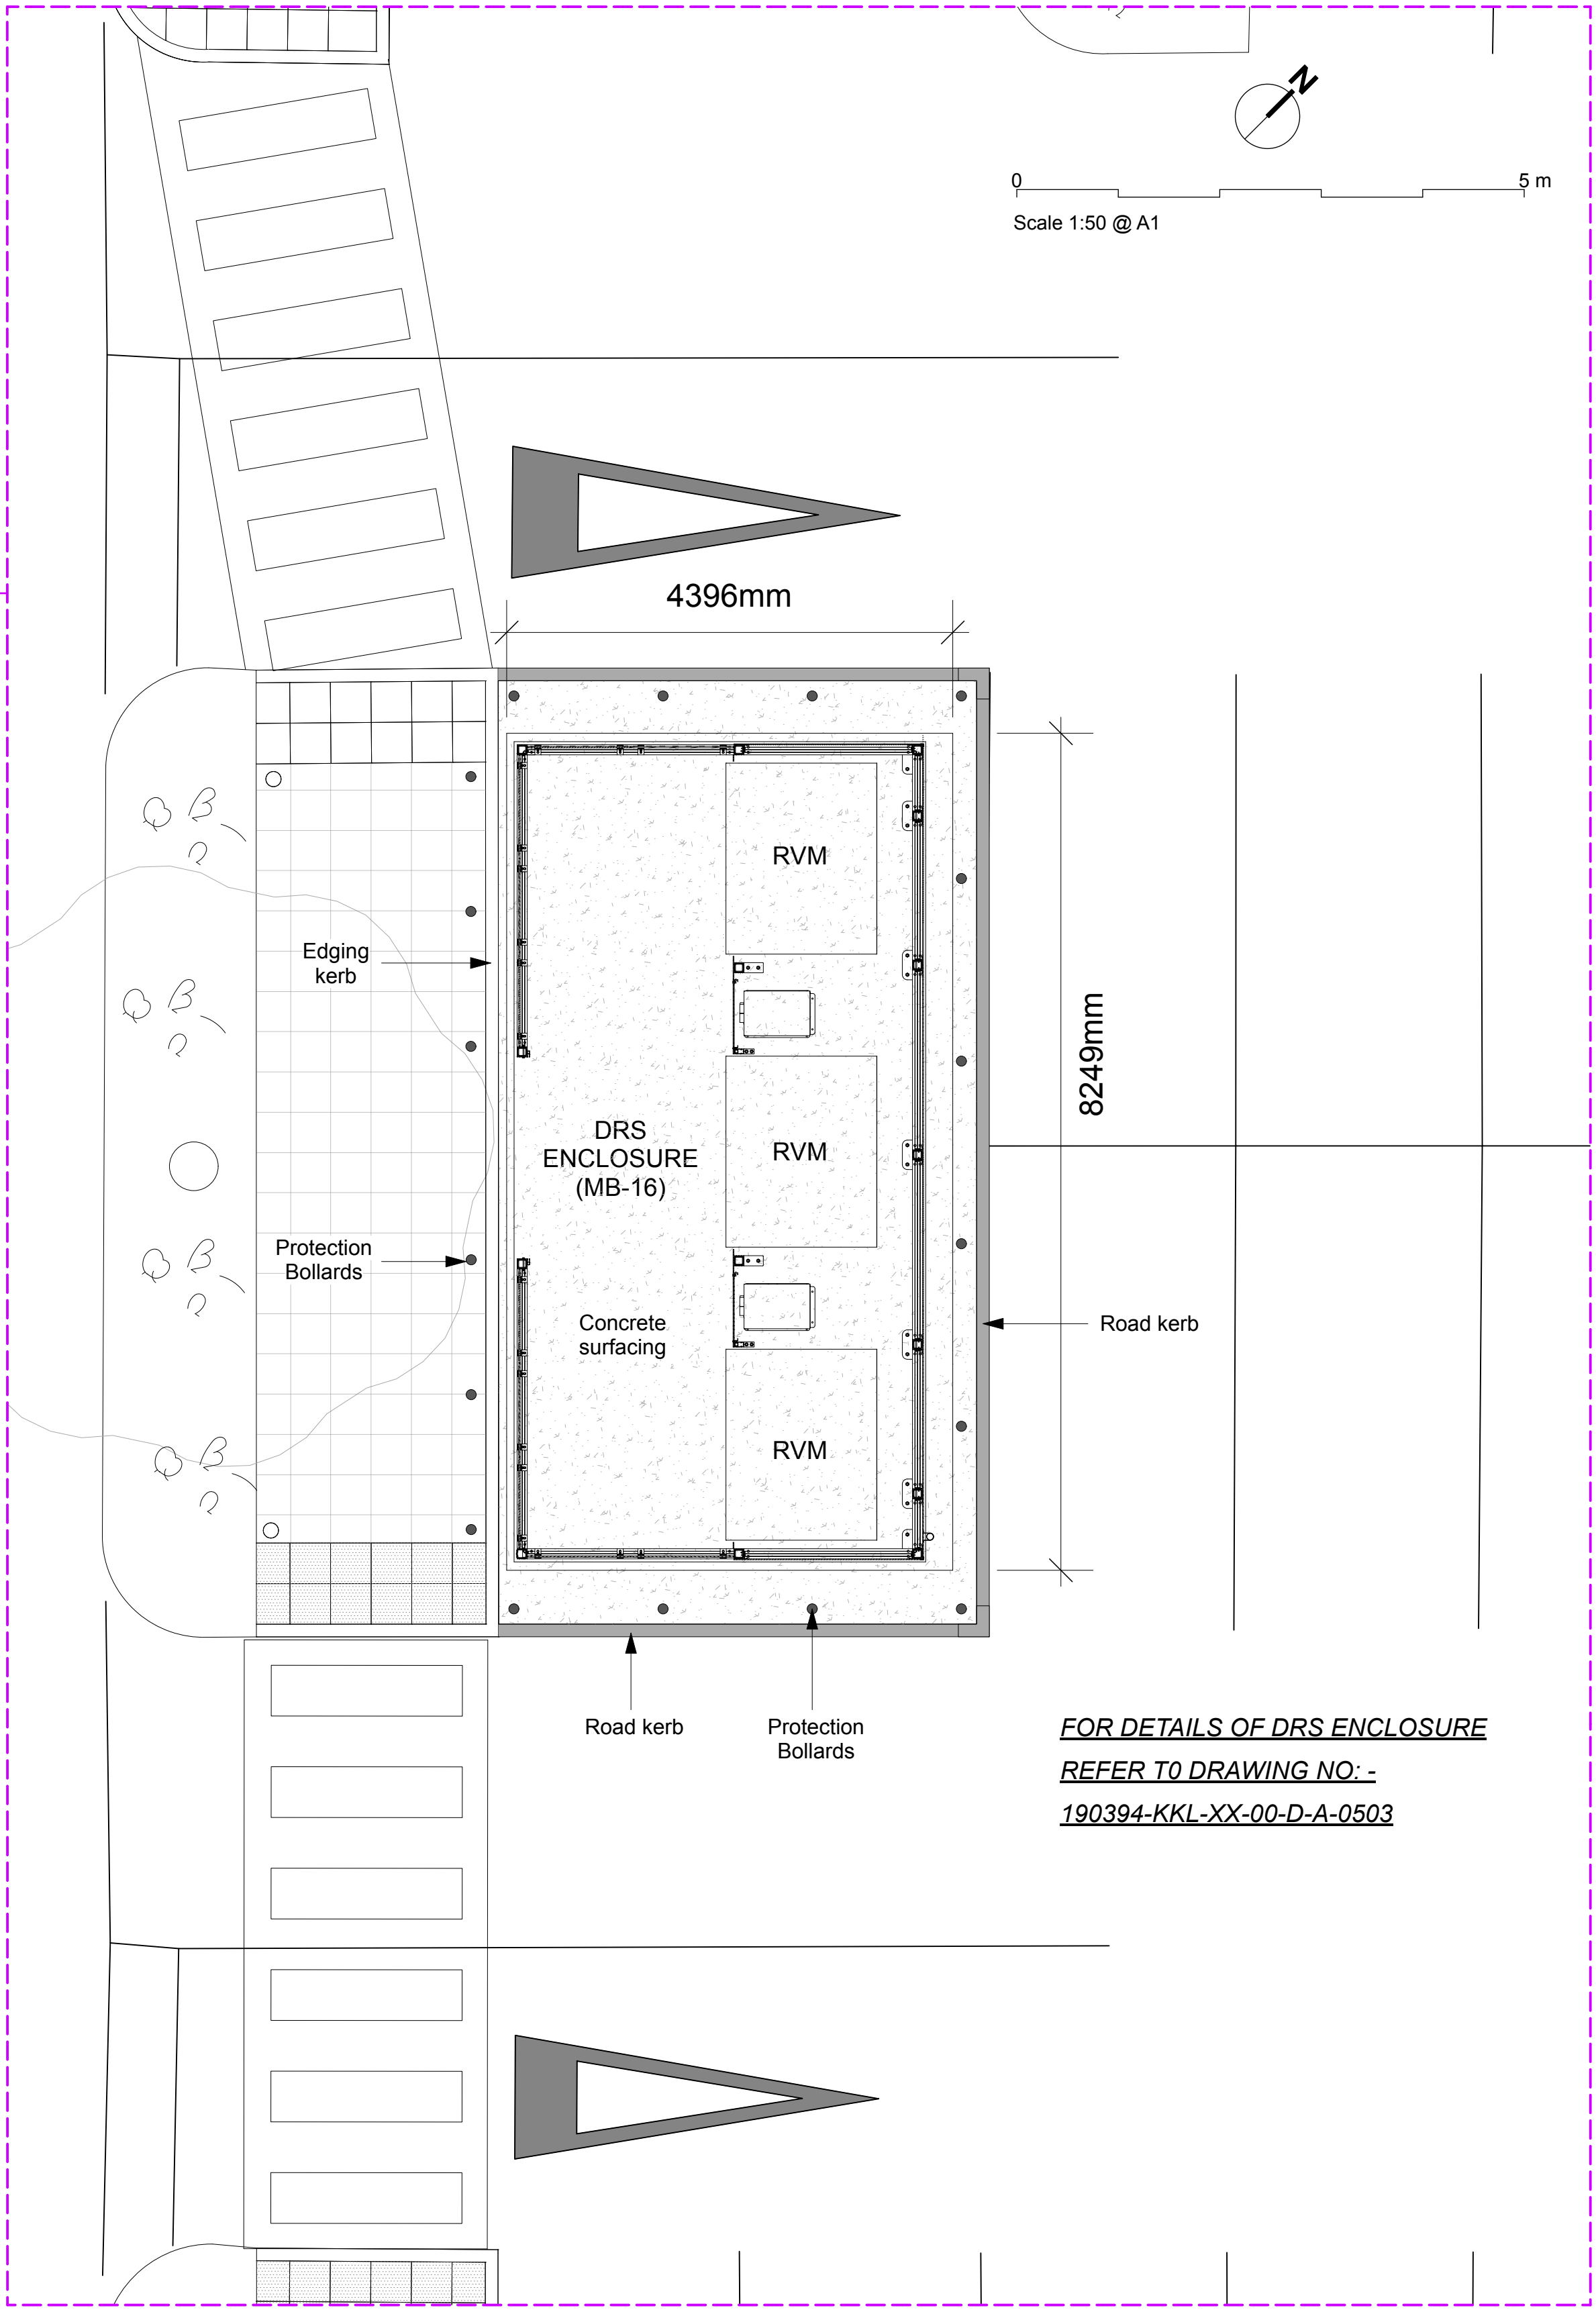


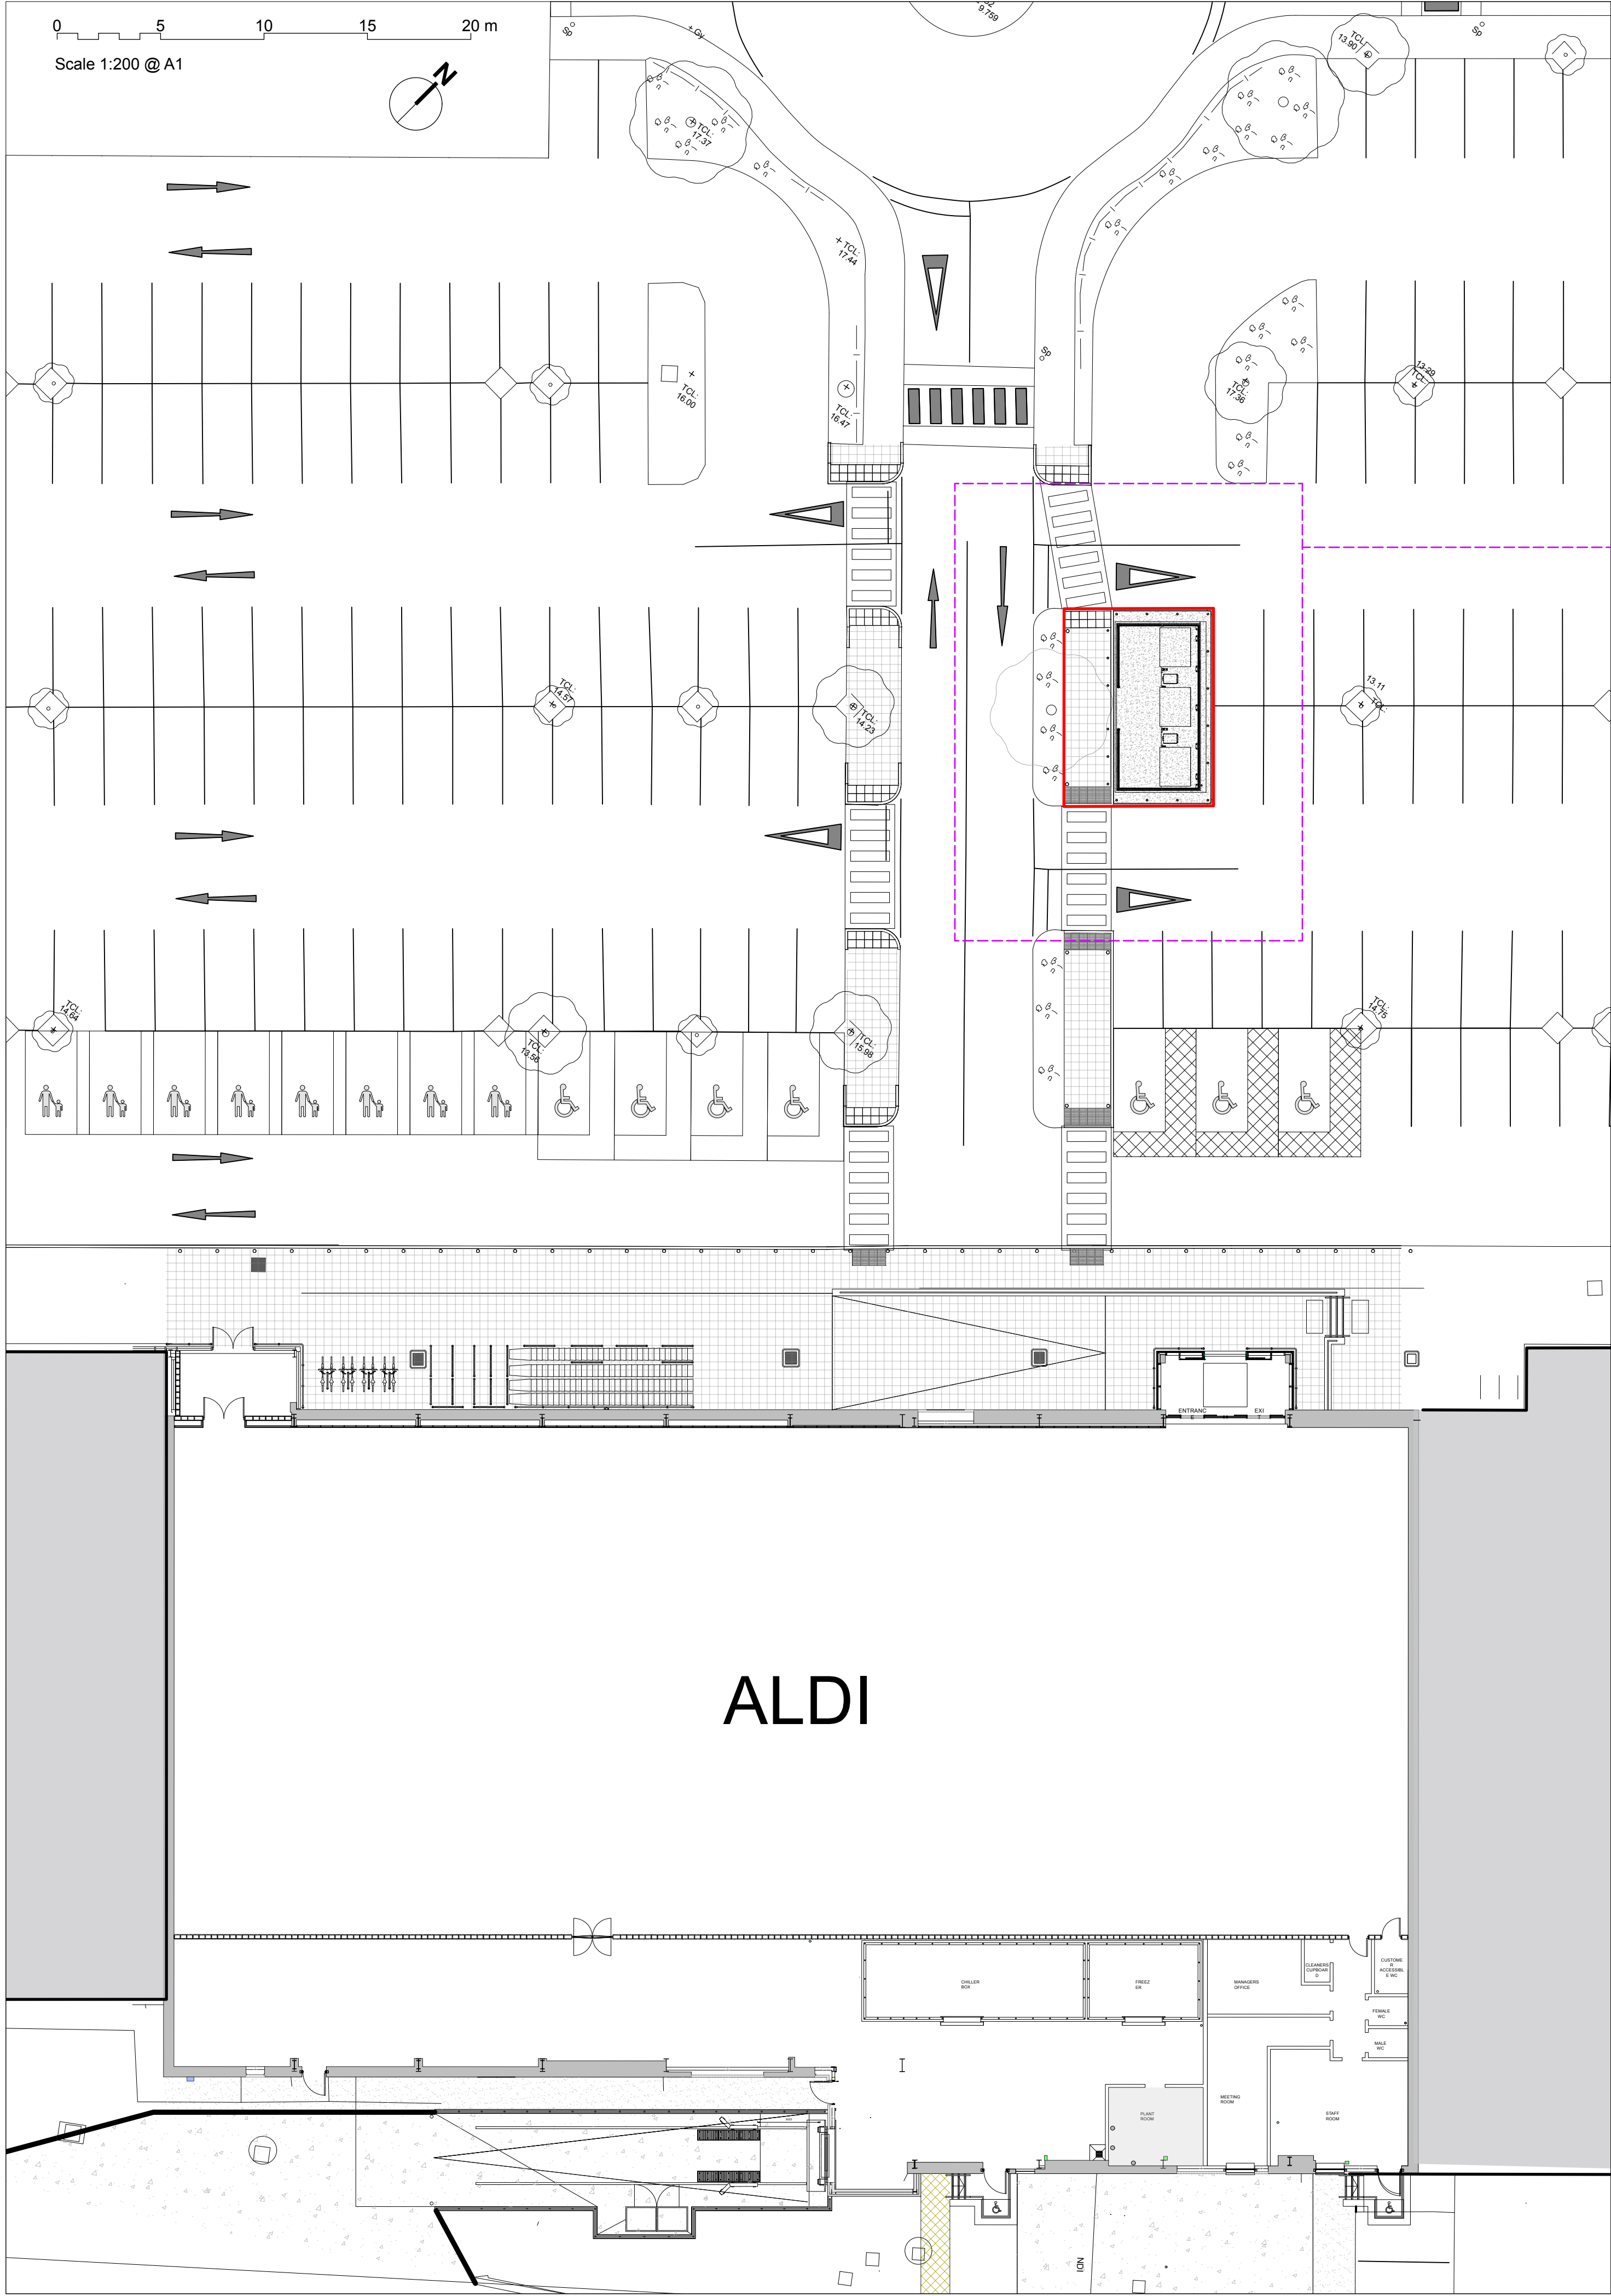

**FOR DETAILS OF DRS ENCLOSURE
REFER TO DRAWING NO:-
190394-KKL-XX-00-D-A-0503**

DRS PROPOSAL

Scale = 1:50 @ A1

Key

Application Boundary
69 SQM
0.017 Acres

SITE PLAN

Scale = 1:200 @ A1



Do not scale this drawing

Project
28 East Retail Park, Newport
Deposit Returns Scheme (DRS)

Client
Aldi Stores Ltd.

Date
02/04/26

Drawn
gs

Purpose/Status
PLANNING

Scale
As shown

Checked
ah

Peer Size
ISO A1

Filename
190394-DRS Master

P02 26/05/2026 gs ja Planning
P01 02/04/2026 gs ah Issue for comment
Rev Date By Ap Note

Drawing Title
Site Plan - Proposed DRS Installation

Project Number/Drawing Number
190394-KKL-XX-00-D-A-0502

Revision
P02

This drawing is to be used on the site for which designed. The electronic transmission of design information contained in this drawing is carried out entirely at the User's risk and Kendall Kingscott Ltd. will have no liability for any errors or inaccuracies arising therefrom. The production of amended or updated information from the said design information by the User is entirely the responsibility of the User and Kendall Kingscott Ltd. shall have no responsibility in respect thereof whatsoever.