




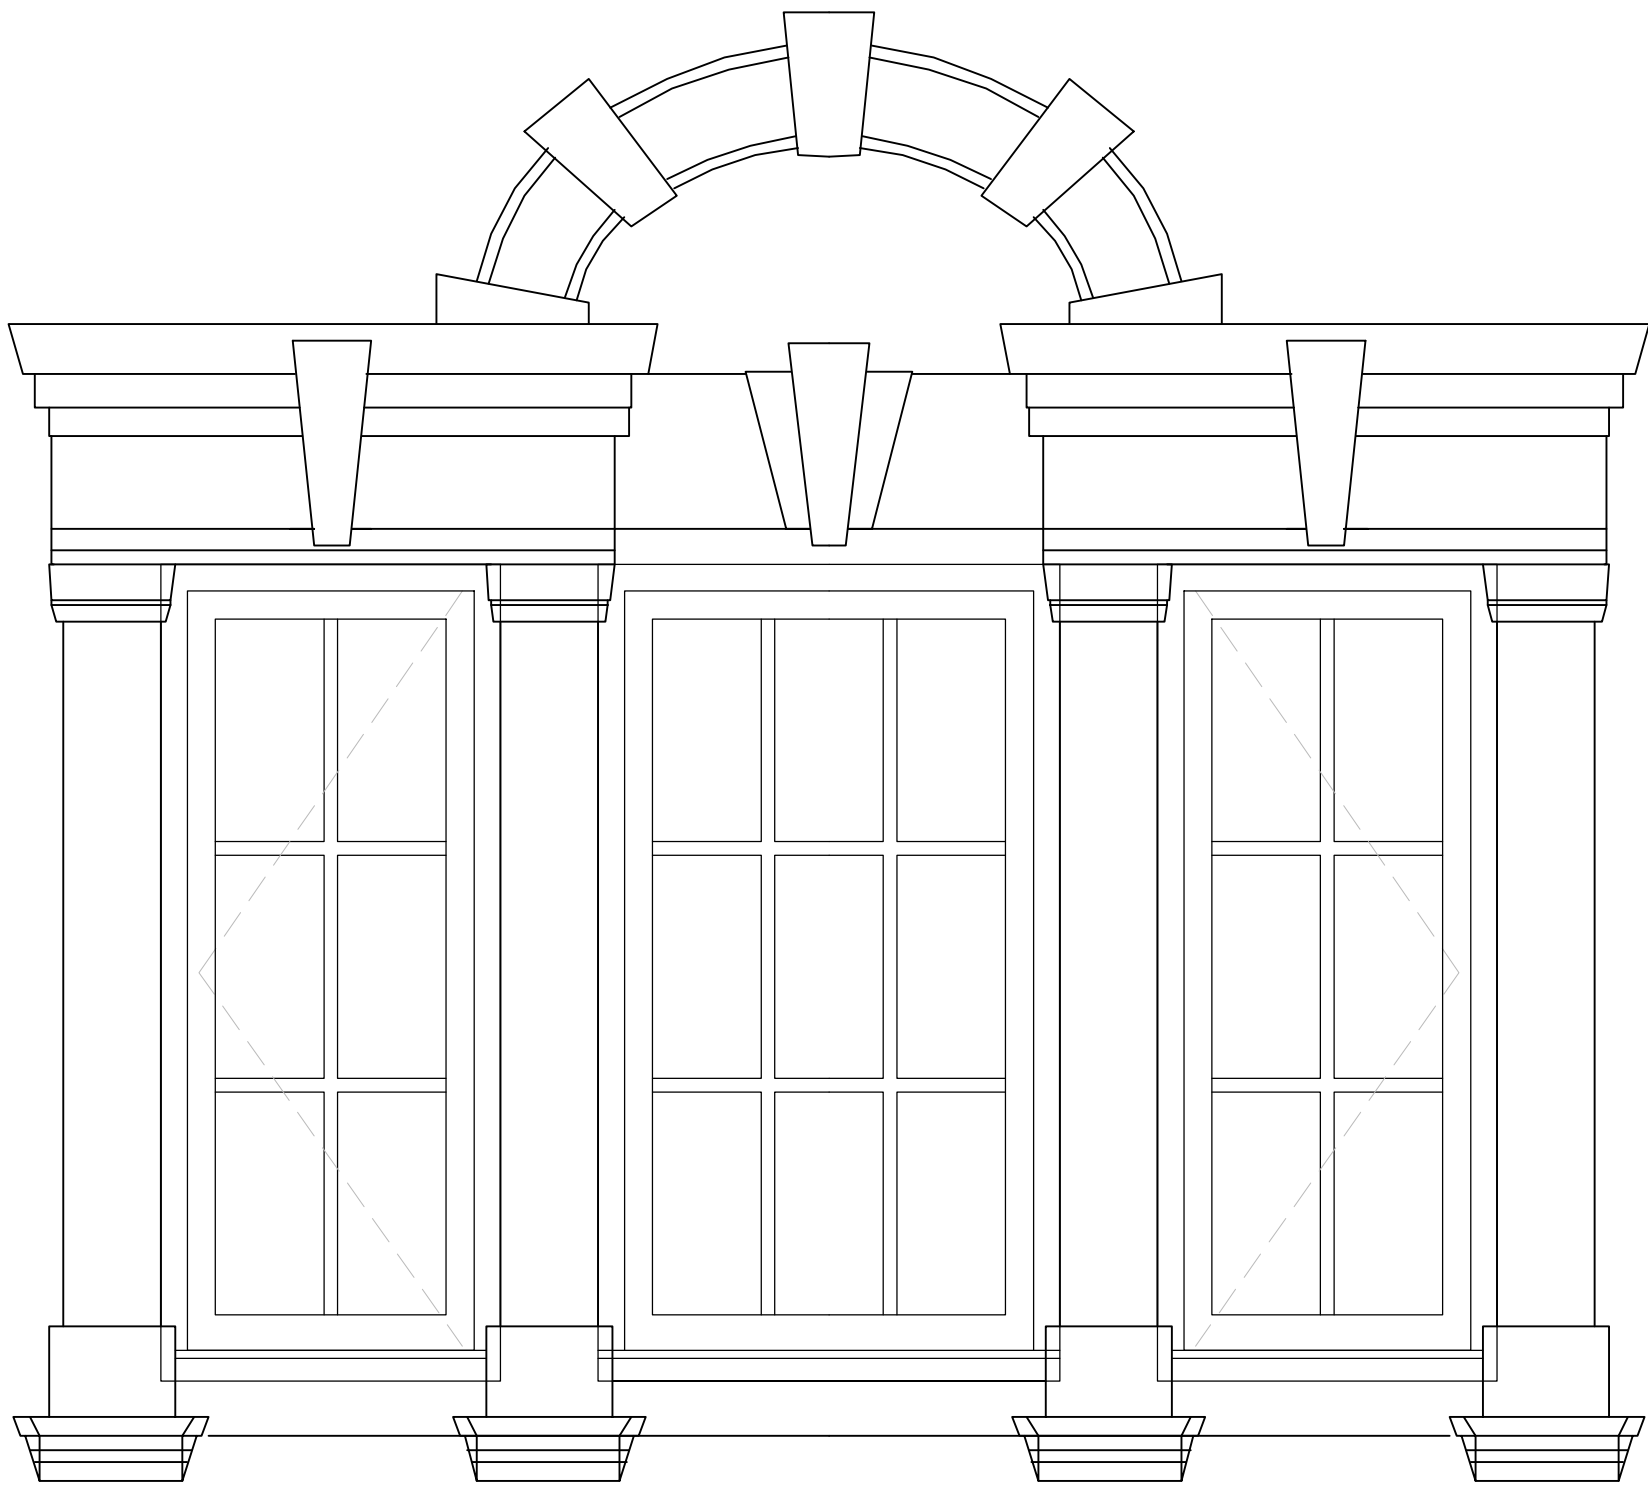

Existing WT1 Elevation
1:10

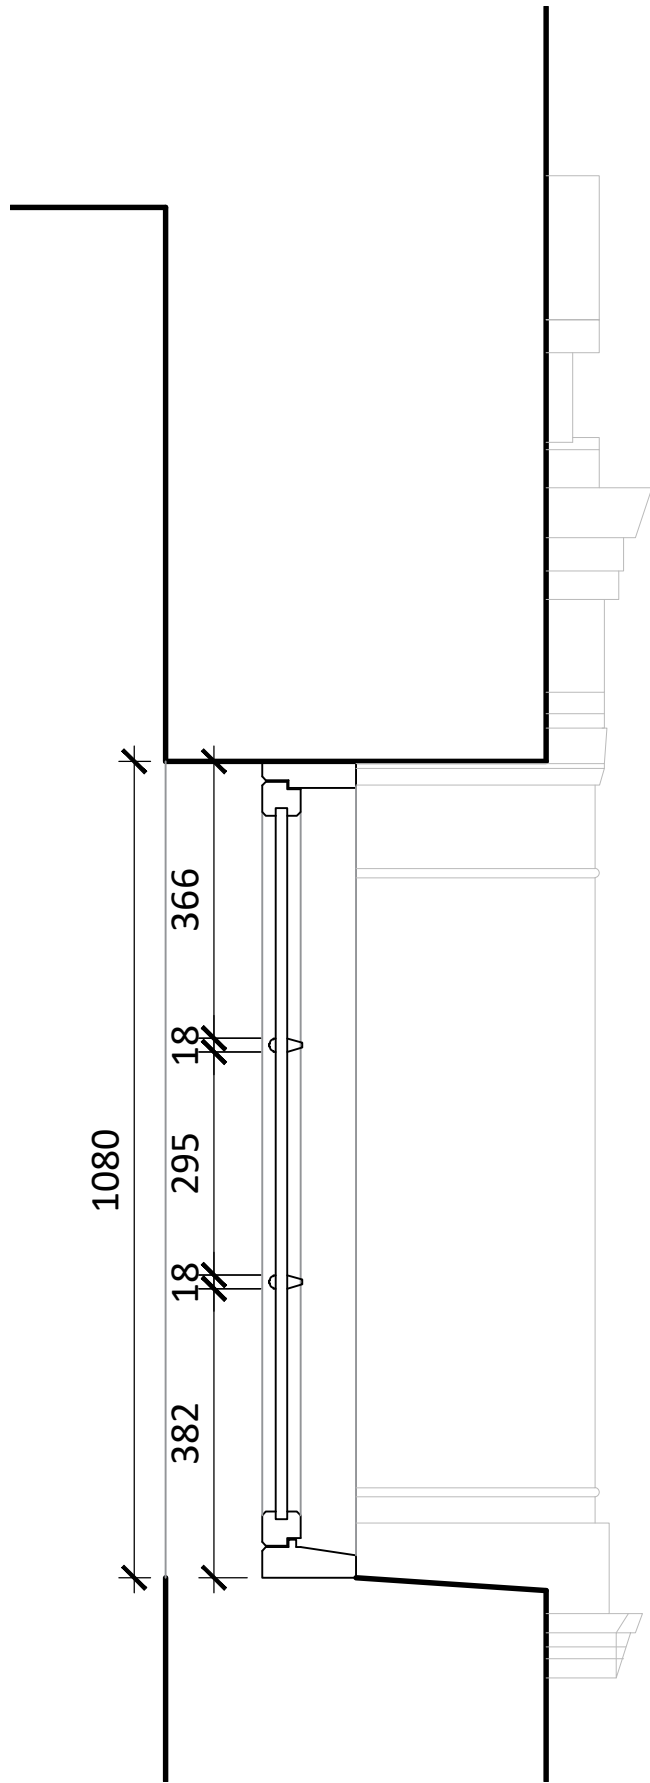

Existing WT1 Section
1:10

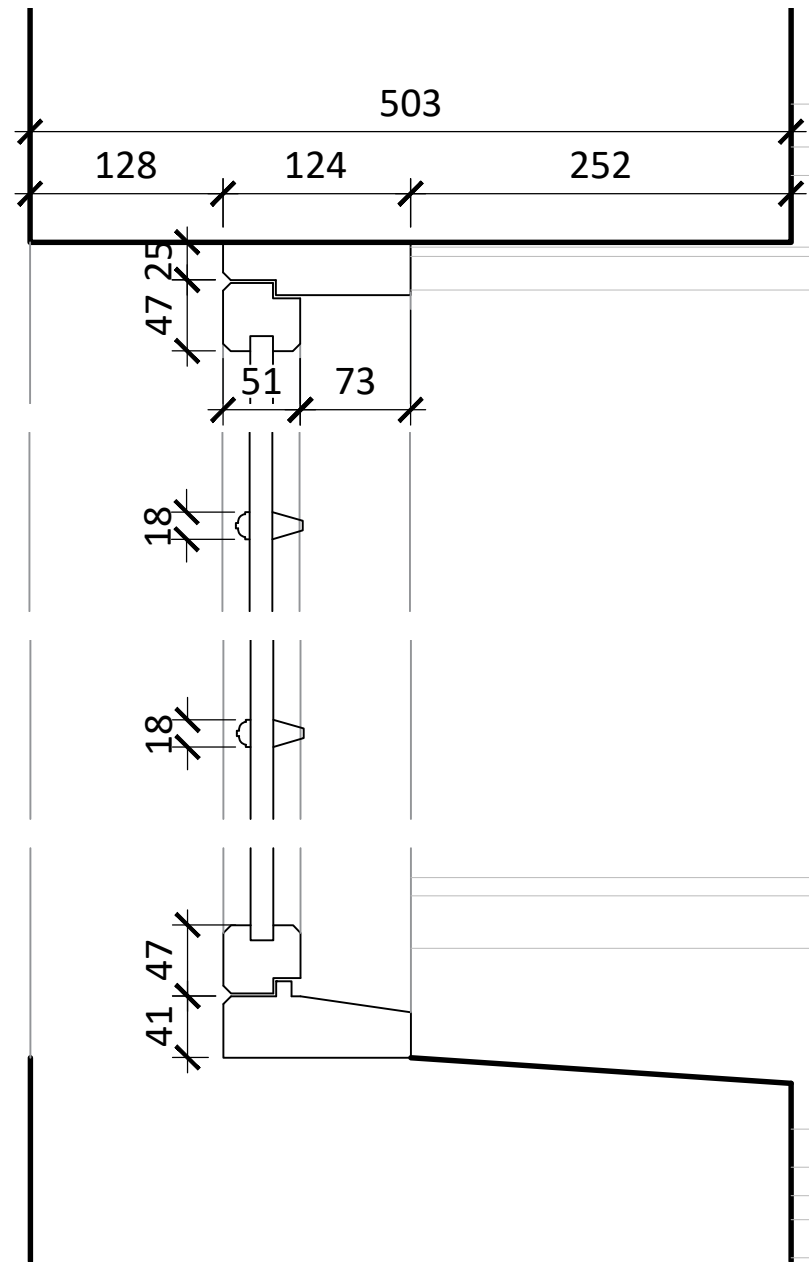

Existing WT1 Details
1:5

WINDOW FENESTRATION NOTES:

All windows to be installed within existing structural openings.

No alteration to existing masonry openings, lintels, sills or soldier courses.

Existing brick soldier course heads and concrete sills to be retained and made good as necessary.

Any disturbed masonry to be carefully cut out and replaced to match existing in bond, colour and mortar finish.

Frames to be set back to match existing reveal depth.

Opening operation to remain as existing.




Glazing bar profile and thickness to match existing.

Proposed front elevation replacement windows to replicate the existing window design, proportions and externally visible frame dimensions, including flush-closing casements, fixed arched heads, mullion/transom arrangement and external moulding details. Frames to be polyester powder coated RAL 9005 (Jet Black). Double glazing to be slimline with perimeter seals to match frame colour. No trickle vents, exposed weep holes or other prominent modern features to be visible on the external elevations.




WT3 PHOTOGRAPH


NOTES:
FIGURED DIMENSIONS TO BE TAKEN IN PREFERENCE TO SCALED DIMENSIONS.
ALL DIMENSIONS TO BE CHECKED ON SITE.

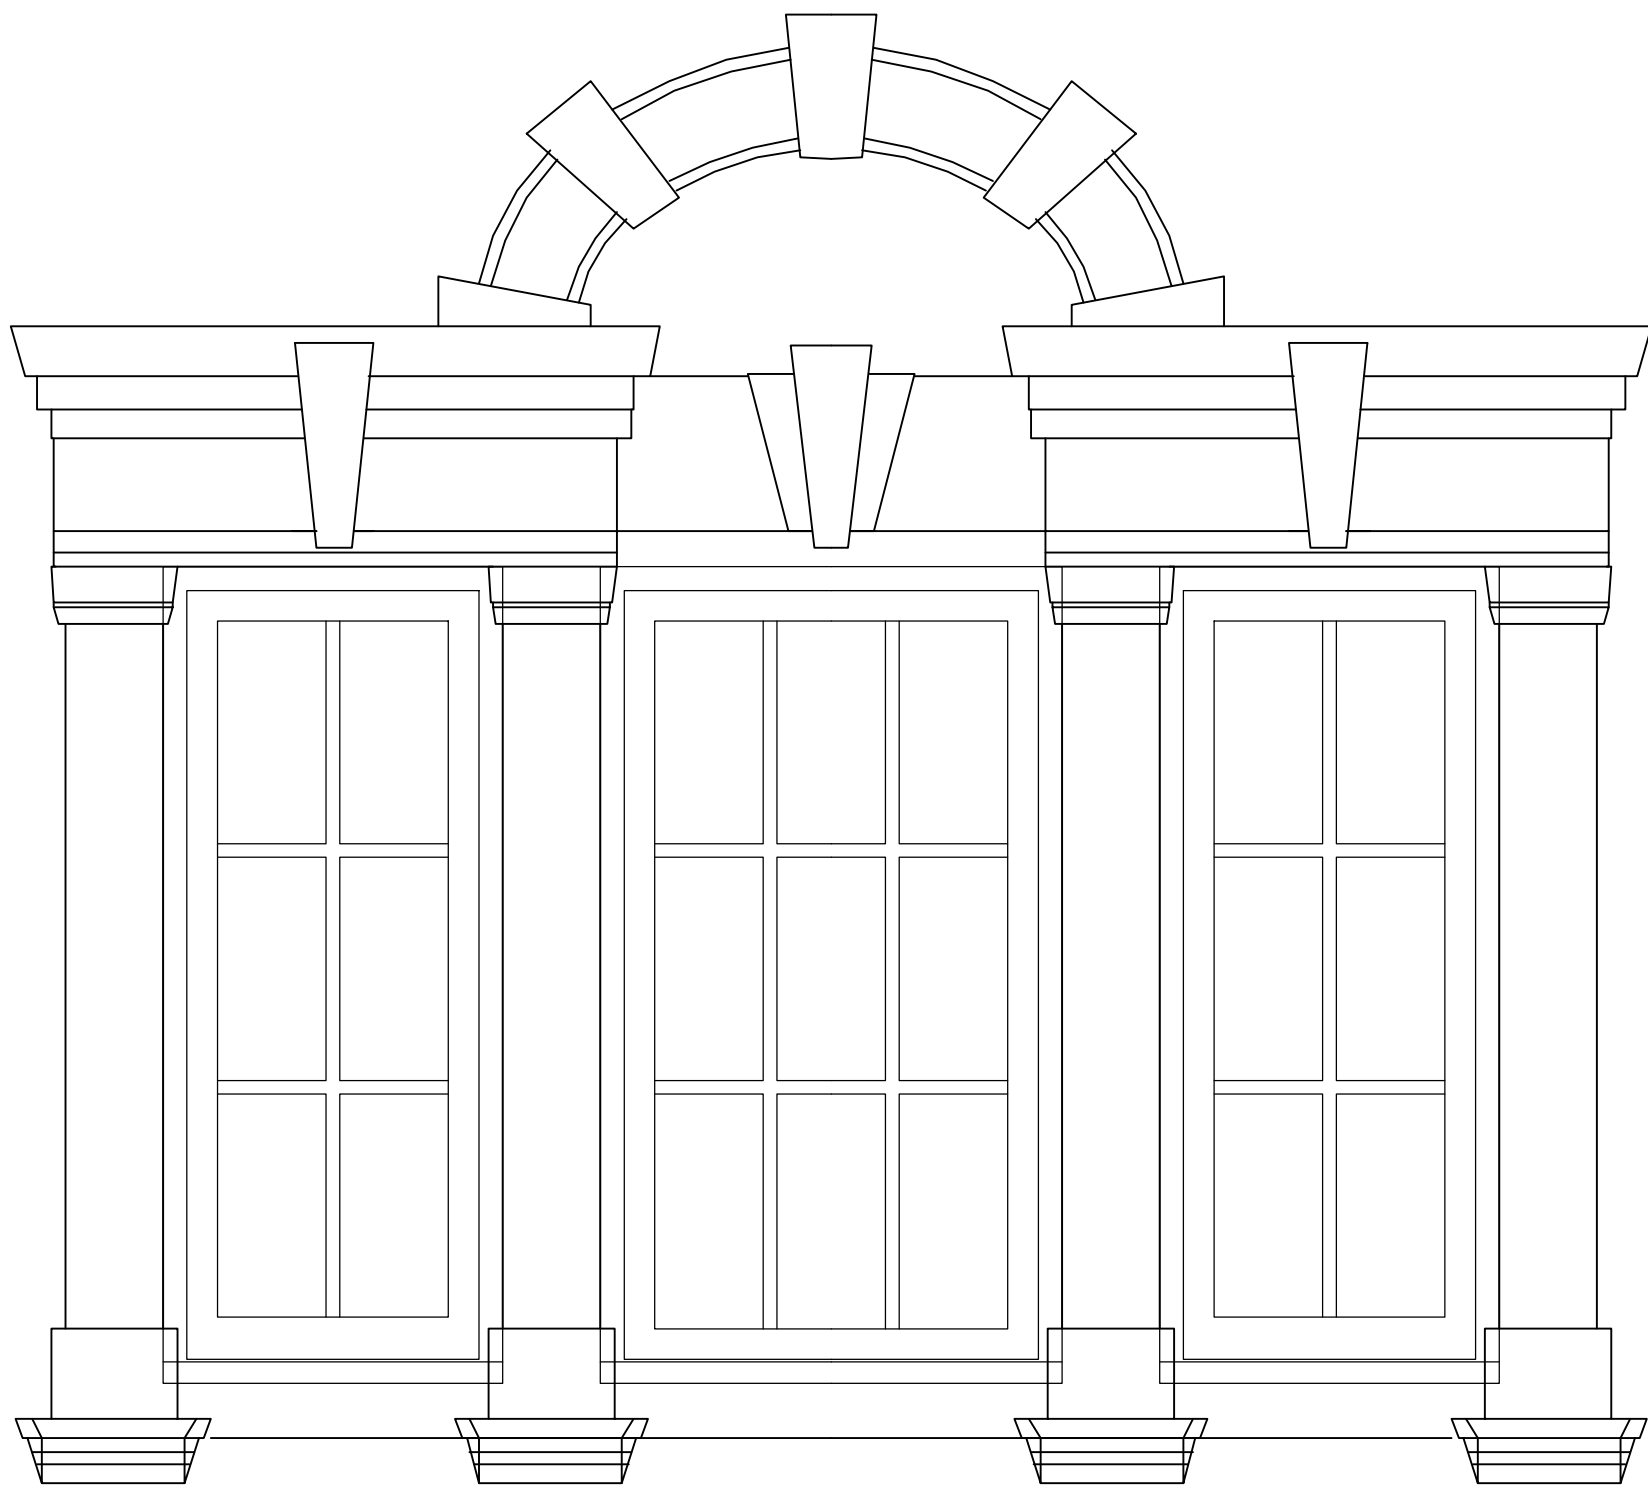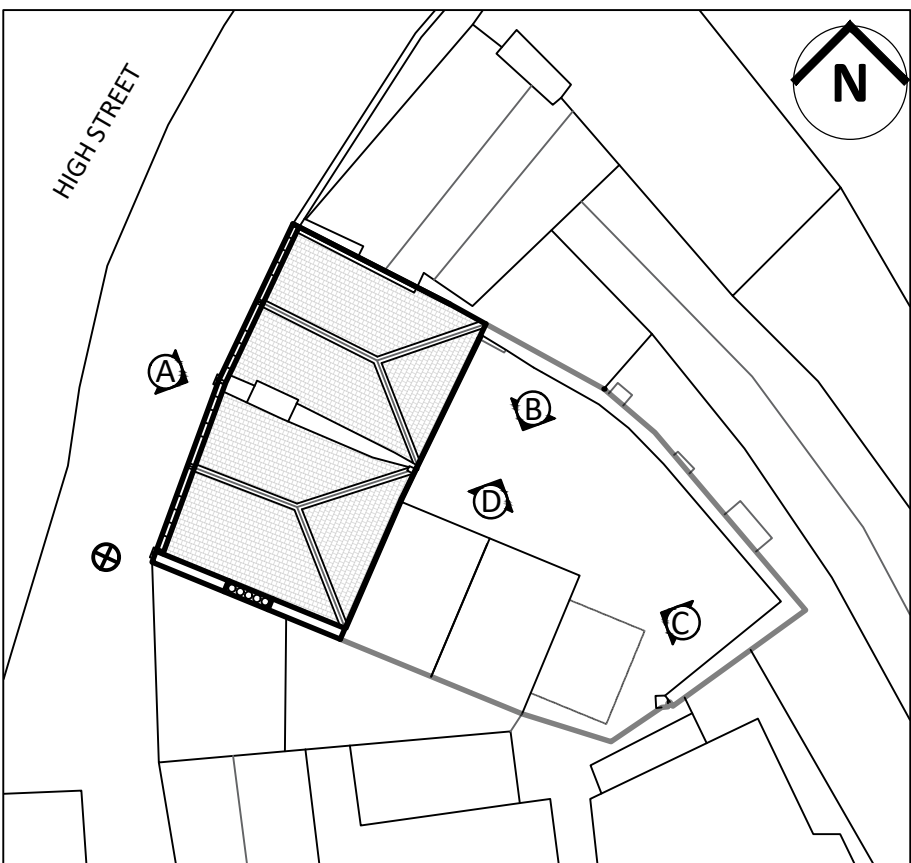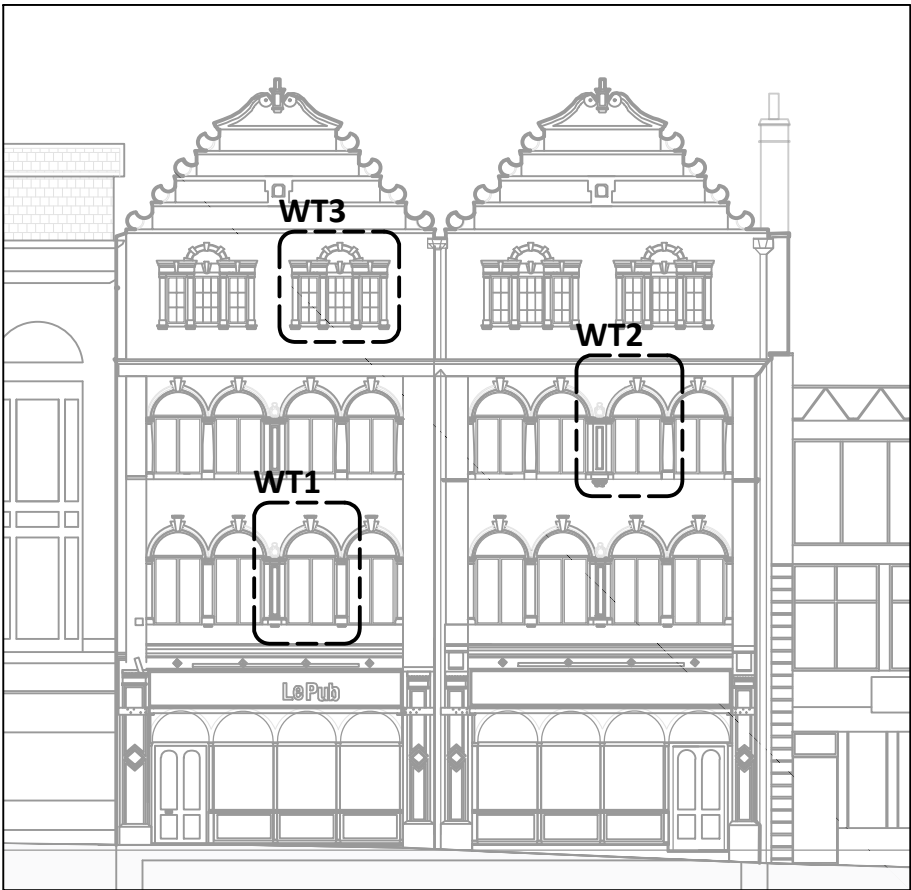

Proposed WT1 Elevation
1:10

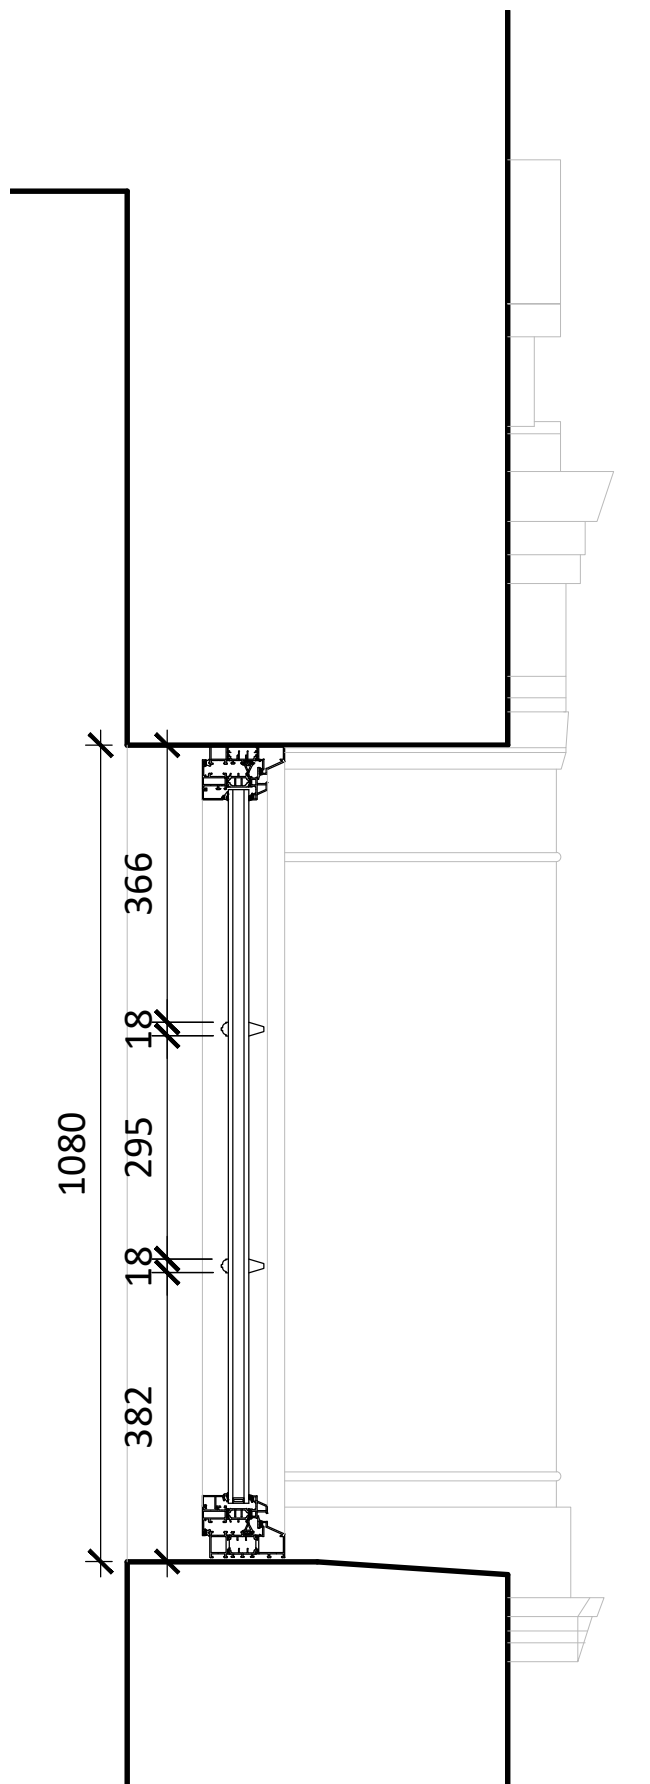

Proposed WT1 Section
1:10

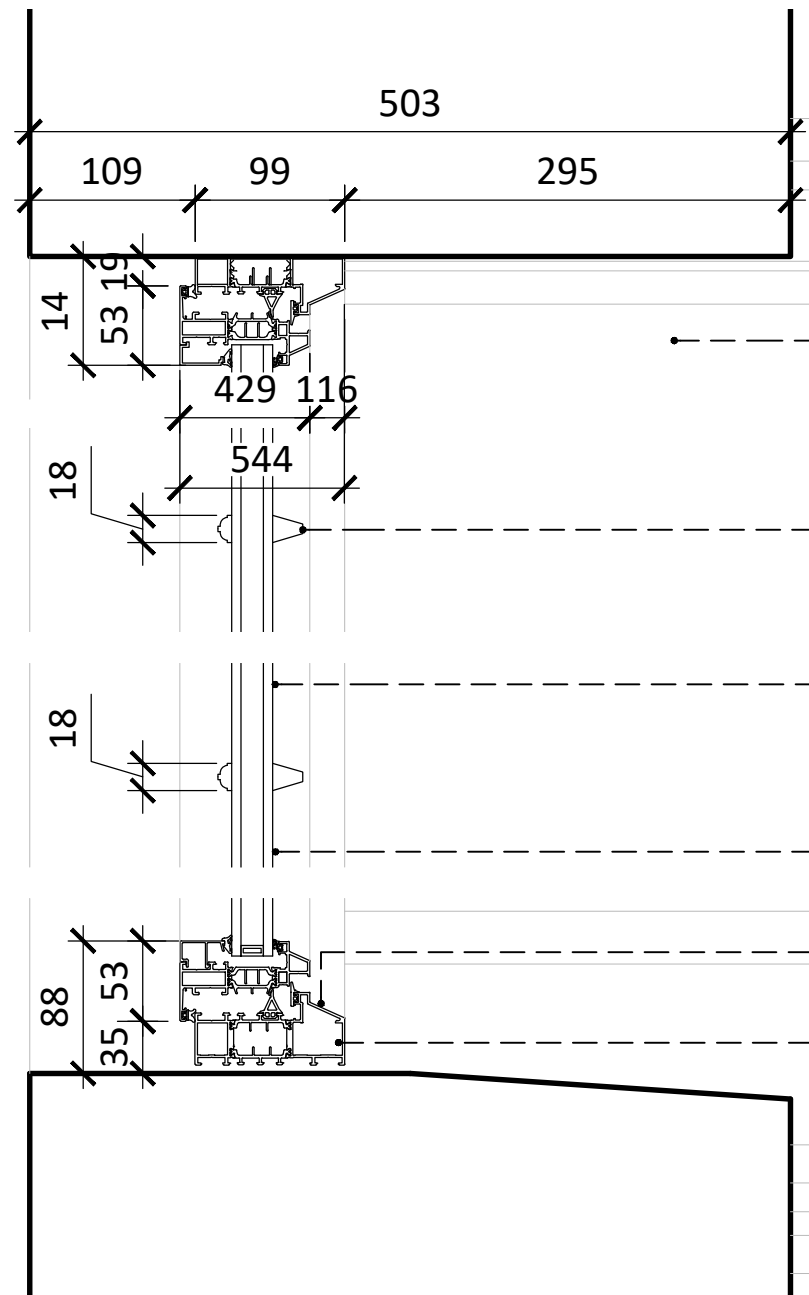

Proposed WT1 Details
1:10

For decorative moulding notes refer to drawing L(21)001 Existing Elevation A


Glazing bar spacing, style, profile, and size to match existing

Double glazing with perimeter seals to match the frame finish colour

Flush casement open-in window to match existing

Jamb profile to match

Reynaers SL 38 Classic profile aluminium frame double glazed window

 

A 16.07.2026 Heritage Window & Door Issue

Revision: Date: Description:

GRAHAM SIBBALD

Chartered Surveyors and Property Consultants

233 St Vincent Street, Glasgow G2 5TY
Telephone 0141 332 1194 Fax 0141 332 3914
Website: www.g-s.co.uk Email: architecture@g-s.co.uk

Client
Music Venue Properties

Project
Le Pub Internal Renovation

Address
14 High St
Newport
NP20 1FW

Drawing Title
Existing & Proposed Window WT3 Details

Department No. MAN	Drg No. L(31)003	Revision A	Sheet Size 1:10 @ A1
Aims. No. 2025\09\0002	Drawing Status Planning		

Drawn By JF	Checked By CL	Date 16.07.2026
----------------	------------------	--------------------

PREPARED BY GRAHAM + SIBBALD PROPERTY CONSULTANTS LTD