




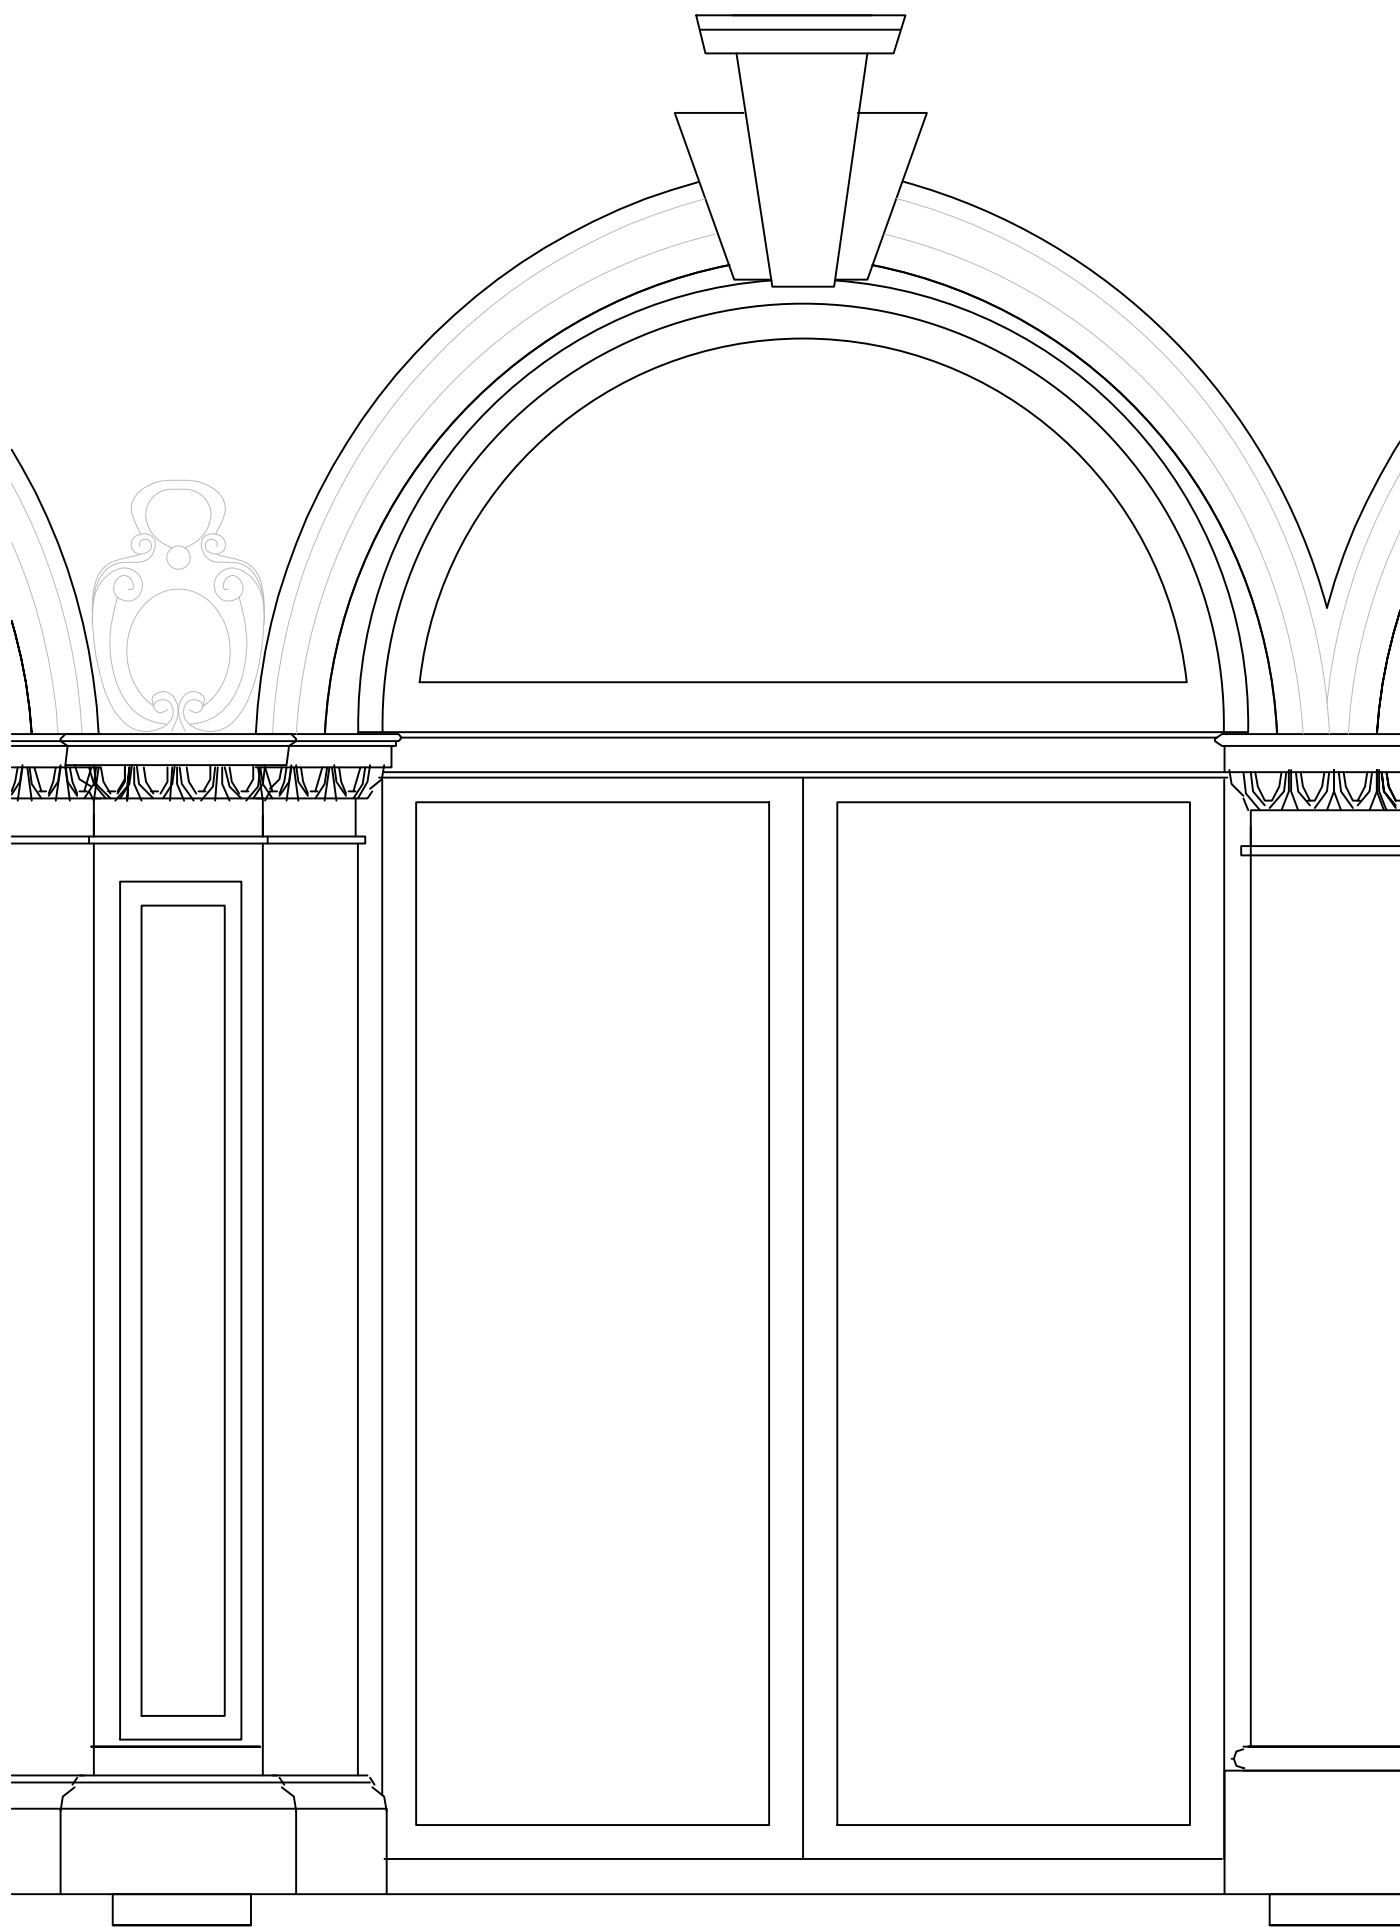


Existing WT1 Elevation
1:10

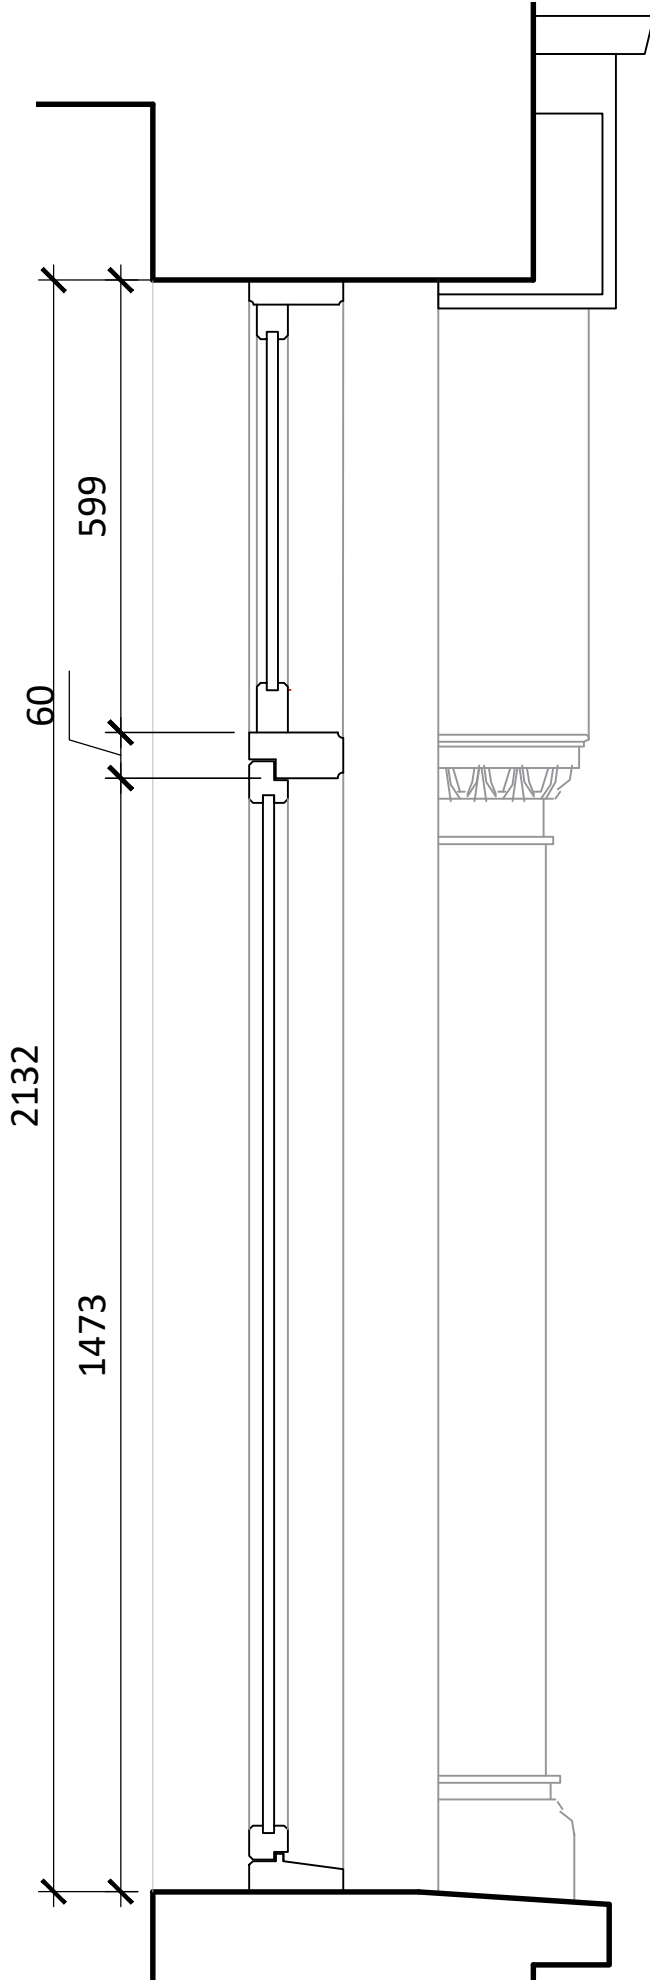


Existing WT1 Section
1:10

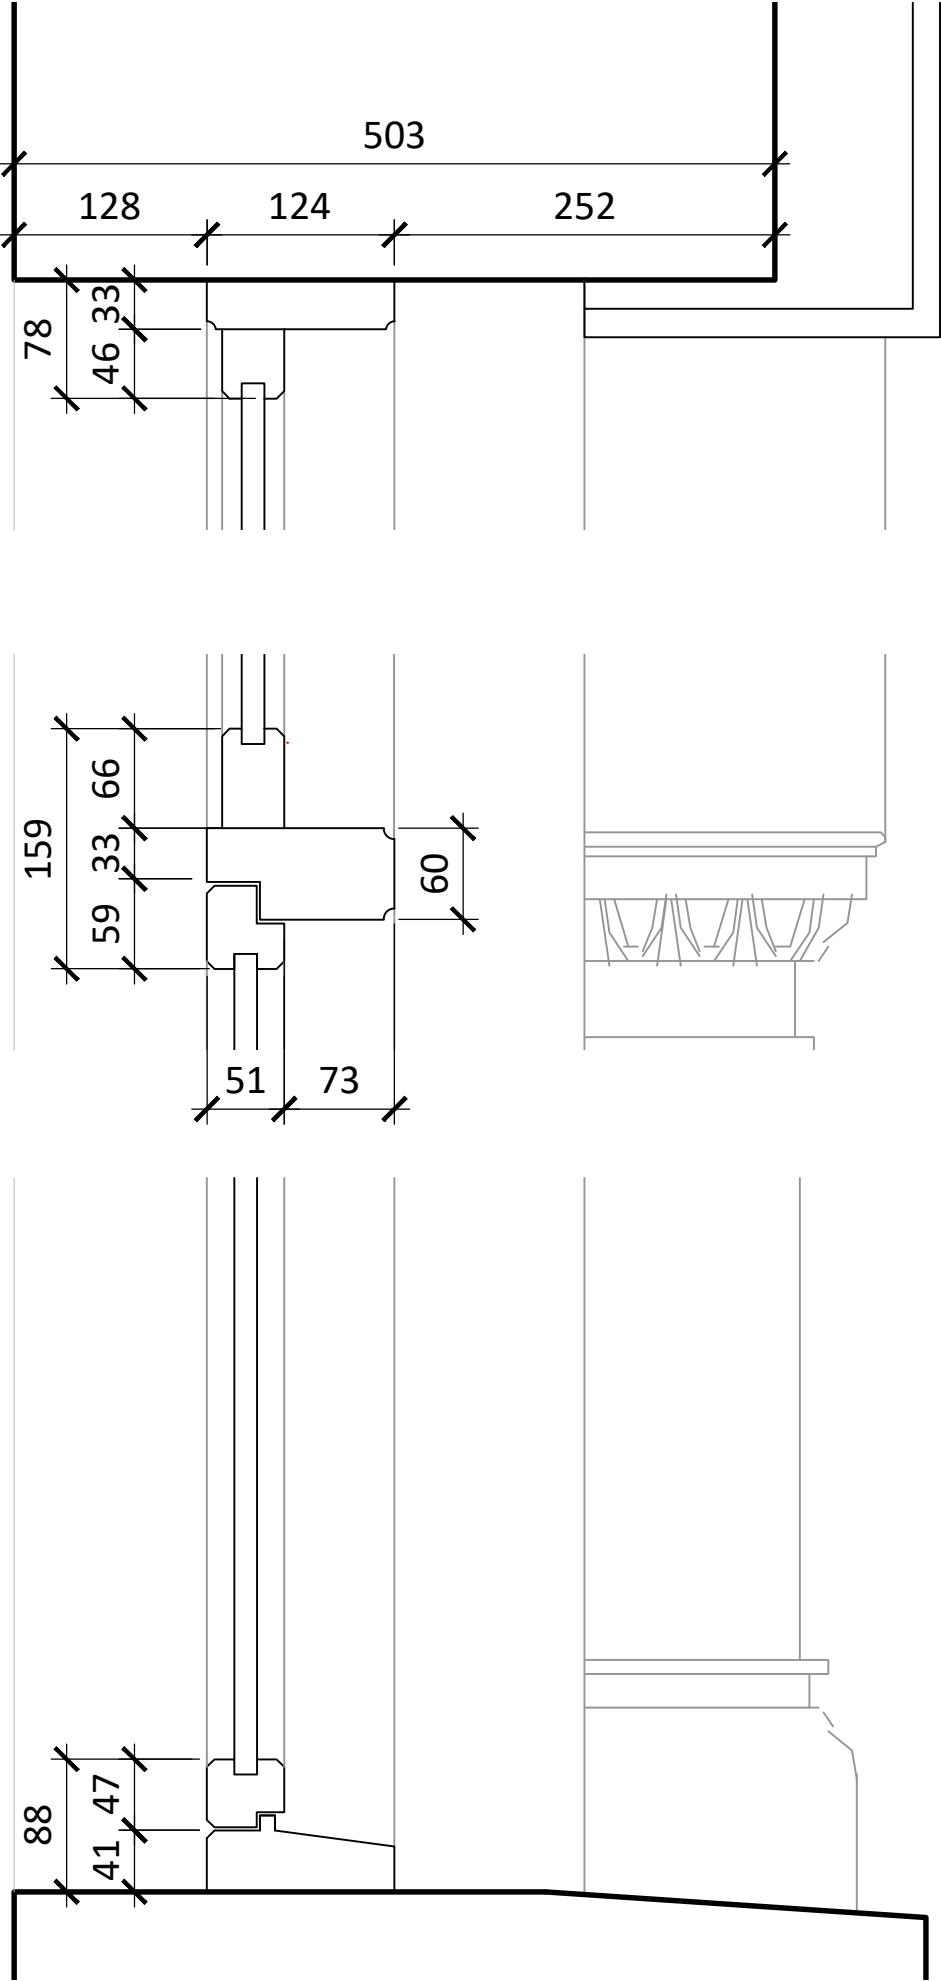


Existing WT1 Details
1:10

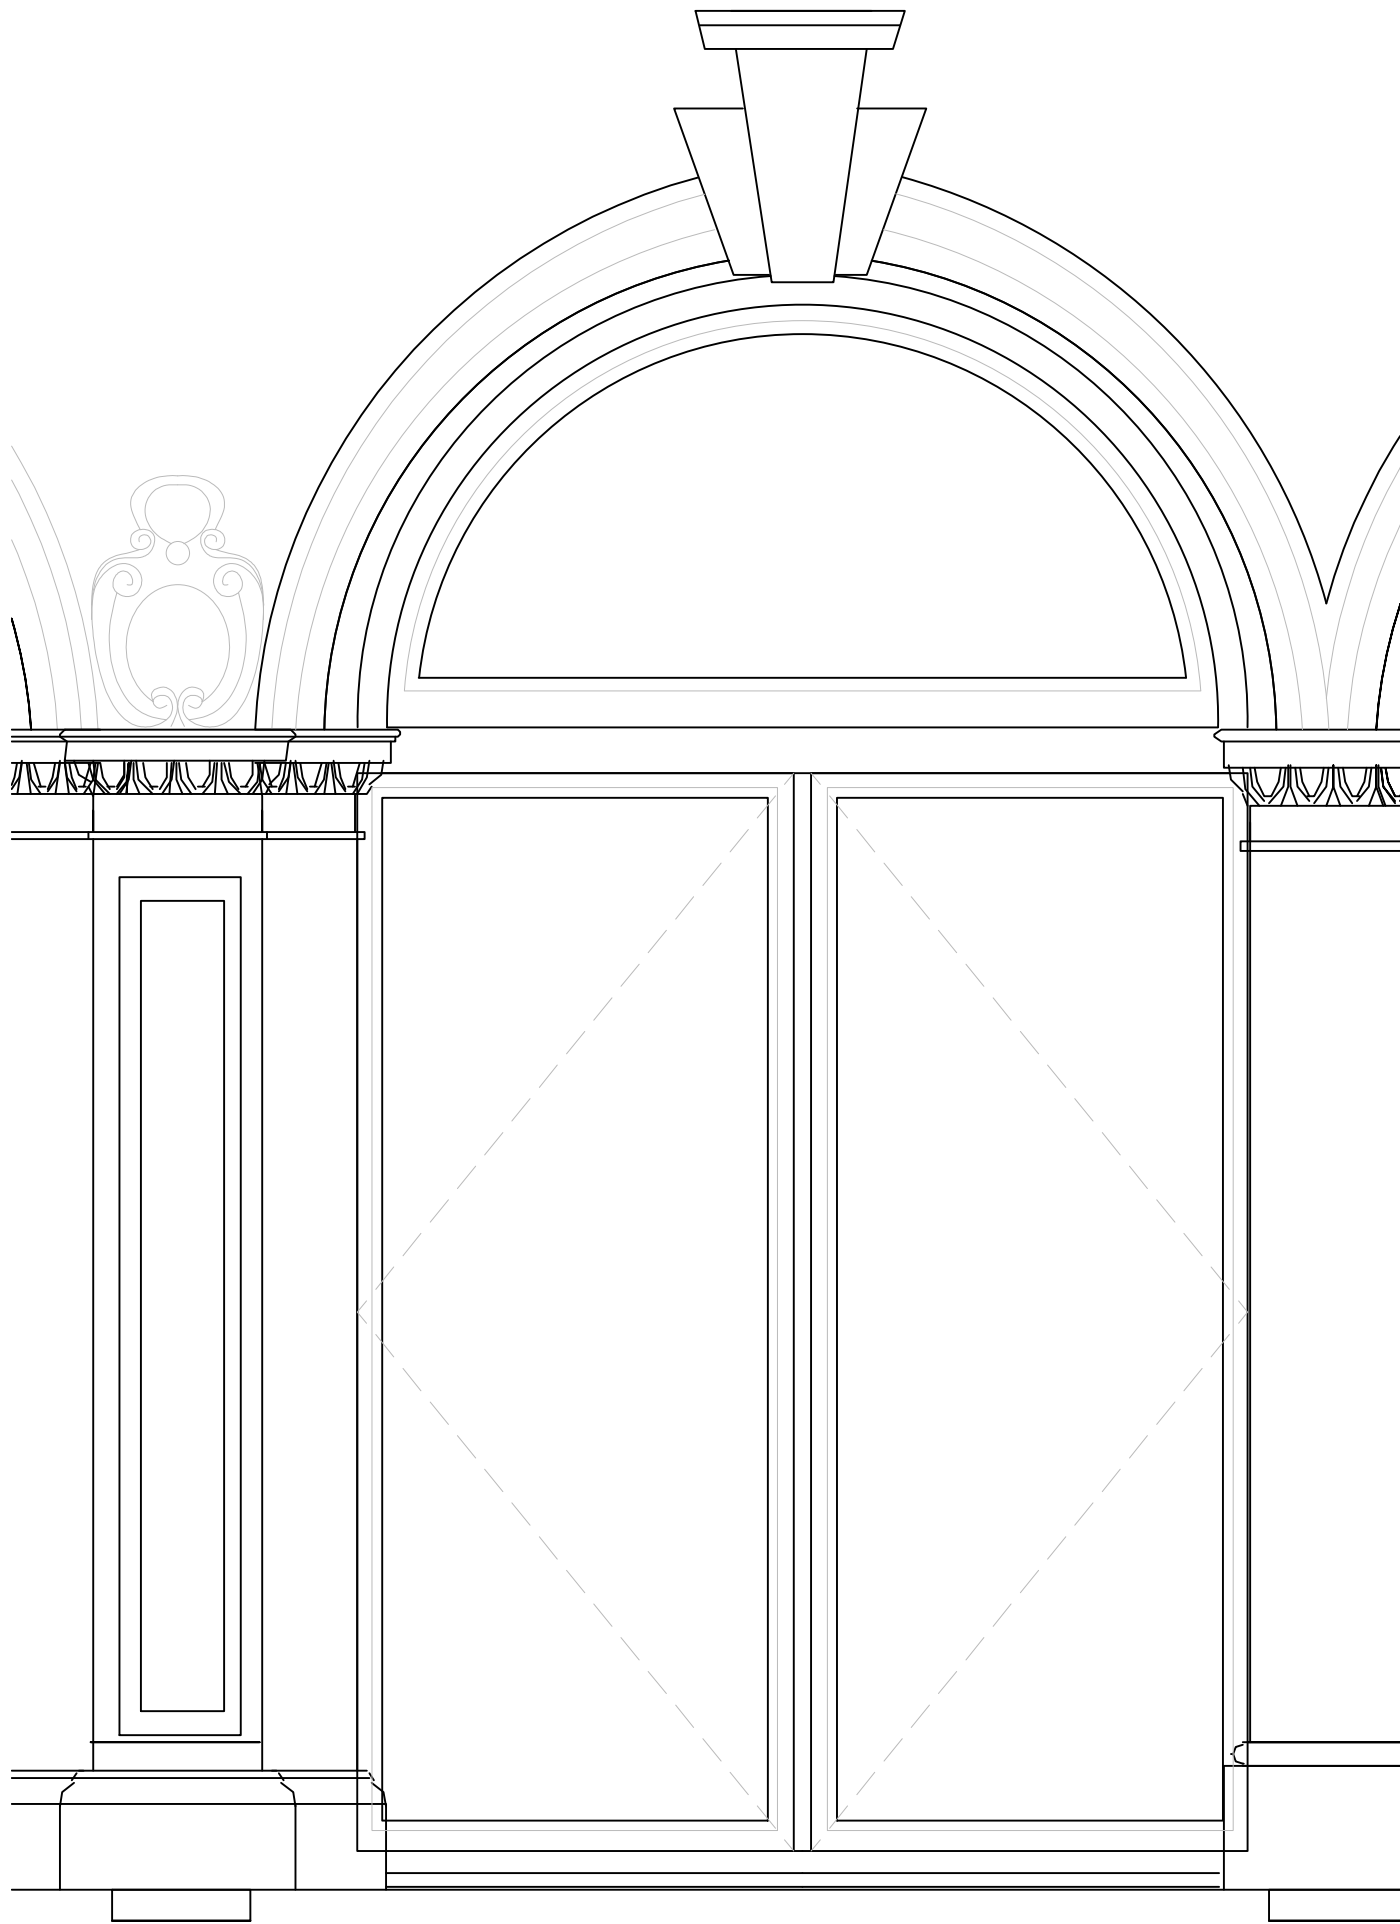

Proposed WT1 Elevation
1:10

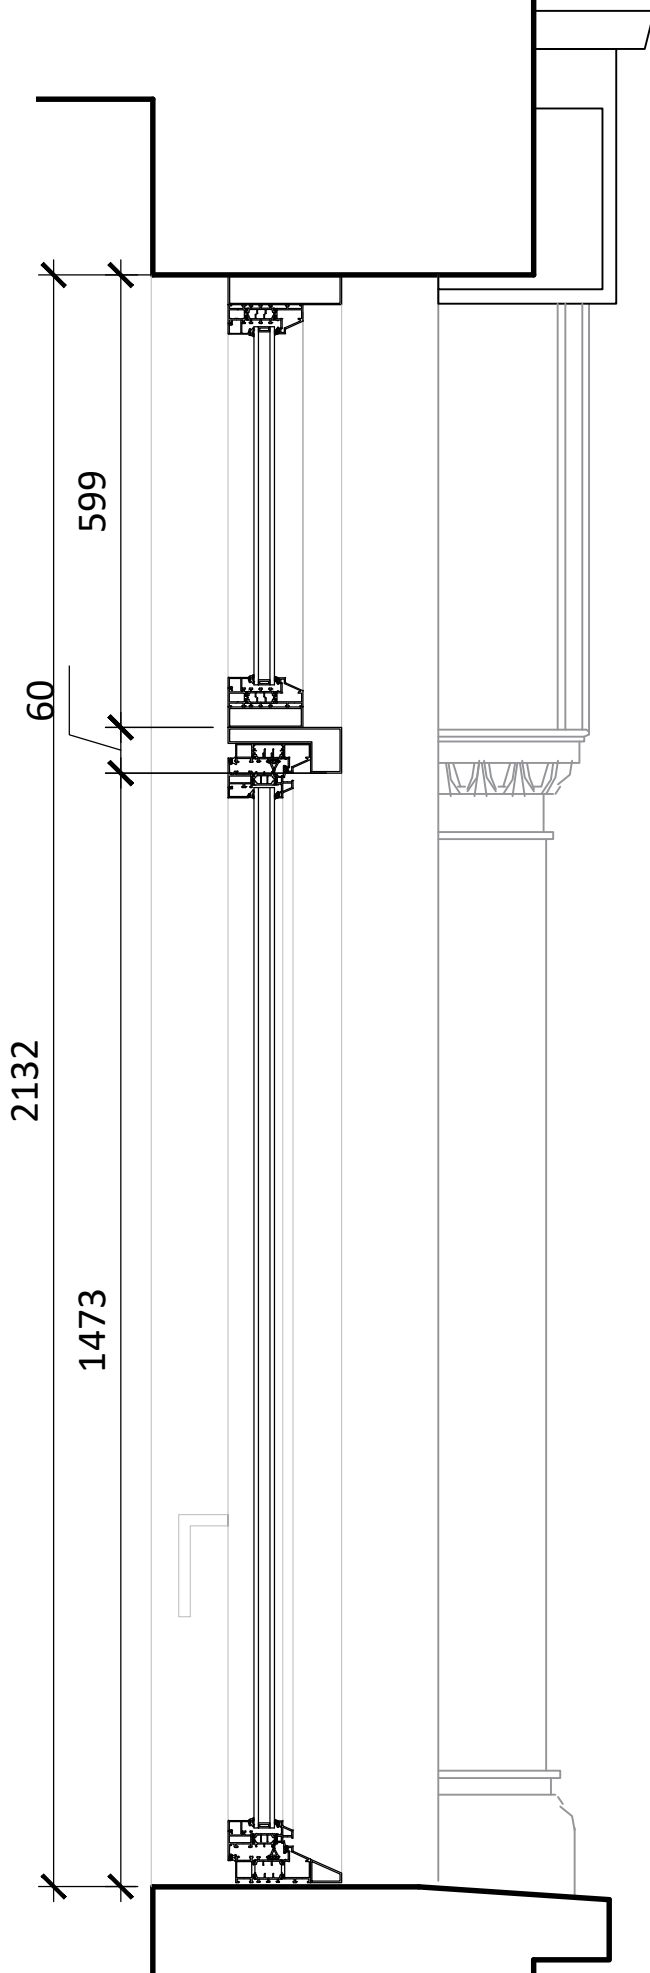

Proposed WT1 Section
1:10

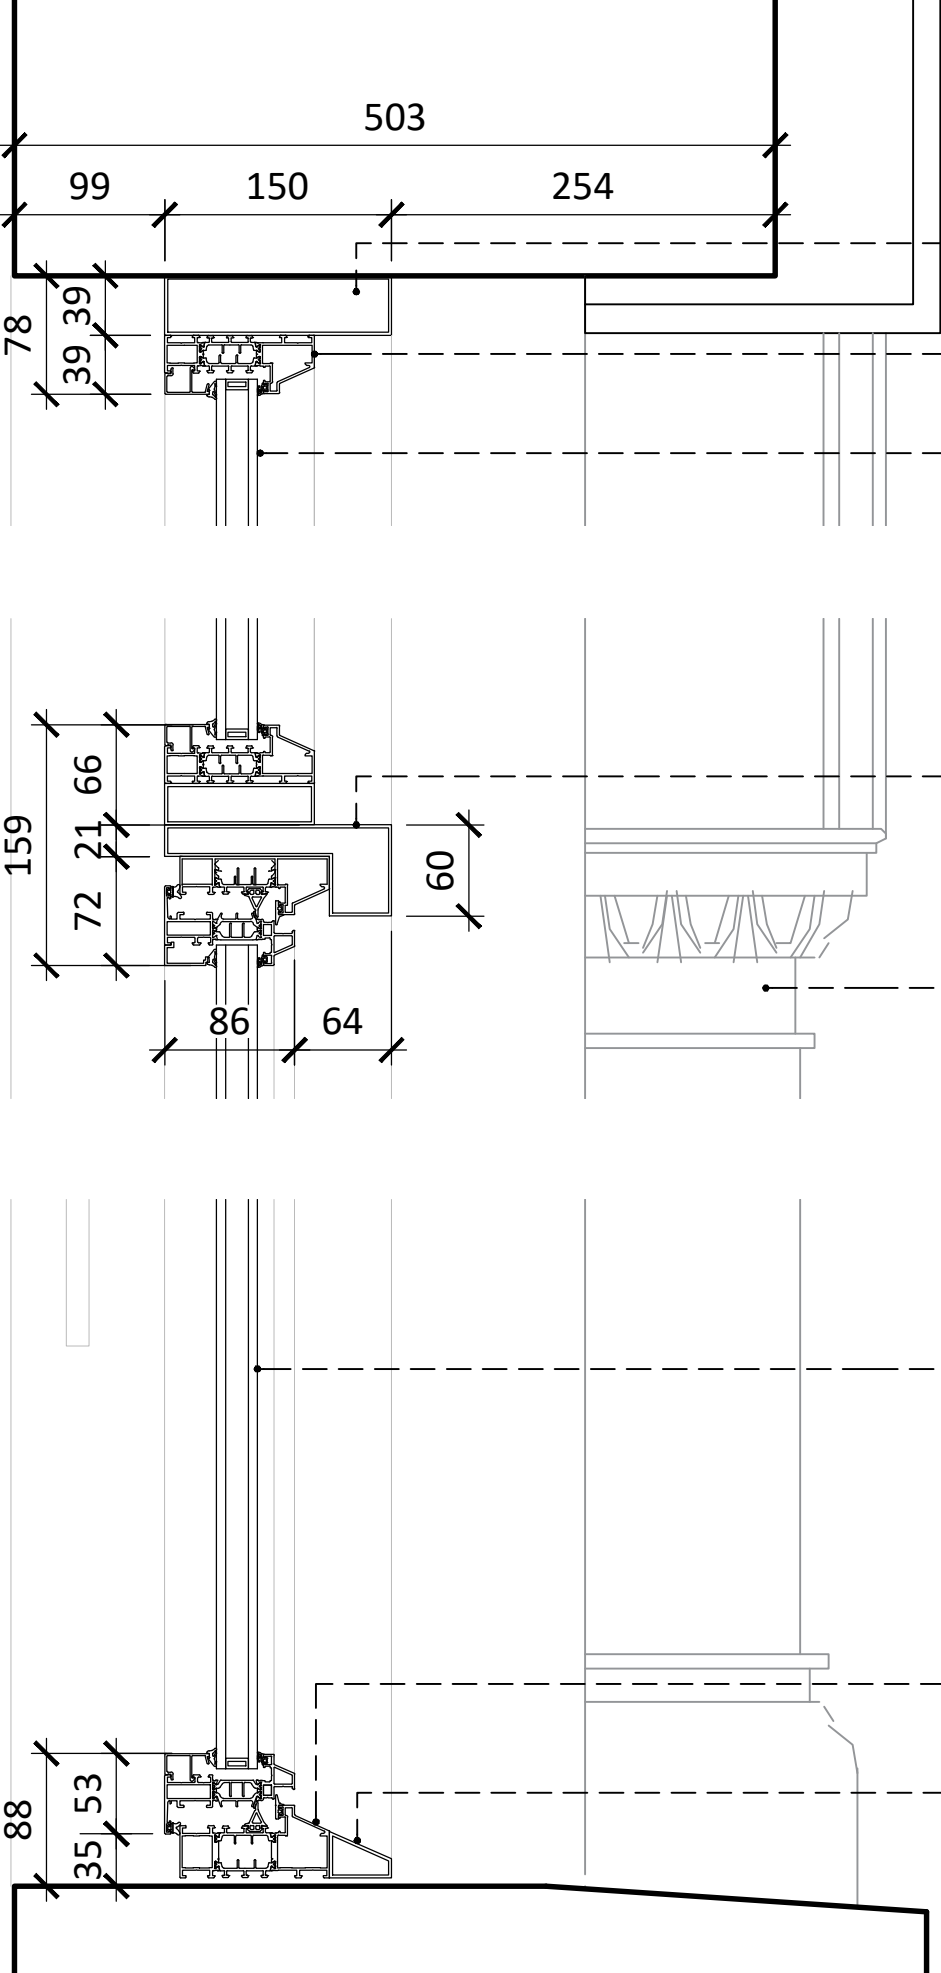

Proposed WT1 Details
1:10

WINDOW FENESTRATION NOTES:

All windows to be installed within existing structural openings.

No alteration to existing masonry openings, lintels, sills or soldier courses.

Existing brick soldier course heads and concrete sills to be retained and made good as necessary.

Any disturbed masonry to be carefully cut out and replaced to match existing in bond, colour and mortar finish.

Frames to be set back to match existing reveal depth.


Opening operation to remain as existing.

Glazing bar profile and thickness to match existing.



Proposed front elevation replacement windows to replicate the existing window design, proportions and externally visible frame dimensions, including flush-closing casements, fixed arched heads, mullion/transom arrangement and external moulding details. Frames to be polyester powder coated RAL 9005 (Jet Black). Double glazing to be slimline with perimeter seals to match frame colour. No trickle vents, exposed weep holes or other prominent modern features to be visible on the external elevations.



WT1 PHOTOGRAPH

 

NOTES:
FIGURED DIMENSIONS TO BE TAKEN IN PREFERENCE TO SCALED DIMENSIONS.
ALL DIMENSIONS TO BE CHECKED ON SITE.

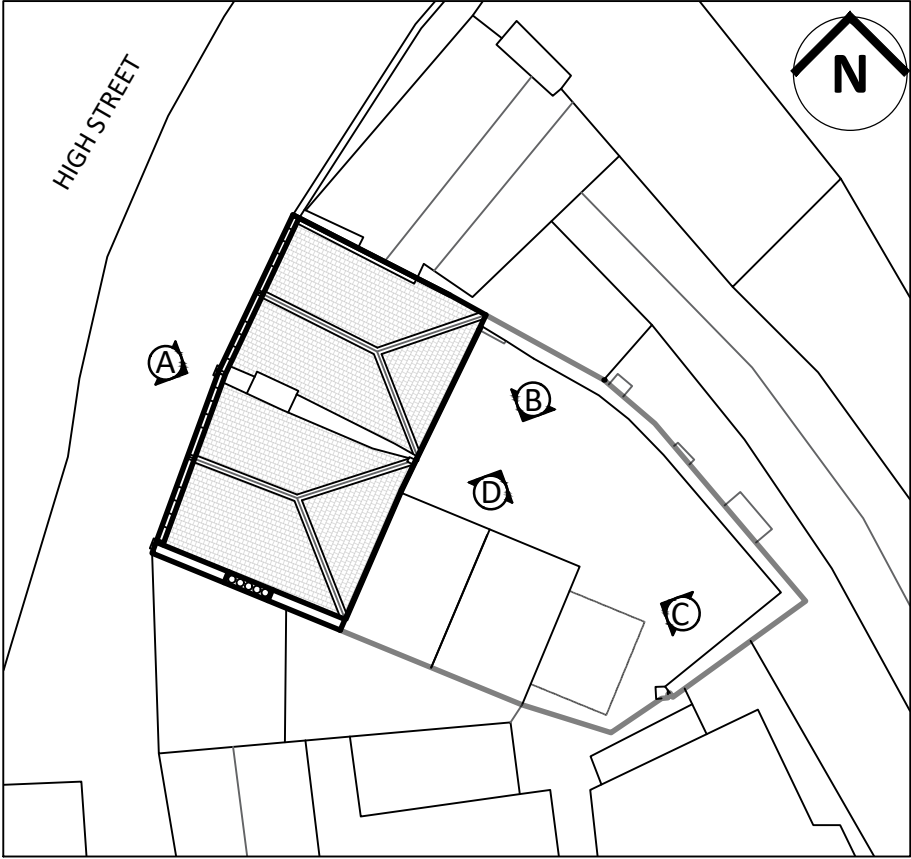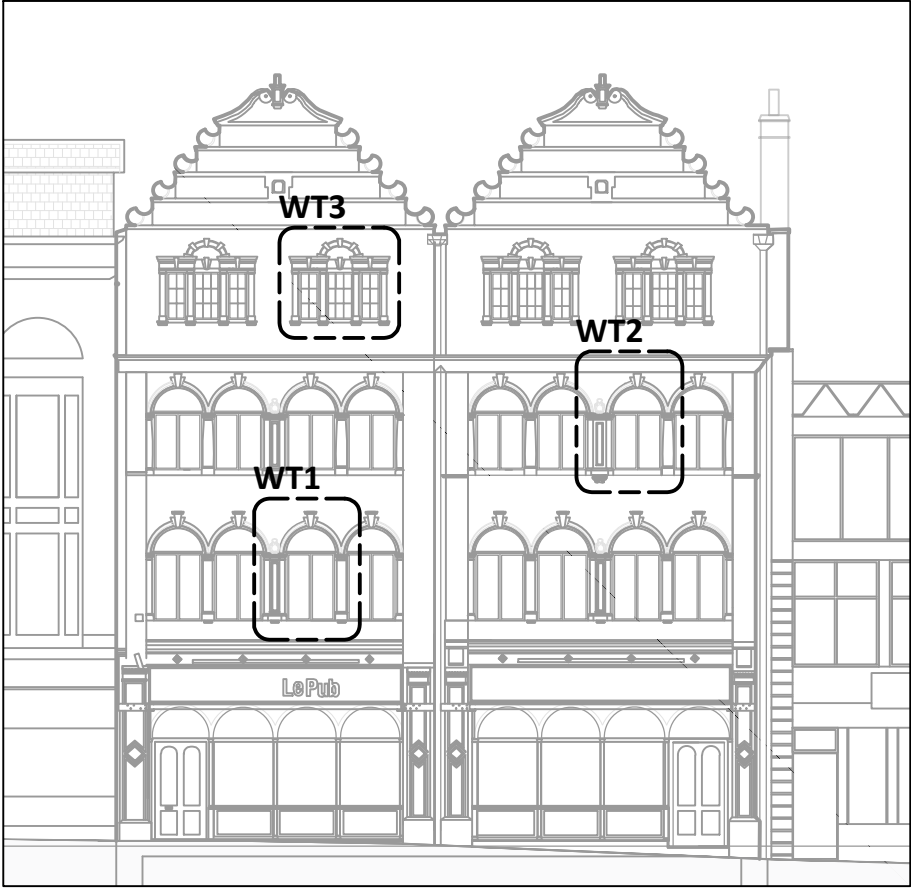

A 16.07.2026 Heritage Window & Door Issue					
Revision:		Date:		Description:	
GRAHAM SIBBALD Chartered Surveyors and Property Consultants 233 St Vincent Street, Glasgow G2 5QY Telephone 0141 332 1194 Fax 0141 332 3914 Website: www.g-s.co.uk Email: architecture@g-s.co.uk					
Client Music Venue Properties					
Project Le Pub Internal Renovation					
Address 14 High St Newport NP20 1FW					
Drawing Title Existing & Proposed WT1 Details					
Department No. MAN		Drg No. L(31)001		Revision A	Sheet Size 1:10 @ A1
Aims. No. 2025\09\0002				Drawing Status Planning	
Drawn By JF		Checked By CL		Date 16.07.2026	
PREPARED BY GRAHAM + SIBBALD PROPERTY CONSULTANTS LTD					