


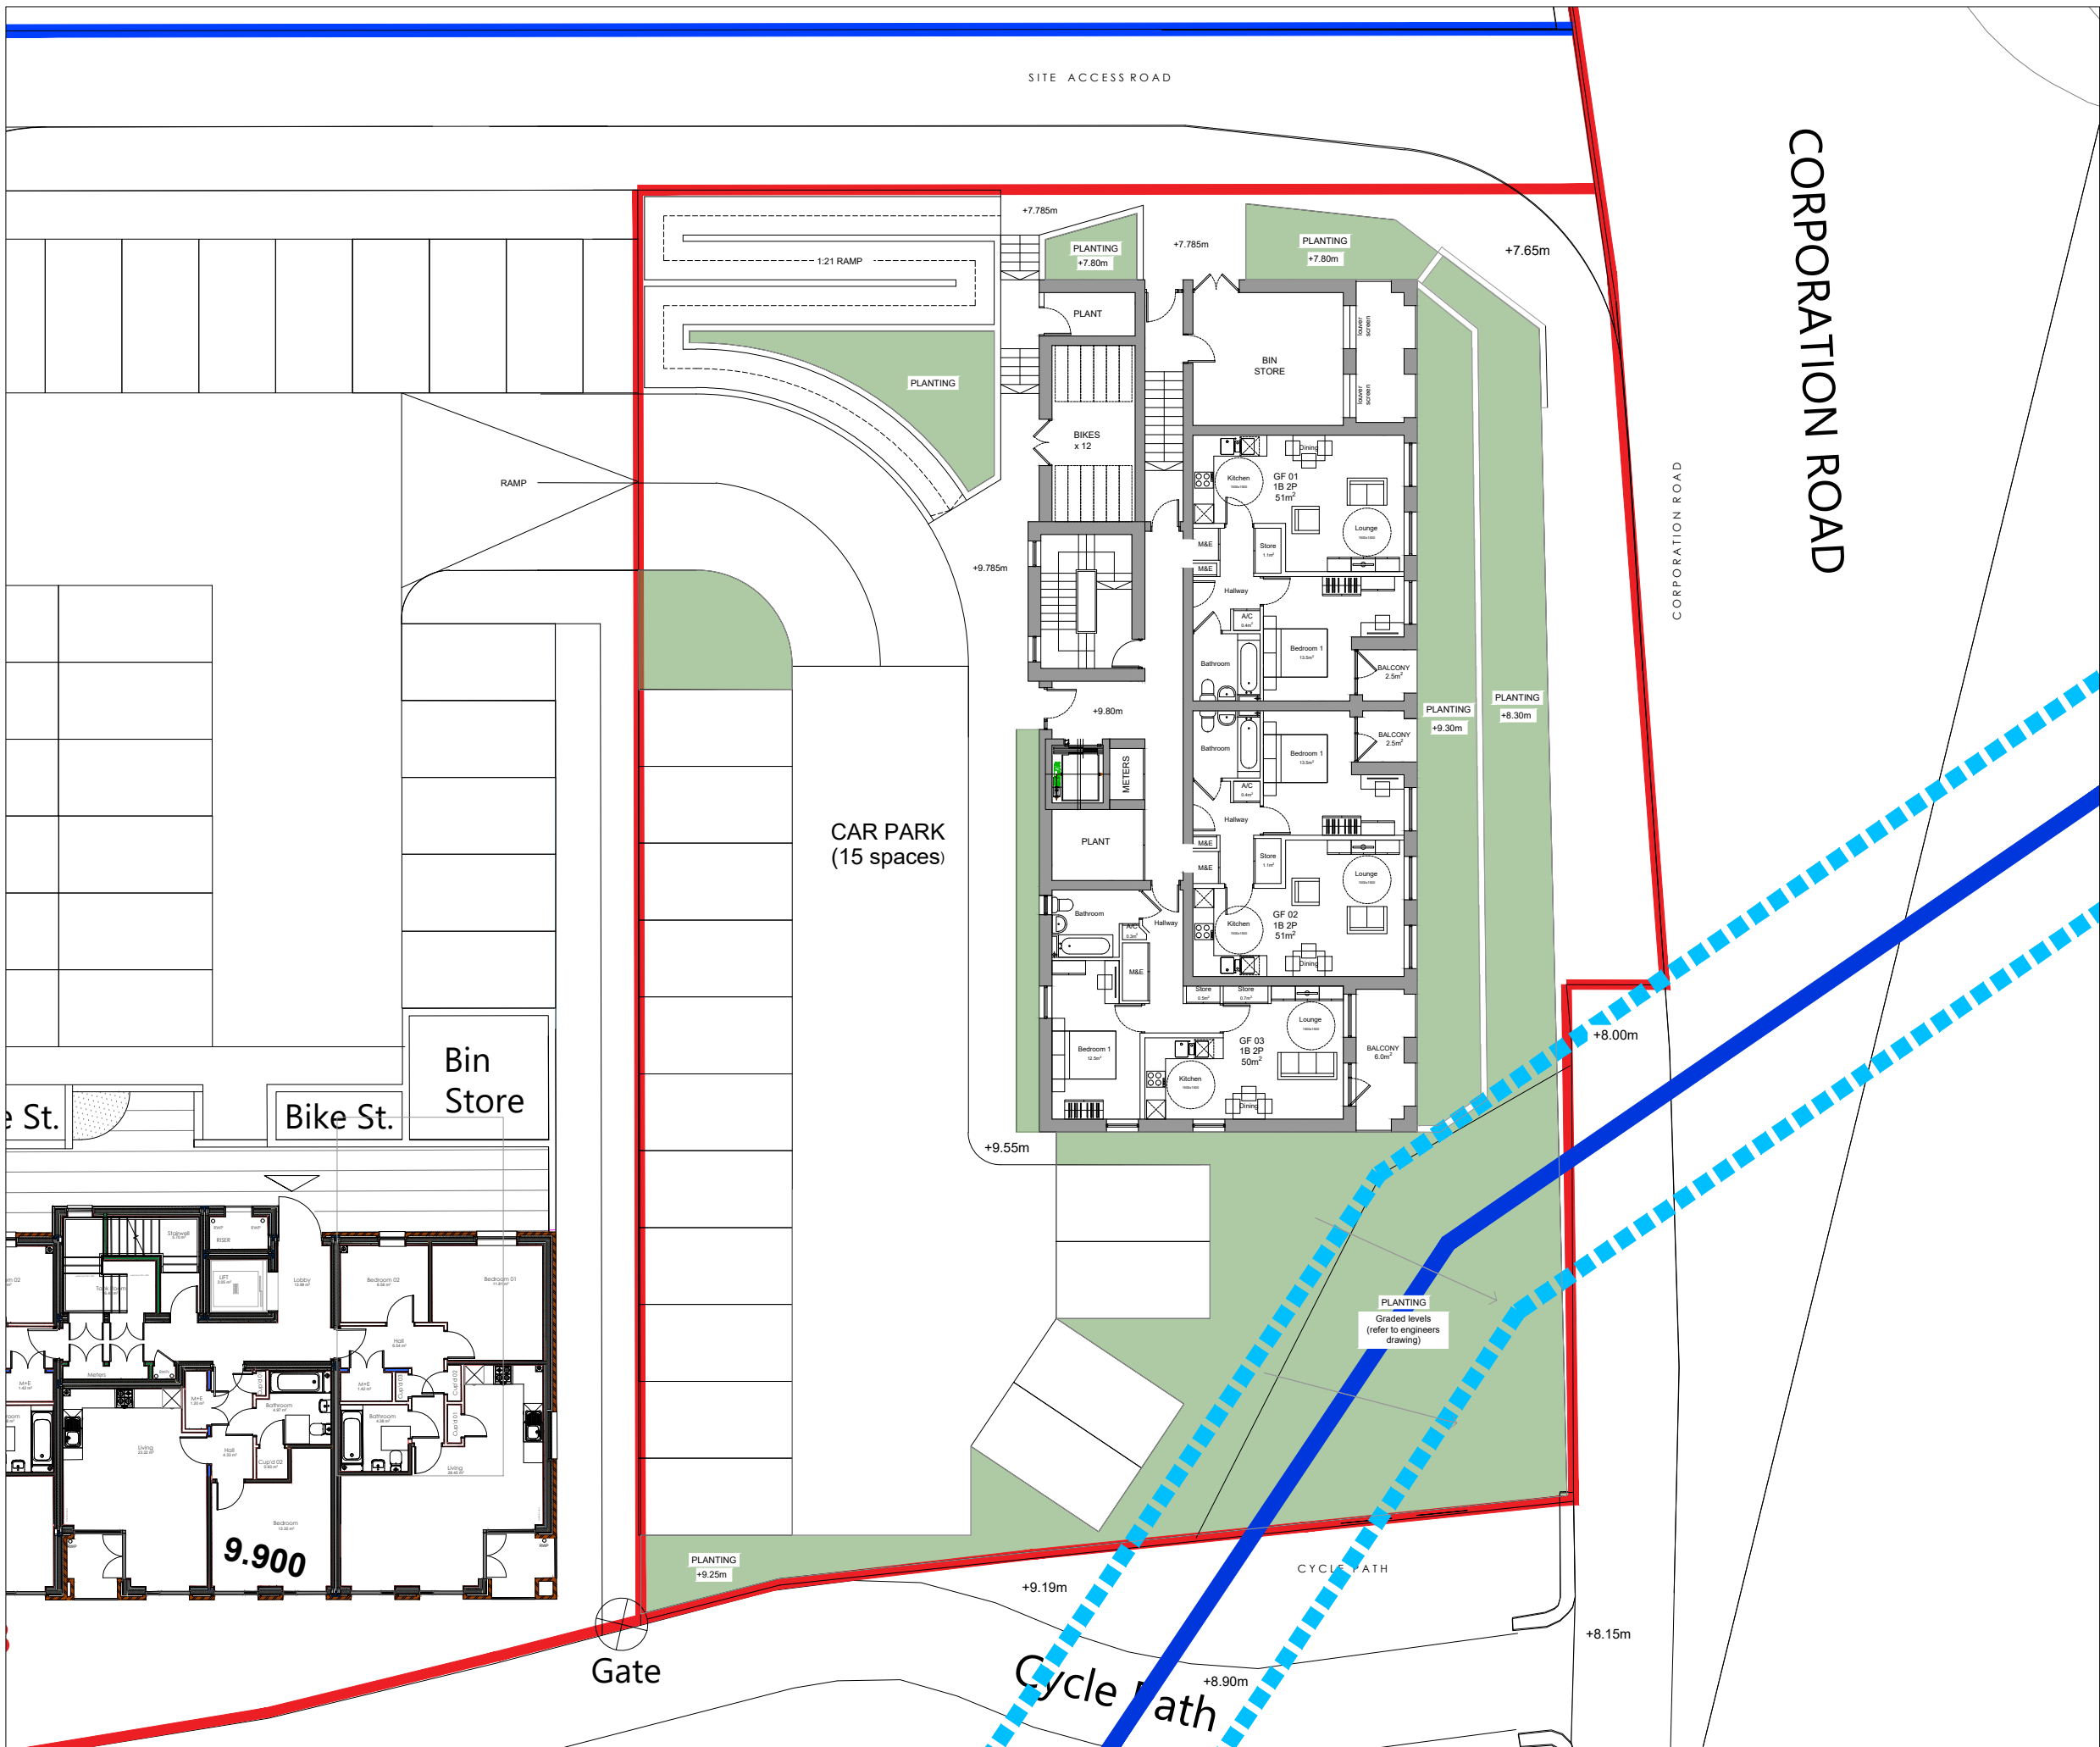

| REV.                      | DESCRIPTION        | DATE     |
|---------------------------|--------------------|----------|
| CLIENT                    |                    |          |
| Newport City Homes        |                    |          |
| JOB TITLE                 |                    |          |
| Block A, Corporation Road |                    |          |
| DRAWING TITLE             |                    |          |
| Block A                   |                    |          |
| Ground Floor Plan         |                    |          |
| SCALE @ A3                | DATE               | DRAWN BY |
| 1:200                     | October '19        | SC       |
| JOB NO.                   | DRAWING NO.        | REVISION |
| 2119                      | S01 BLA_MP_GF_00 B |          |



10 Gold Tops  
Newport  
NP20 4PH

t. 01633 844970  
e. info@hammond-ltd.co.uk

[www.hammond-ltd.co.uk](http://www.hammond-ltd.co.uk)

© Hammond Architectural Limited 2018  
Figured dimensions must be taken in preference to scaled dimensions and any discrepancies are to be referred to Hammond Architectural Ltd. Contractors, subcontractors and suppliers must verify all dimensions on site before commencing any work or making any workshop drawings.

01 Block A - Ground Floor Plan  
Scale 1:200 @ A3

