


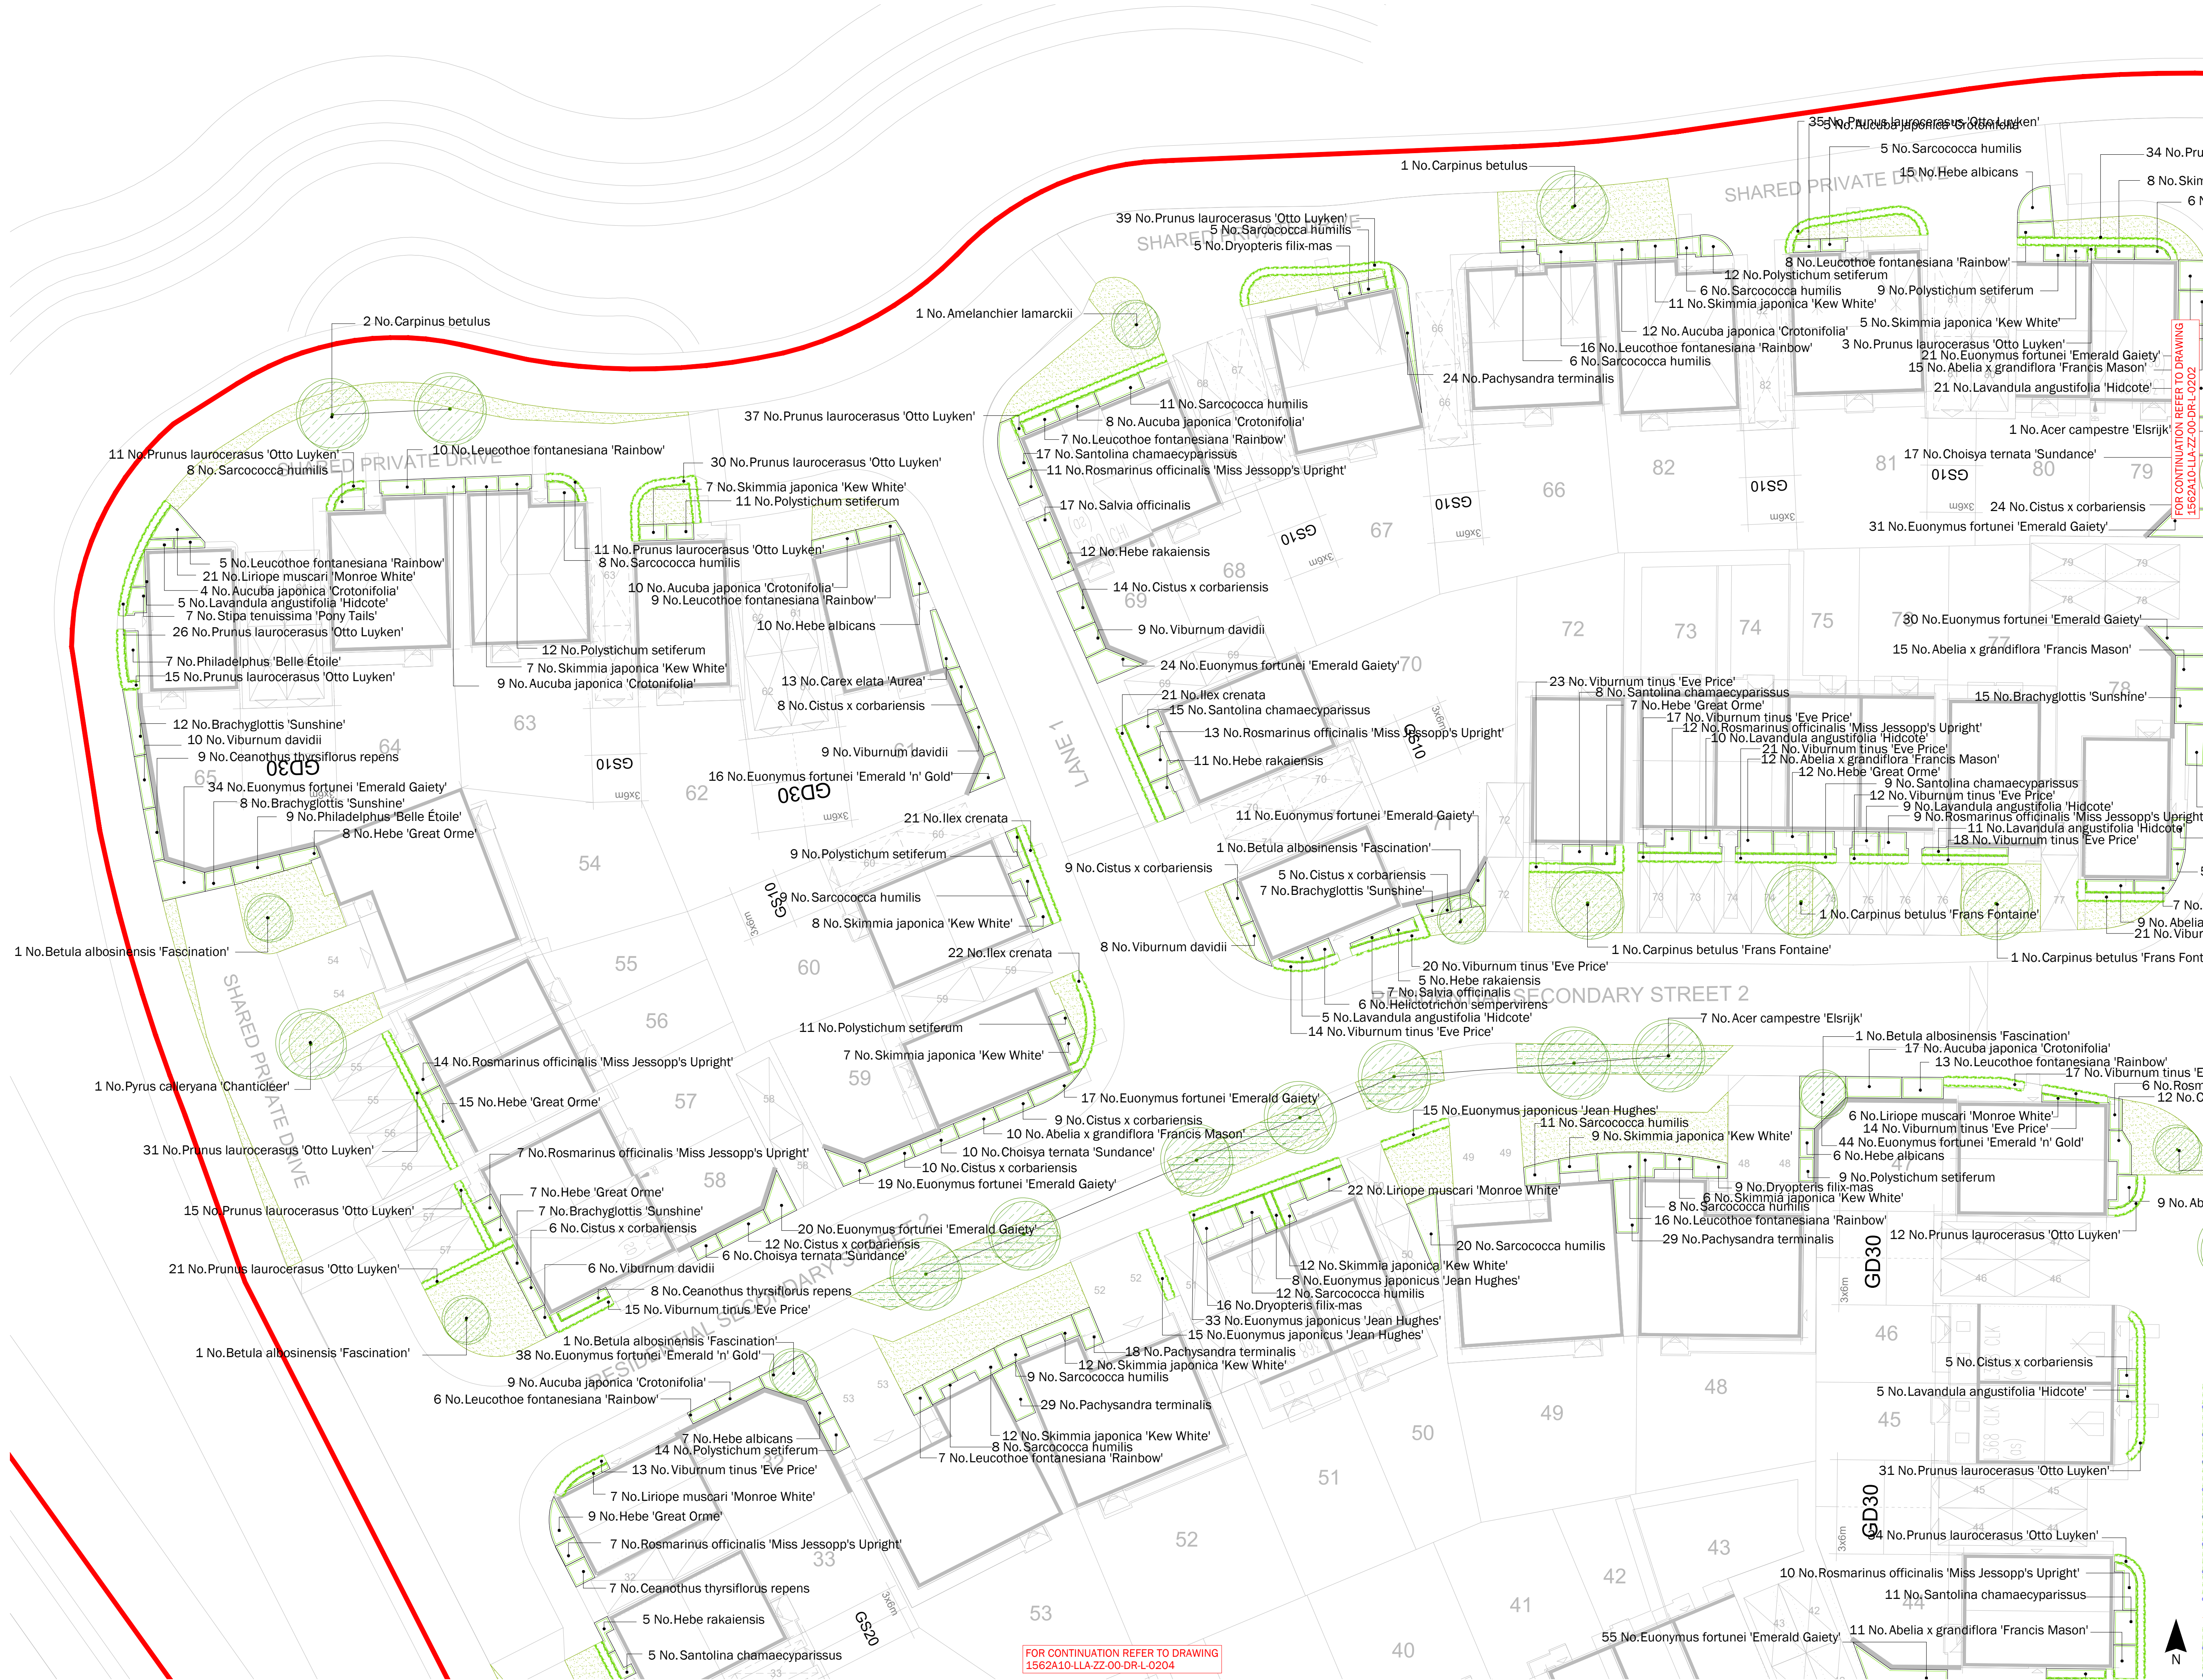

LEGEND

Soft Landscape

- Proposed trees
- Proposed hedgerow
- Proposed native hedgerow
- Proposed planting bed
- Proposed amenity grass
- Proposed wildflower meadow mix; Emorsgate EM8 or similar approved
- Proposed wildflower meadow mix; Emorsgate EM3 or similar approved
- Site application boundary

FOR CONTINUATION REFER TO DRAWING 1562A10-LLA-ZZ-00-DR-L-0202

Drawing for planning purposes only, do not construct from this drawing

This drawing is to be used for planting information only

Any species substitution must be verified with the project Landscape Architect

This layout must be checked in accordance with NHBC Standards 2024 (Chapter 4.2 - Building Near Trees, and Chapter 10.2 - Drives, Paths and Landscaping) by the project engineer prior to implementation

Excavations: Contractors must ensure they have full information relating to service and drainage positions before undertaking any excavations


Root barriers to be used in association with tree planting adjacent to kerbs, services, highways etc.

FOR OTHER LANDSCAPE DRAWINGS REFER TO THE FOLLOWING:

Planting Schedule: 1562A10-LLA-ZZ-00-DR-L-0207

Landscape Specification and Details: 1562A10-LLA-XX-SP-L-0301

Detailed LAP Proposal: 1562A10-LLA-ZZ-00-DR-L-0401

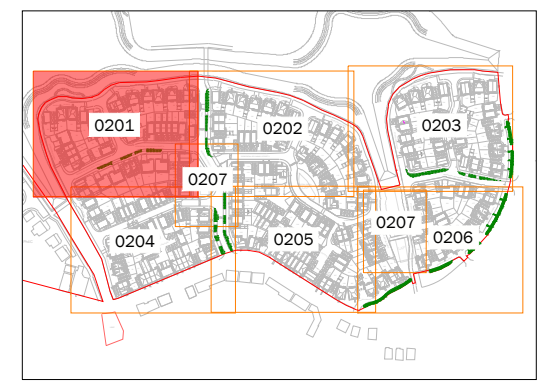

Location Plan - Not to Scale

0 1 2 5 10m

Scale in metres

P06	20.10.25	Update to latest layout	IM	SV
P05	14.10.25	Update to latest layout	ET	SV
P04	04.09.25	Update to revised layout	JL	RF
P04	04.09.25	Update to revised layout	JL	RF
P03	26.02.25	Update to revised red line	RF	SV
P02	24.02.25	Update to client comments	RF	SV
P01	21.02.25	First issue	KYZ	RF
Rev	Date	Description	Dm	Clk

Title: Detailed Planting Proposal

Sheet 1 of 7

Project: Llanwrn 4E & 4G

Client: St Modwen Homes

Date: February 2025

Scale: 1:200 @ A1

Drawing No: 1562A10-LLA-ZZ-00-DR-L-0201

Revision: P06

Suitability: S2

Project No: 1562 A10

T: +44 (0)1279 647044 E: office@lize.co.uk www.lize.co.uk

Copyright © Liz Lake Associates

Information contained in this drawing is confidential and may not be used for any purpose other than that for which it was prepared without prior written authority of Liz Lake Associates.

This drawing is copyright and may not be copied except within the agreed conditions of supply.

Self Mapping

Revised from Ordnance Survey map data by permission of Ordnance Survey © Crown copyright 2025. Licence No. 100001205

Ordnance Survey Licence No. 100001205

This drawing only contains information and is not a site plan. It is not intended to be used as a site plan.

LIZ LAKE ASSOCIATES

LANDSCAPE ARCHITECTS