

WINDOW COLOUR TO BE
"ANTHRACITE" - Ral 7016




proposed (North West) front elevation




proposed (North West) front elevation




proposed (South West) side / rear elevation

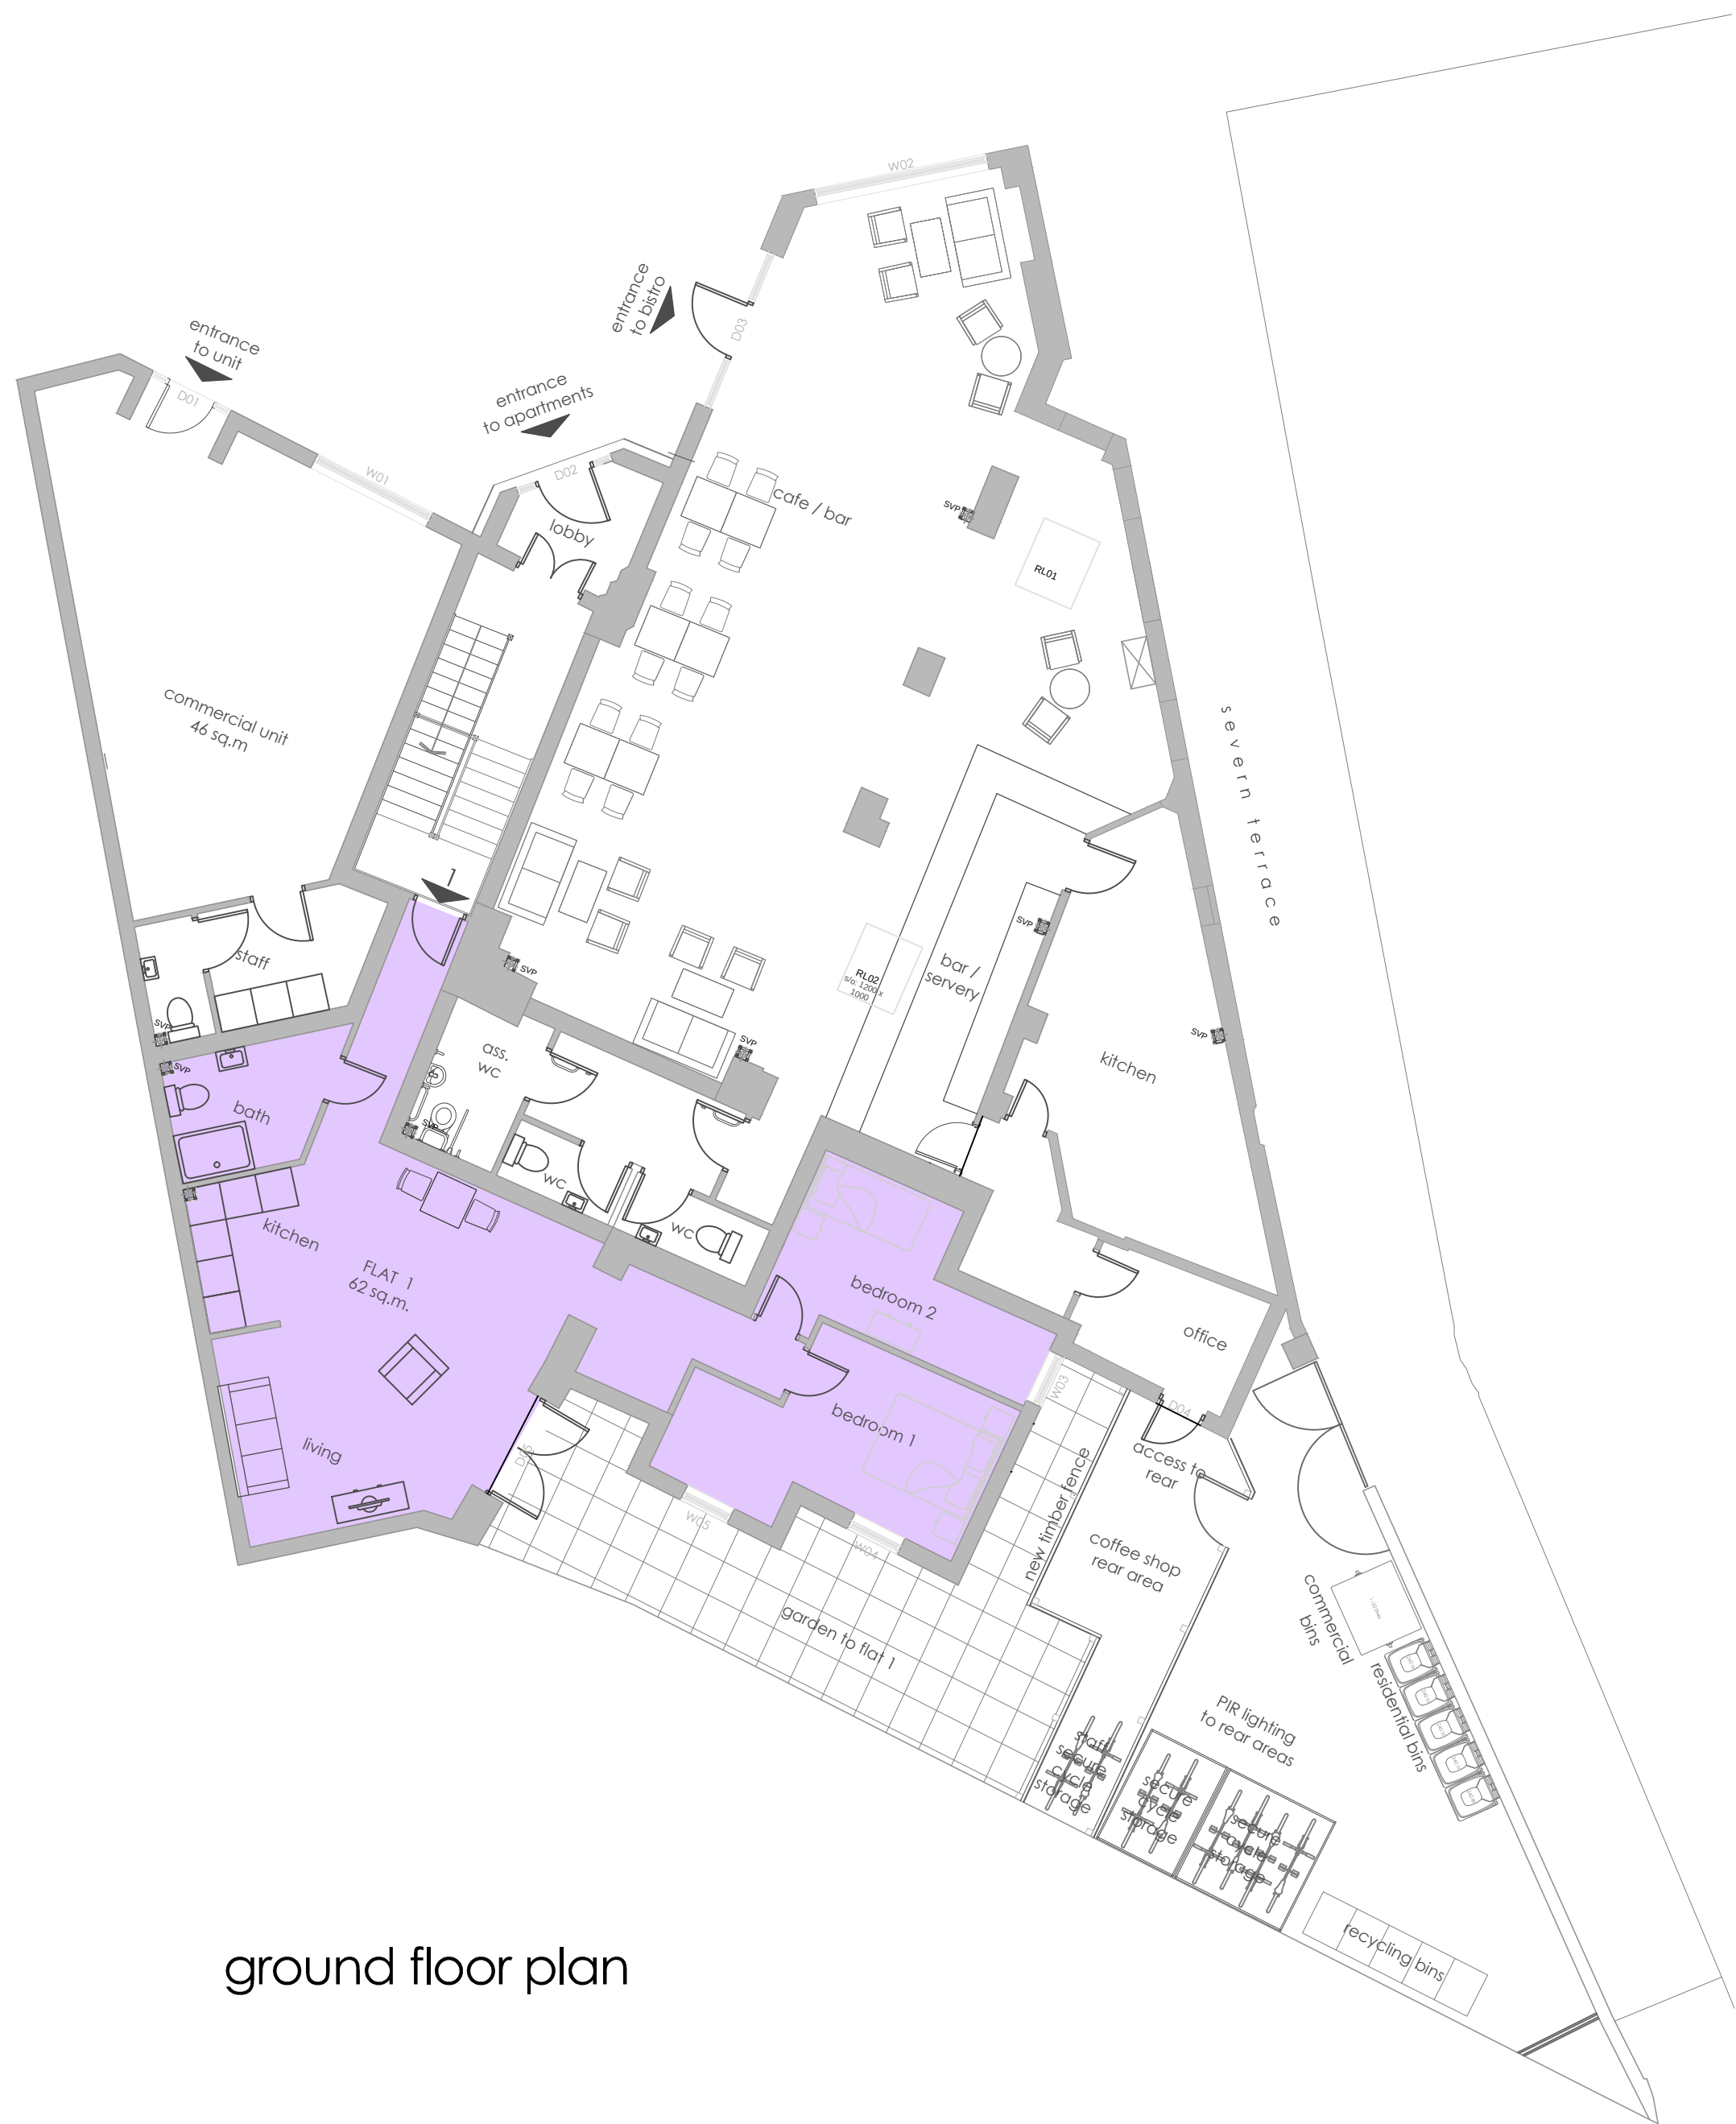

ground floor plan

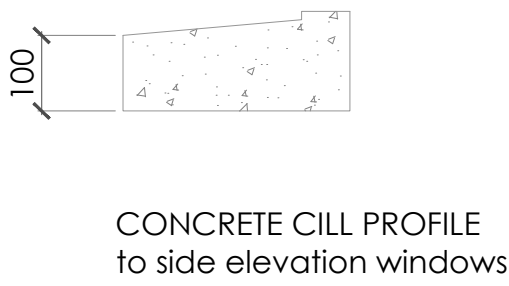

CONCRETE CILL PROFILE
to side elevation windows

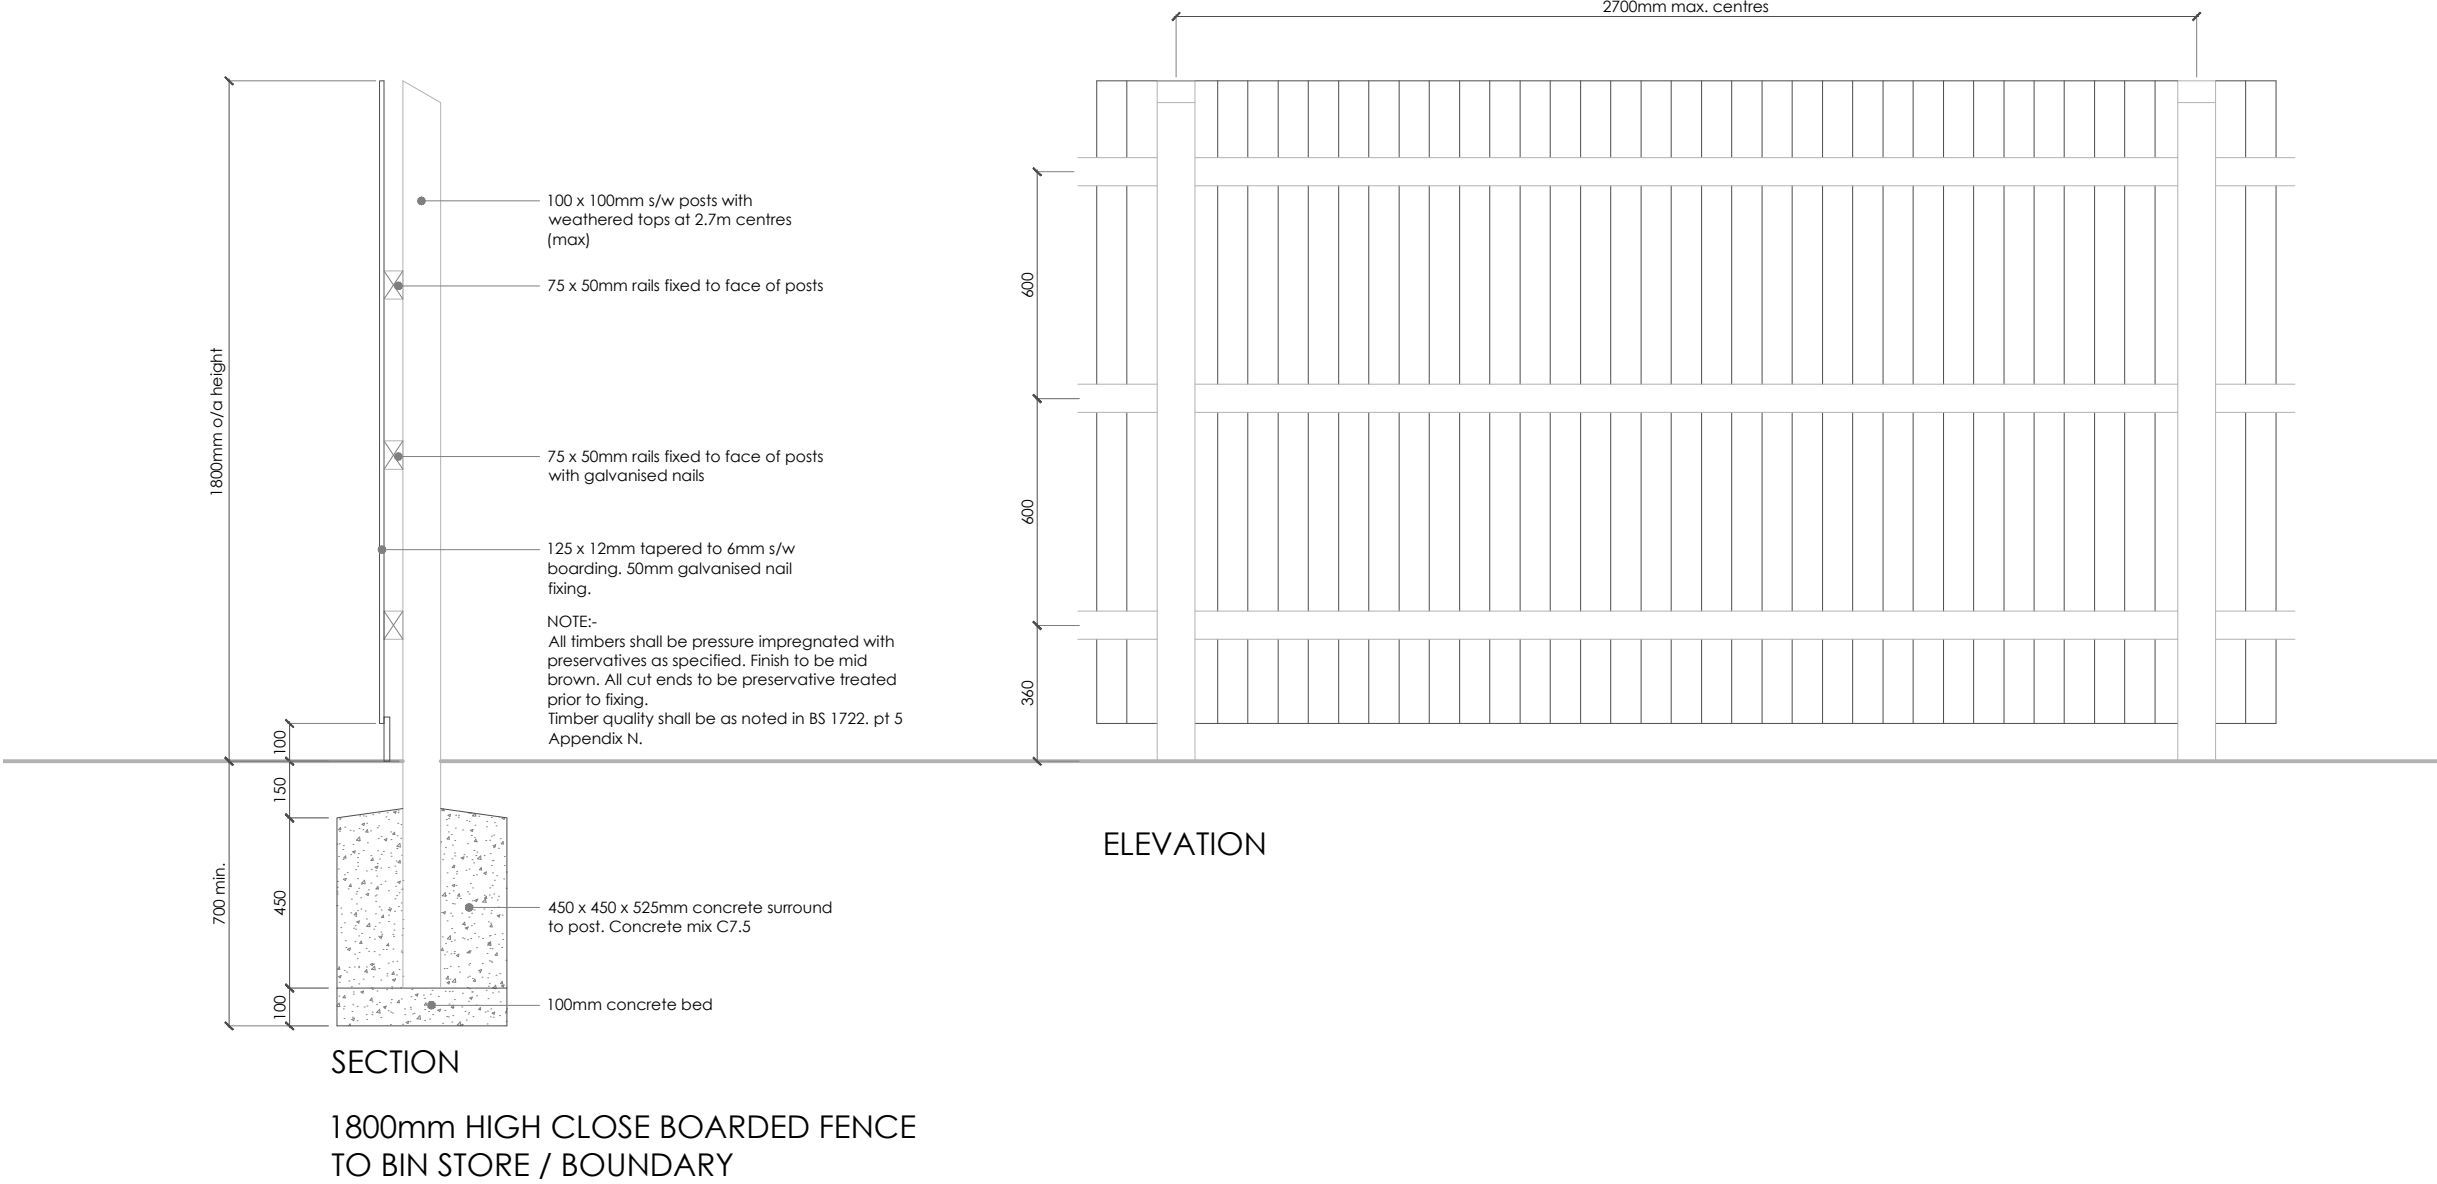

Panana Metal Secure Bike Storage Enclosures
Galvanized Steel with Gravity Locking Racks

Rev: - B - window colour added
C - secure cycle storage amended

client:
SYNER - CHILLWELLBEING

project:
**Church House
Stow Hill
Newport**

title:
**Plans and Elevations
as proposed**

drawn: scale: 1:100 @A1

date:
July 2025

drawing no.:
SW / 02

rev.:
C