




NOTE:
All windows to be painted in RAL 9001 cream
Dimensions are approximate and show to edge of structural opening unless otherwise stated.
All existing openings to be measured on site and windows and doors made to fit as appropriate.
Drawings are for planning purposes only and should not be used for construction

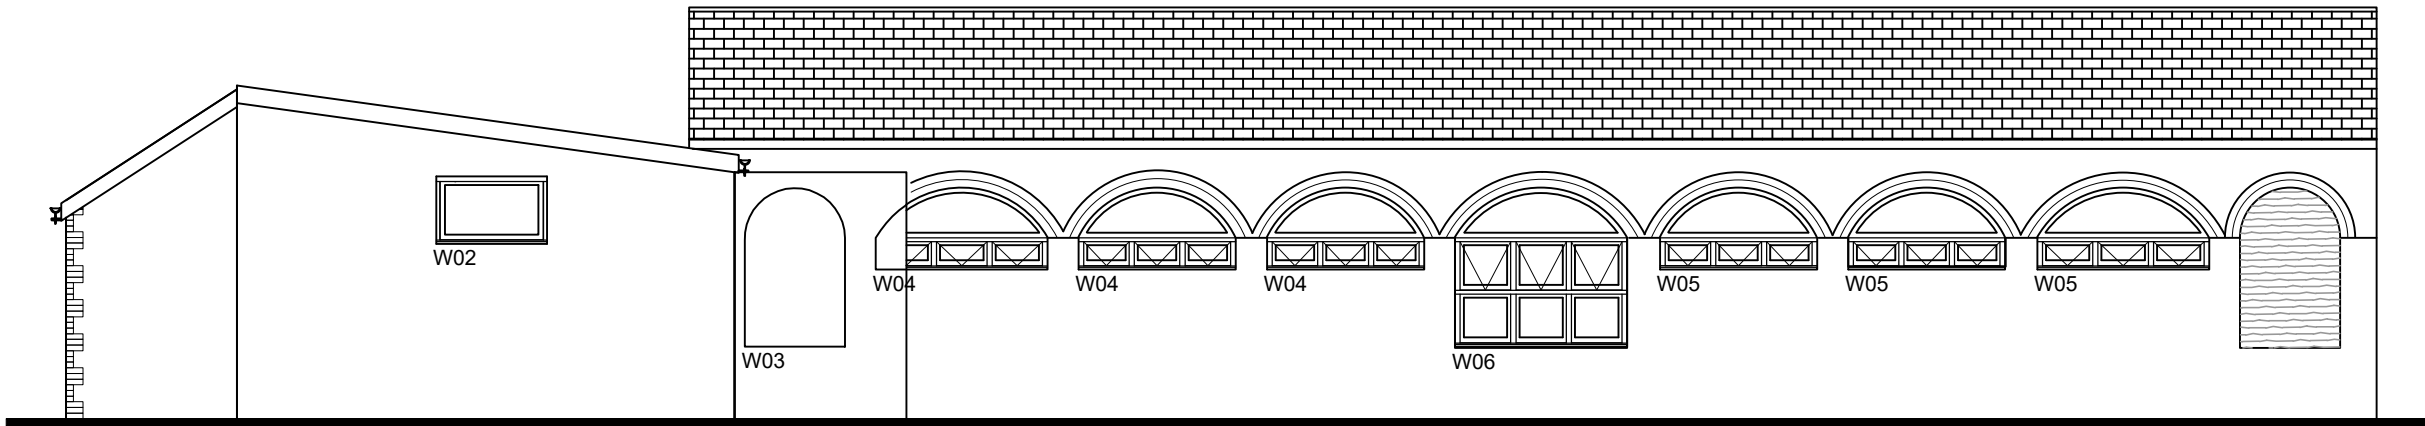

SOUTH ELEVATION AS PROPOSED

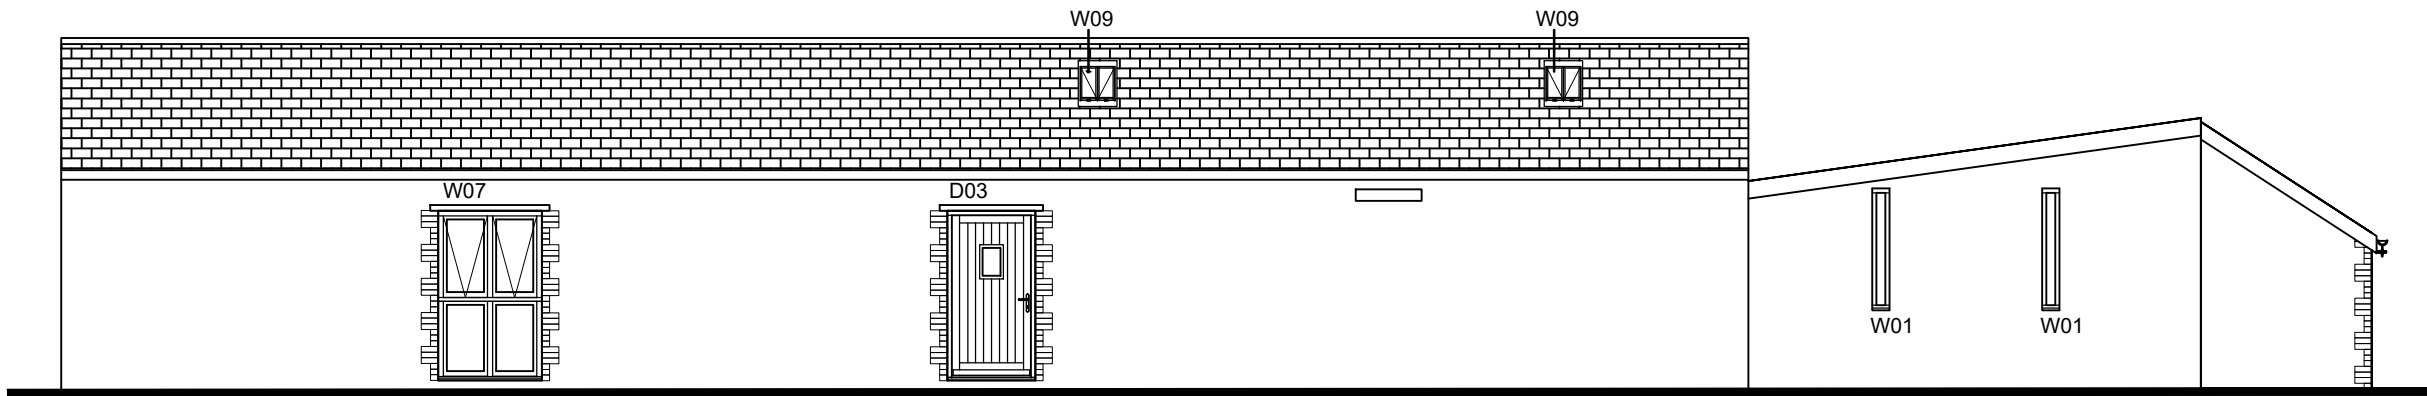

NORTH ELEVATION AS PROPOSED

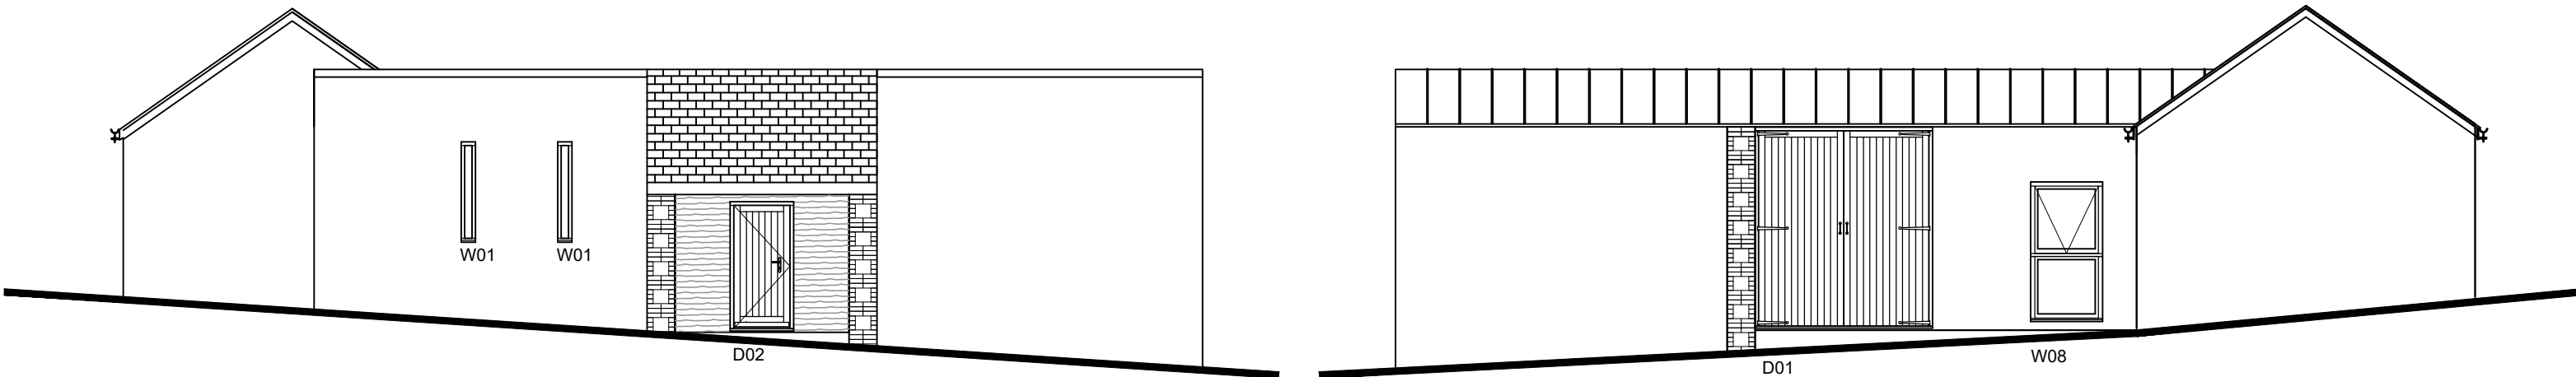

WEST ELEVATION AS PROPOSED

EAST ELEVATION AS PROPOSED



Photo showing style of softwood window and ironmongery



Photo showing style and paint colour of painted softwood windows

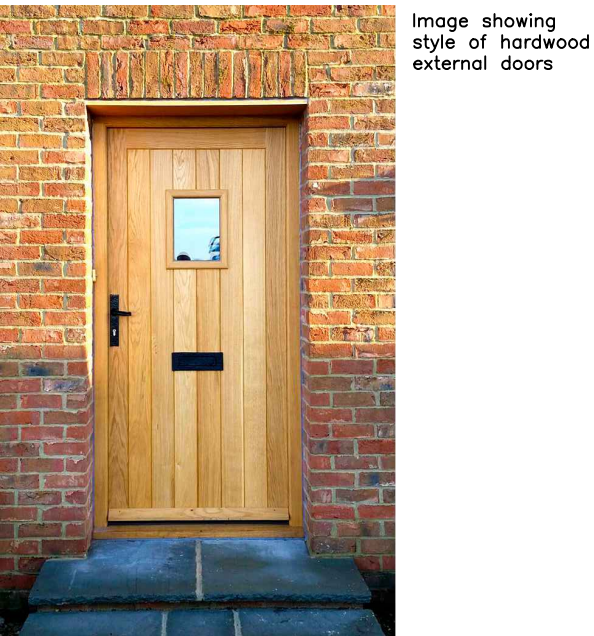


Image showing style of hardwood external doors

NOTE:
This drawing is indicative only and should not be used for construction.

Planning and survey drawings produced by others. Dimensions to be confirmed on site.

Rev.	Comment	Date
------	---------	------

Drawing title		
PROPOSED WINDOW AND DOOR DETAILS		

Contract
PILLMAWR FARM BARN
PILLMAWR ROAD
CAERLEON
NEWPORT
NP18 3QZ

Reading Agricultural Consultants Ltd
Gate House
Beechwood Court
Long Toll
Woodcote
RGS ORR
01491 684233
www.reading-ag.com



Ref. RAC/9473/WD1	Rev. -
----------------------	-----------

Drawn by HH	Checked by IDW
----------------	-------------------

Scales As shown @ A2	Date 09/2025
-------------------------	-----------------