


ELEVATIONS @ 1:200




Front elevation

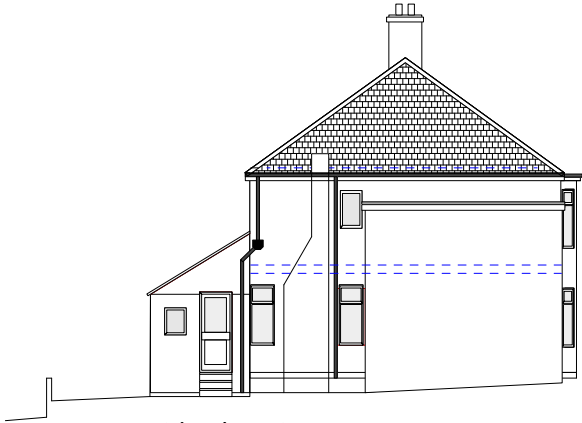

Side elevation




Rear elevation

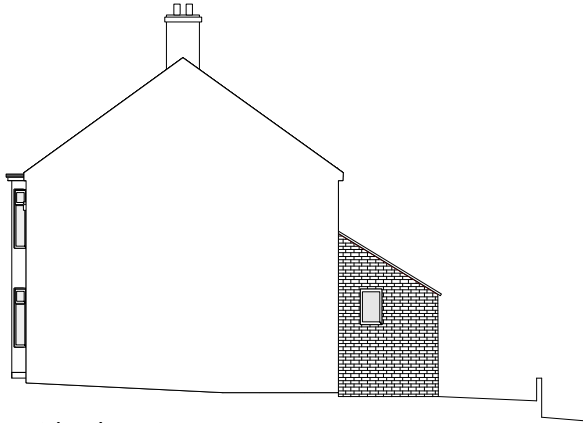


Side elevation

PLANS @ 1:50

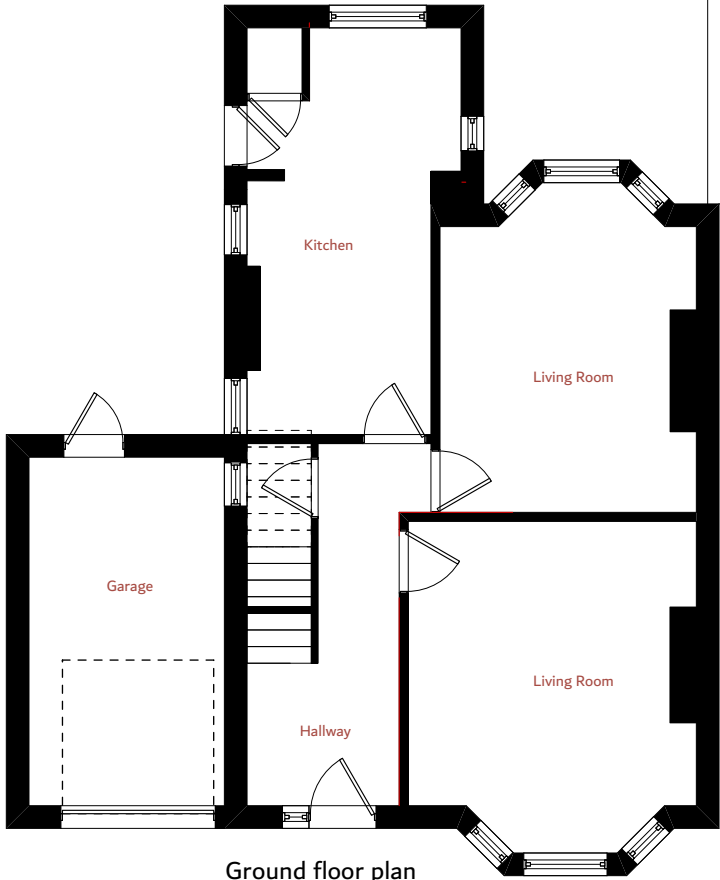

Ground floor plan

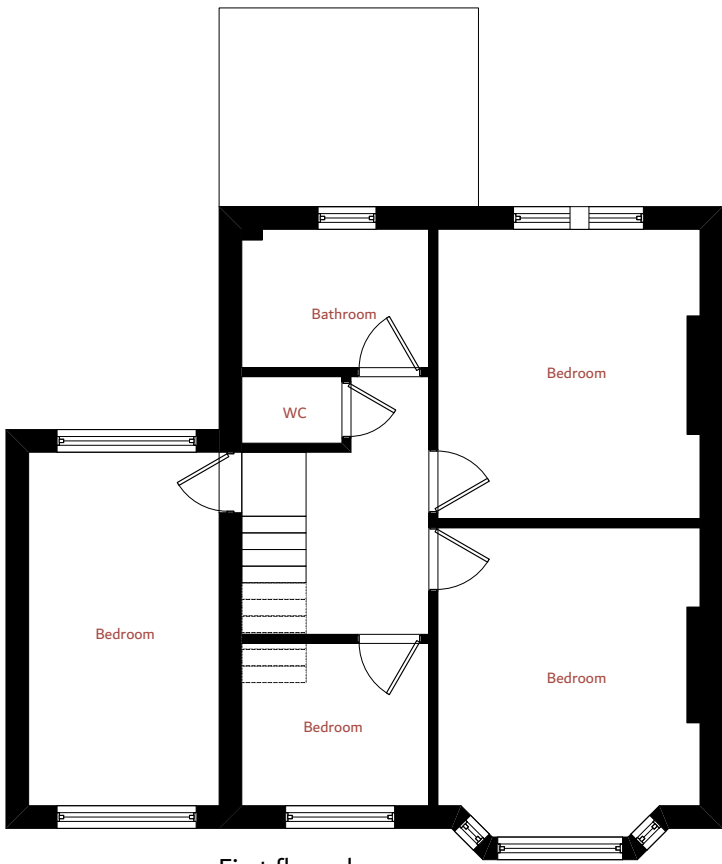

First floor plan



Skerryvore Designs Ltd
skerryvoredesigns.co.uk

Phone **01633 897922**
Mobile **07816 934352**
contact@skerryvoredesigns.co.uk

JOB

TITLE 57 St Julians Road

DRAWING

TITLE Planning:
Existing plans &
Elevations

DRAWING No. SD1086-P-01

SCALE 1:100 & 1:200 @ A3

DATE MAY 2025