
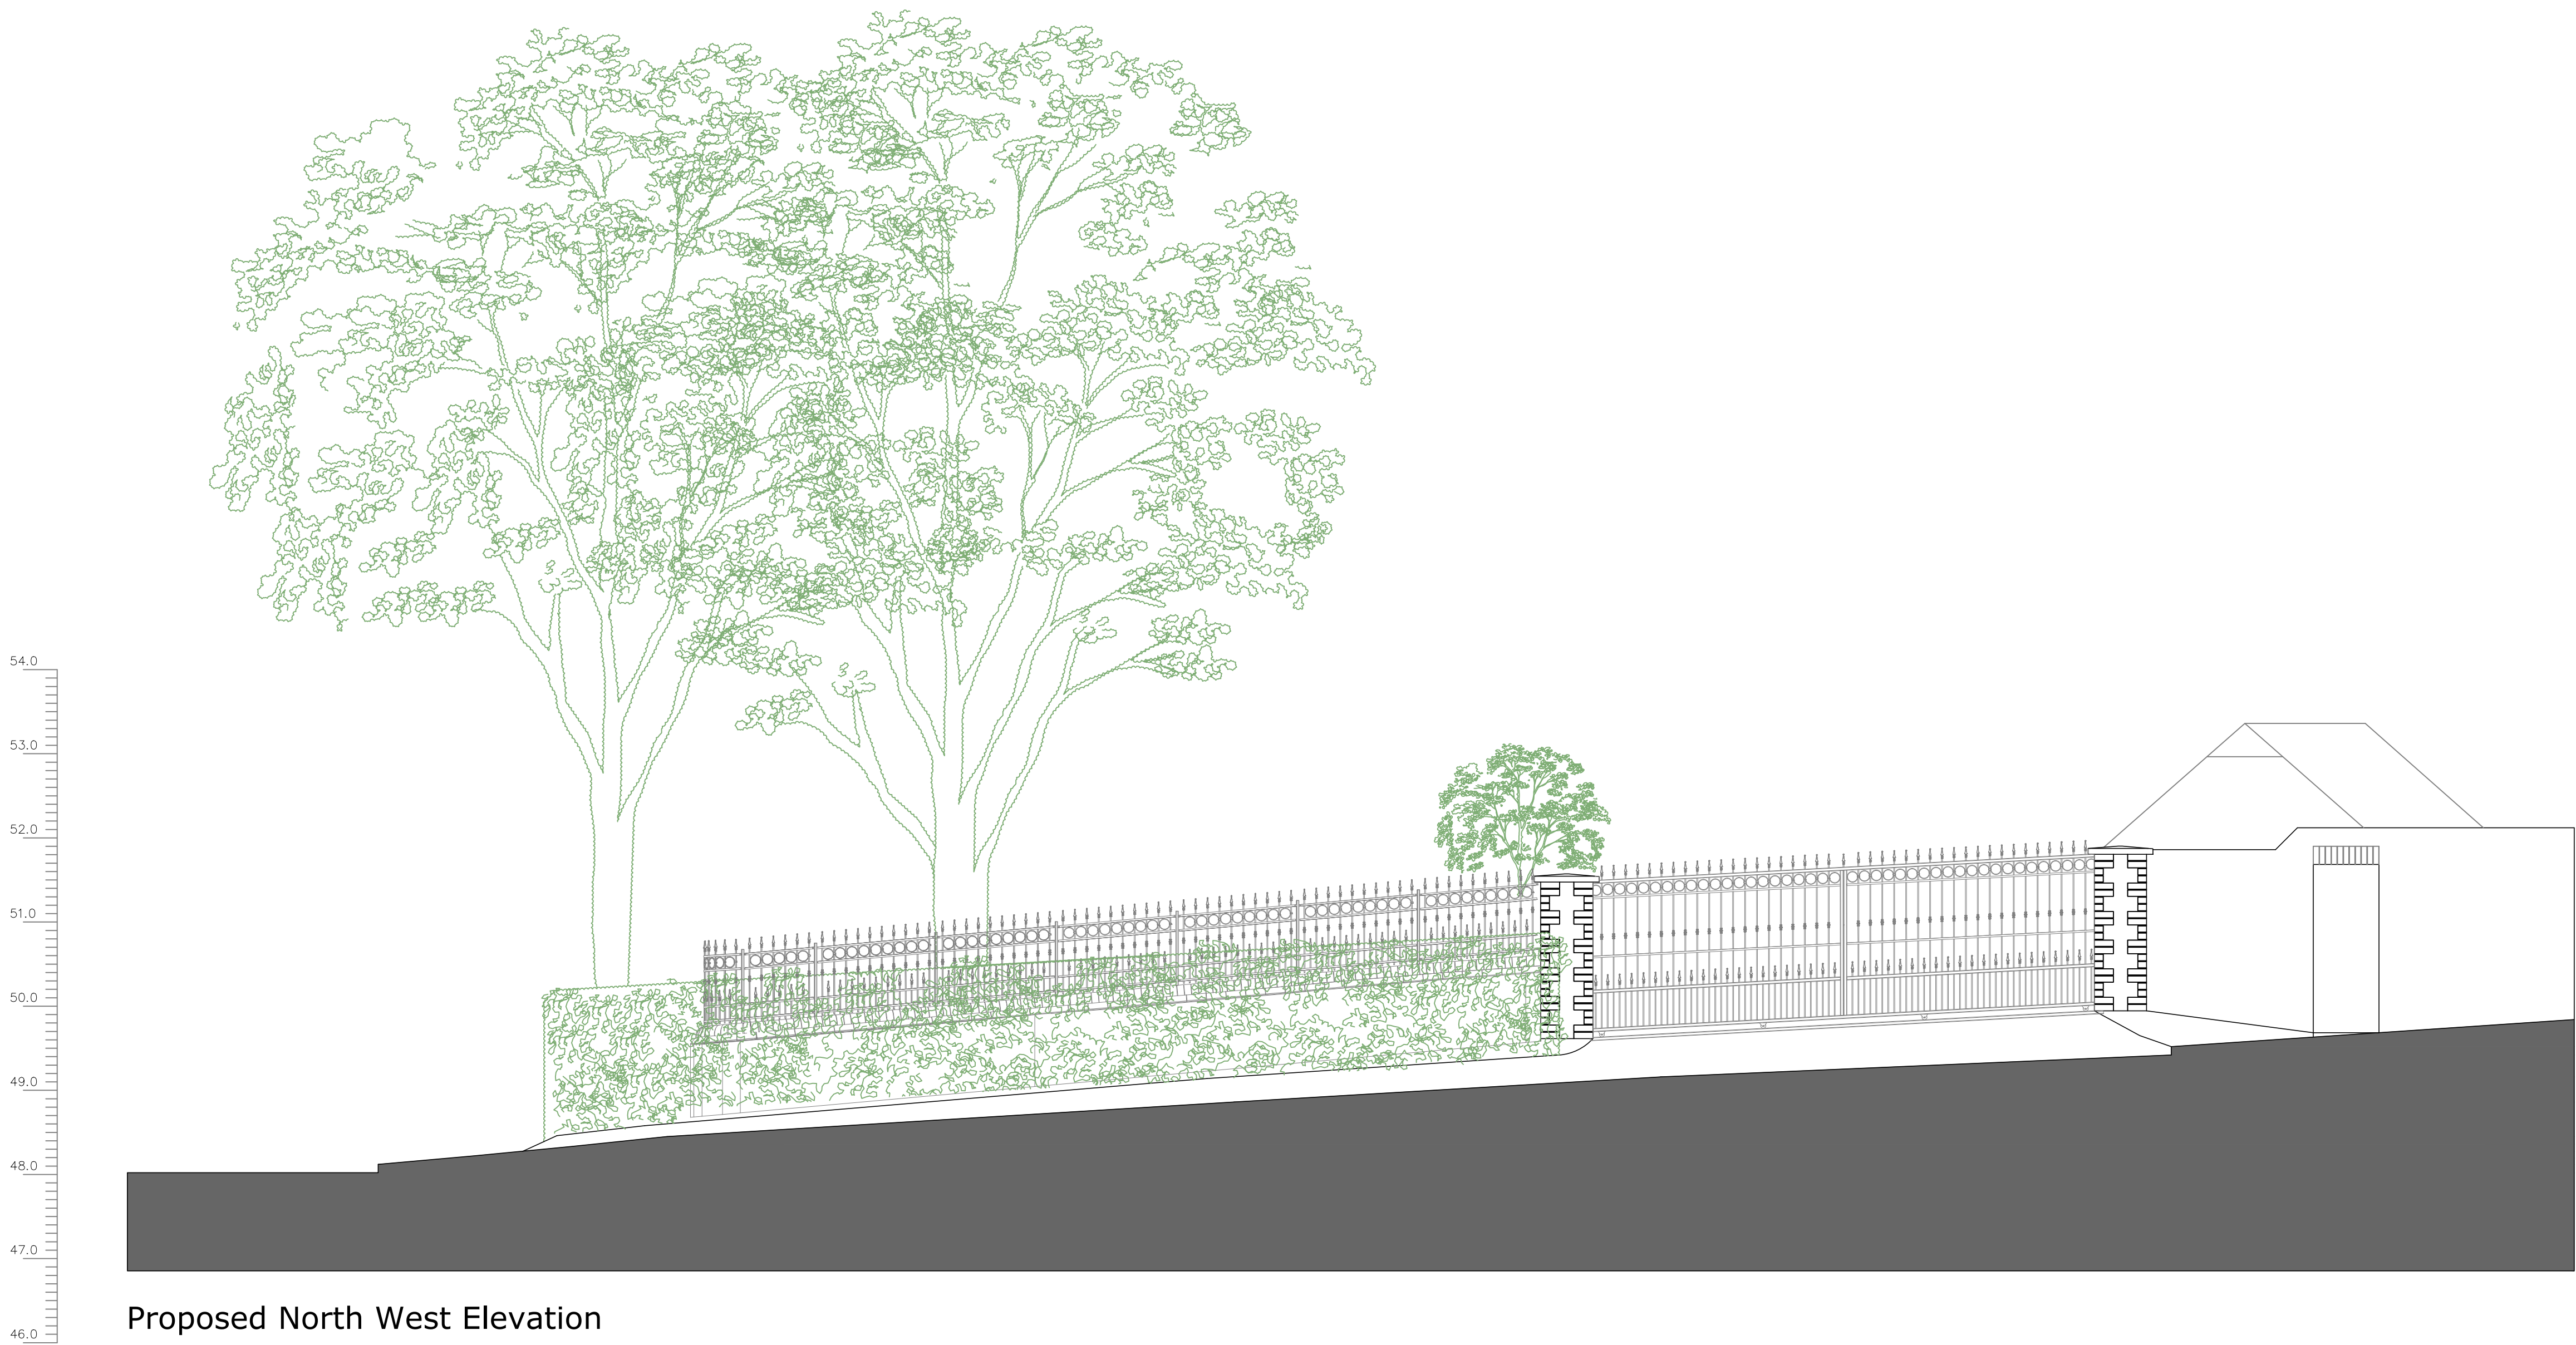


 

Issue A	27.05.25	Planning Submission	
Issue	20.05.25	Planning Submission	
 Westfield Architects			
	Project:	Removal of existing garage with associated alterations to access.	Date: 28.03.25
	Location:	Lawsdale, 2 Stow Park Circle, Newport, NP20 4HE.	Scale: 1:50@A0
	Title:	Proposed North West Elevation	
		Dwg No: 427 - AL(99)02	

TEL - 07846 126350, E-MAIL - sam@westfieldarchitects.co.uk
2 Alexander Gate, Ffordd Pengam, Cardiff, CF24 2SA.