


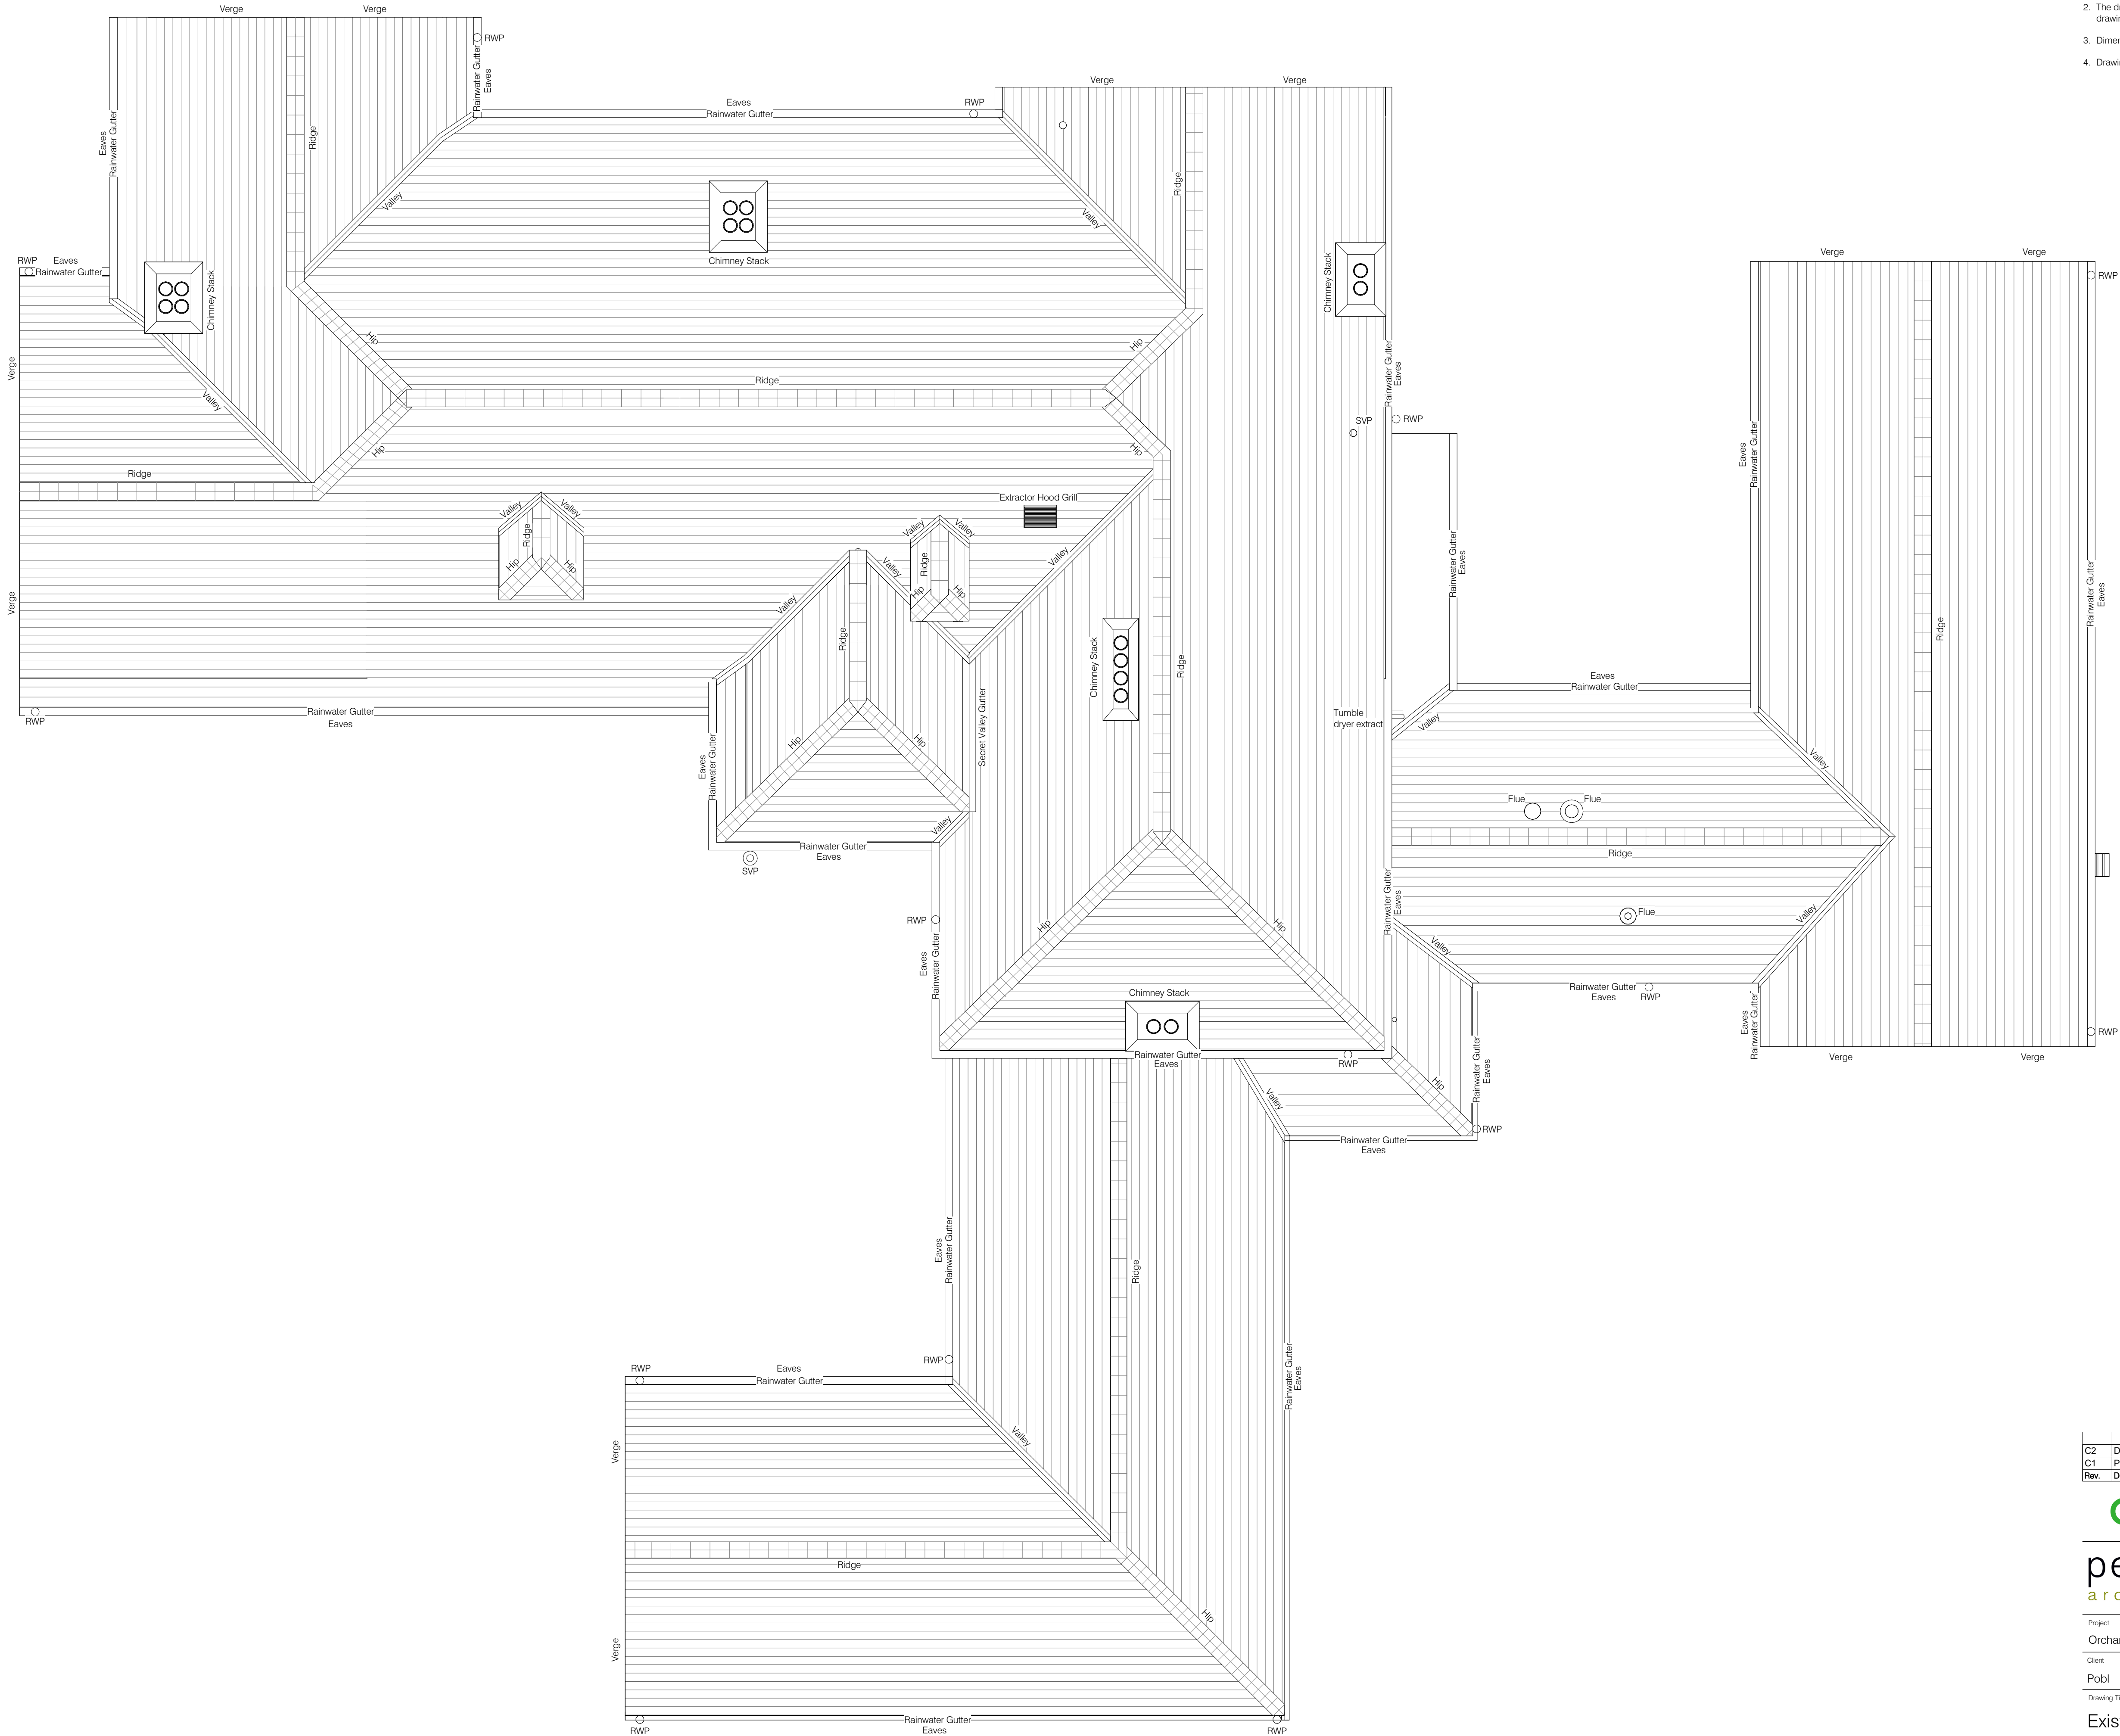

- Notes:**
1. Drawings must not be scaled and any discrepancies must be reported immediately.
 2. The drawing is to be read in conjunction with all other relevant project drawings and schedules.
 3. Dimensions indicated are structural.
 4. Drawing must be printed in colour to ensure all elements are clearly identified.

C2	Drawing status raised to 'Construction'.	JG	LR	11.09.24
C1	Preliminary Construction Issue	LR	JS	07.06.24
Rev.	Description	Drawn	Check	Date

CONSTRUCTION

pentan
architects

22 Cathedral Road
Cardiff - CF11 9LJ
t. 029 2030 9010
info@pentan.co.uk

Project
Orchard House

Client

Pobl

Drawing Title

Existing Roof Plan

Job no.	Org.	Zone	Level	Type	Role	Description	Status	Rev.
3258	PEN	ZZ	ZZ	DR	A	2800	B1	C2

Scale
1 : 50 @ A1 Date
Jun 24

NOTES: Do not scale. All dimensions are in millimetres unless stated otherwise