




1 NORTH ELEVATION (Hill Street)
Scale 1:100

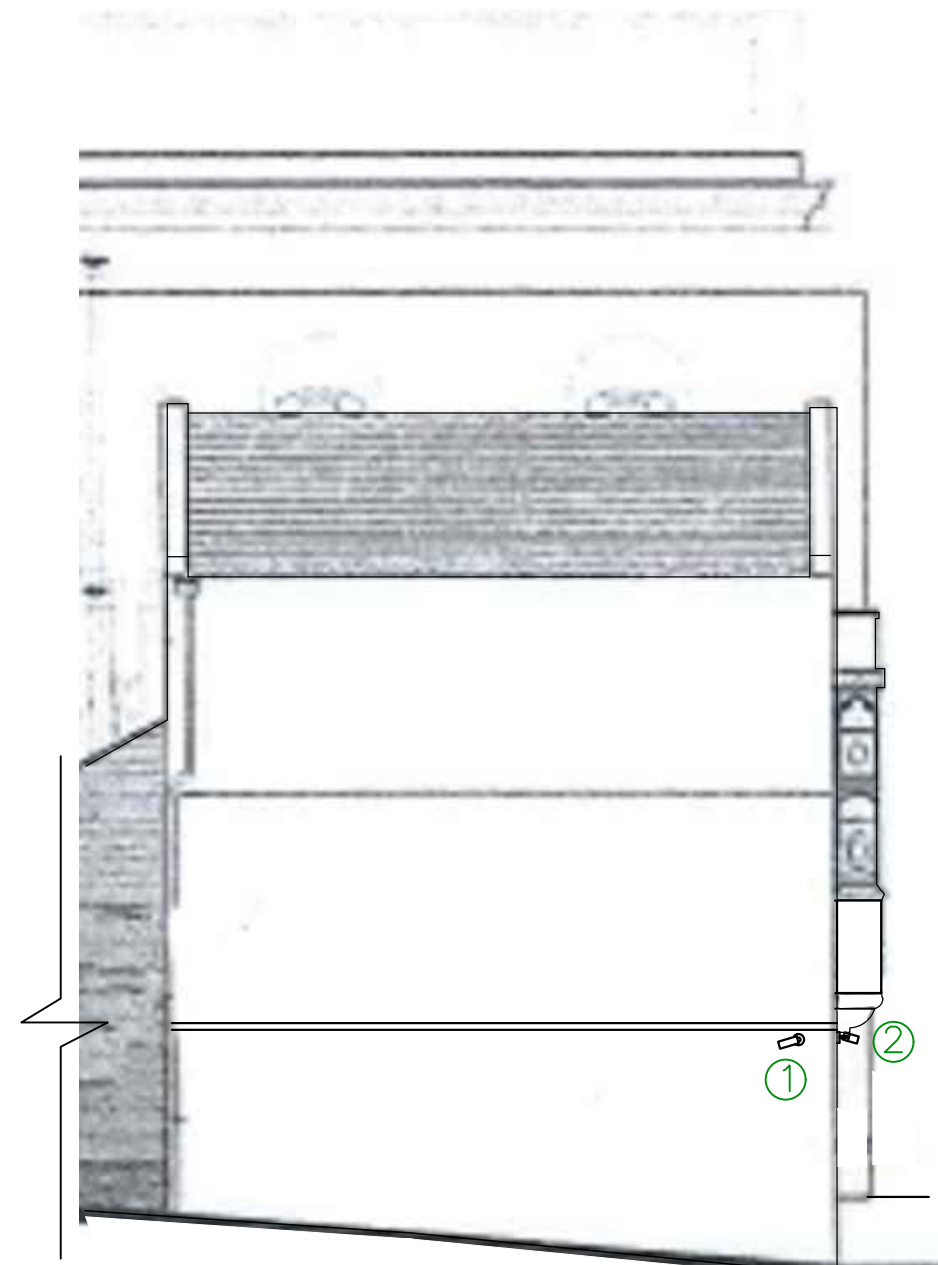


2 EAST ELEVATION (Partial)
Scale 1:100

SCALED DIMENSIONS SHOULD NOT BE TAKEN FROM THIS DRAWING.

All dimensions must be checked on site before detailed design, construction or fabrication.

This drawing and these designs are the copyright both real and intellectual of Caroe and Partners Architects.

Base drawing from Davies Sutton Architects

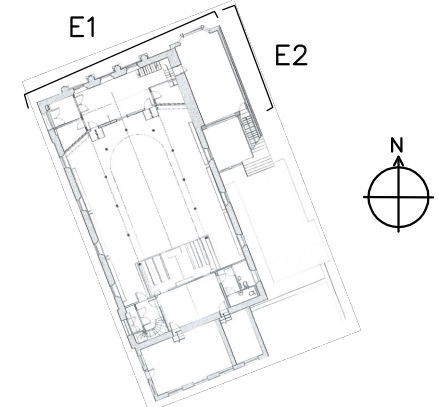

KEY

1 External camera

Caroe & Partners Architects

34 - 36 Church Street
Tewkesbury Gloucestershire GL20 5SN
Tel: 01531 634848
www.caroe.co.uk
Tewkesbury@caroe.co.uk

Project
ISLAMIC SOCIETY FOR WALES
CCTV AND SIGNAGE

Drawing
North and East Elevations

Drawing No. Scale
L1593/003B 1:100 @ A3

Date Drawn By Purpose
Jan 2024 HG Planning

Revisions			
Rev	Date	Description	By
A	29/01/25	Proposal notes added	MR
B	24/07/26	Proposed cctv cameras amended	RC

0 5m