




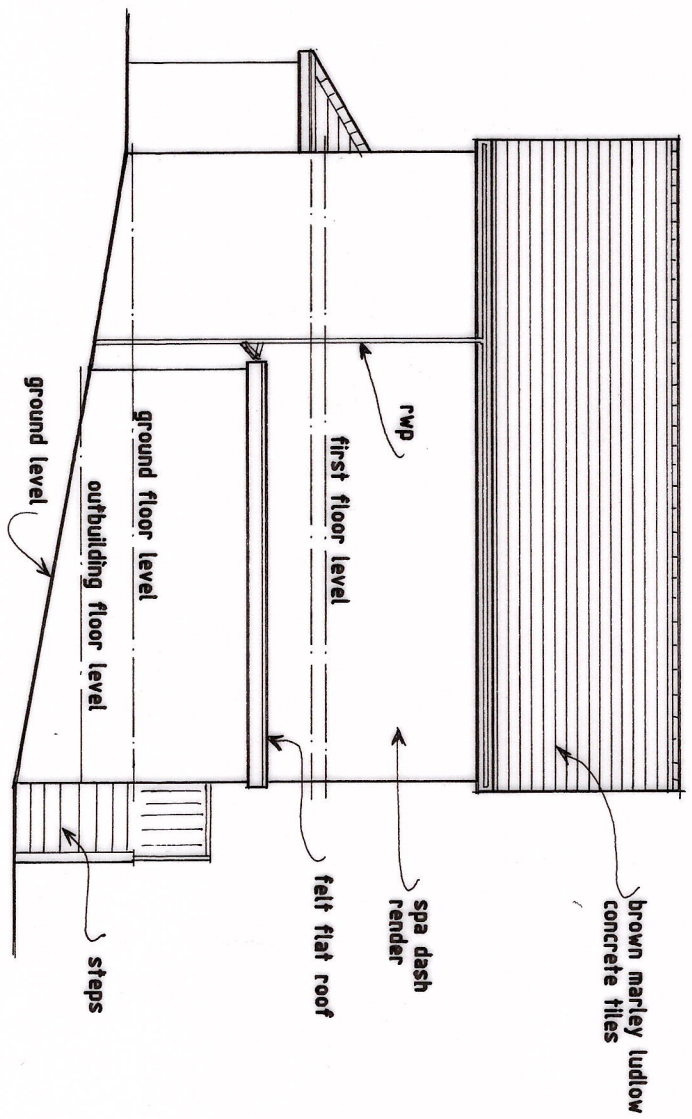


EXISTING SIDE ELEVATION

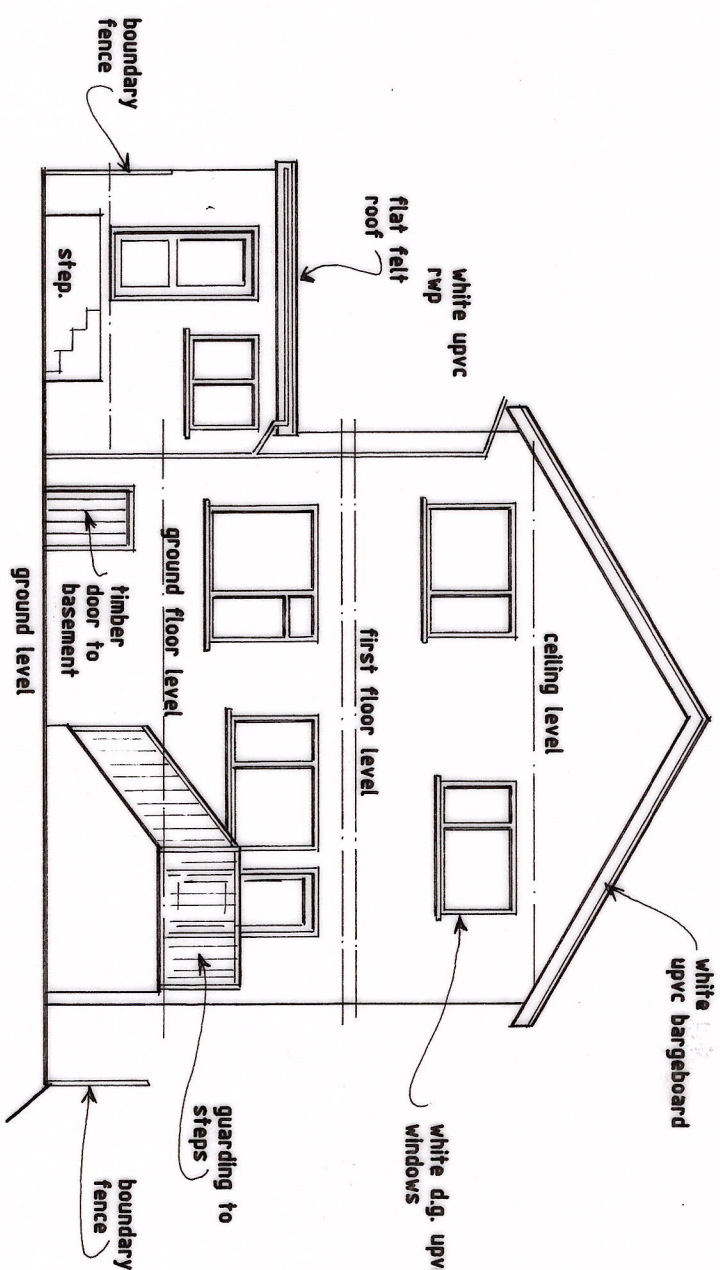

EXISTING REAR ELEVATION

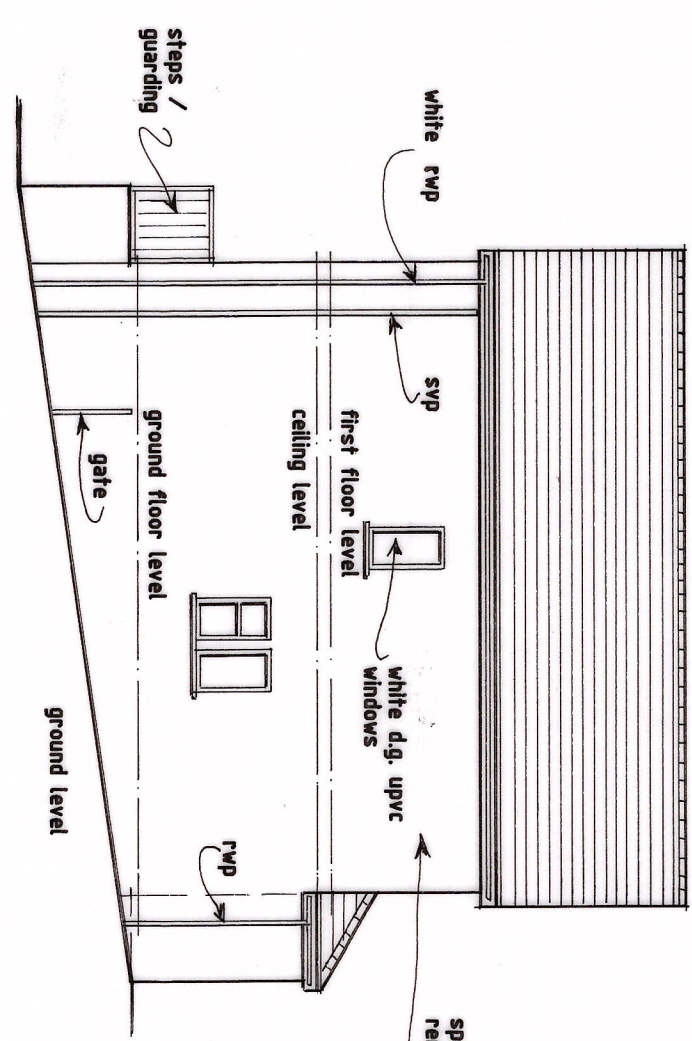


EXISTING PATH SIDE ELEVATION
SCALE - 1:100

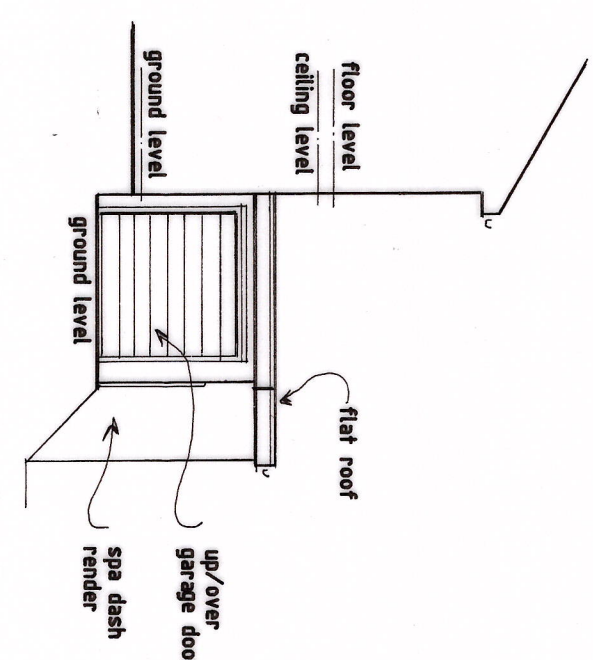


PART FRONT ELEVATION


P A R K I N G

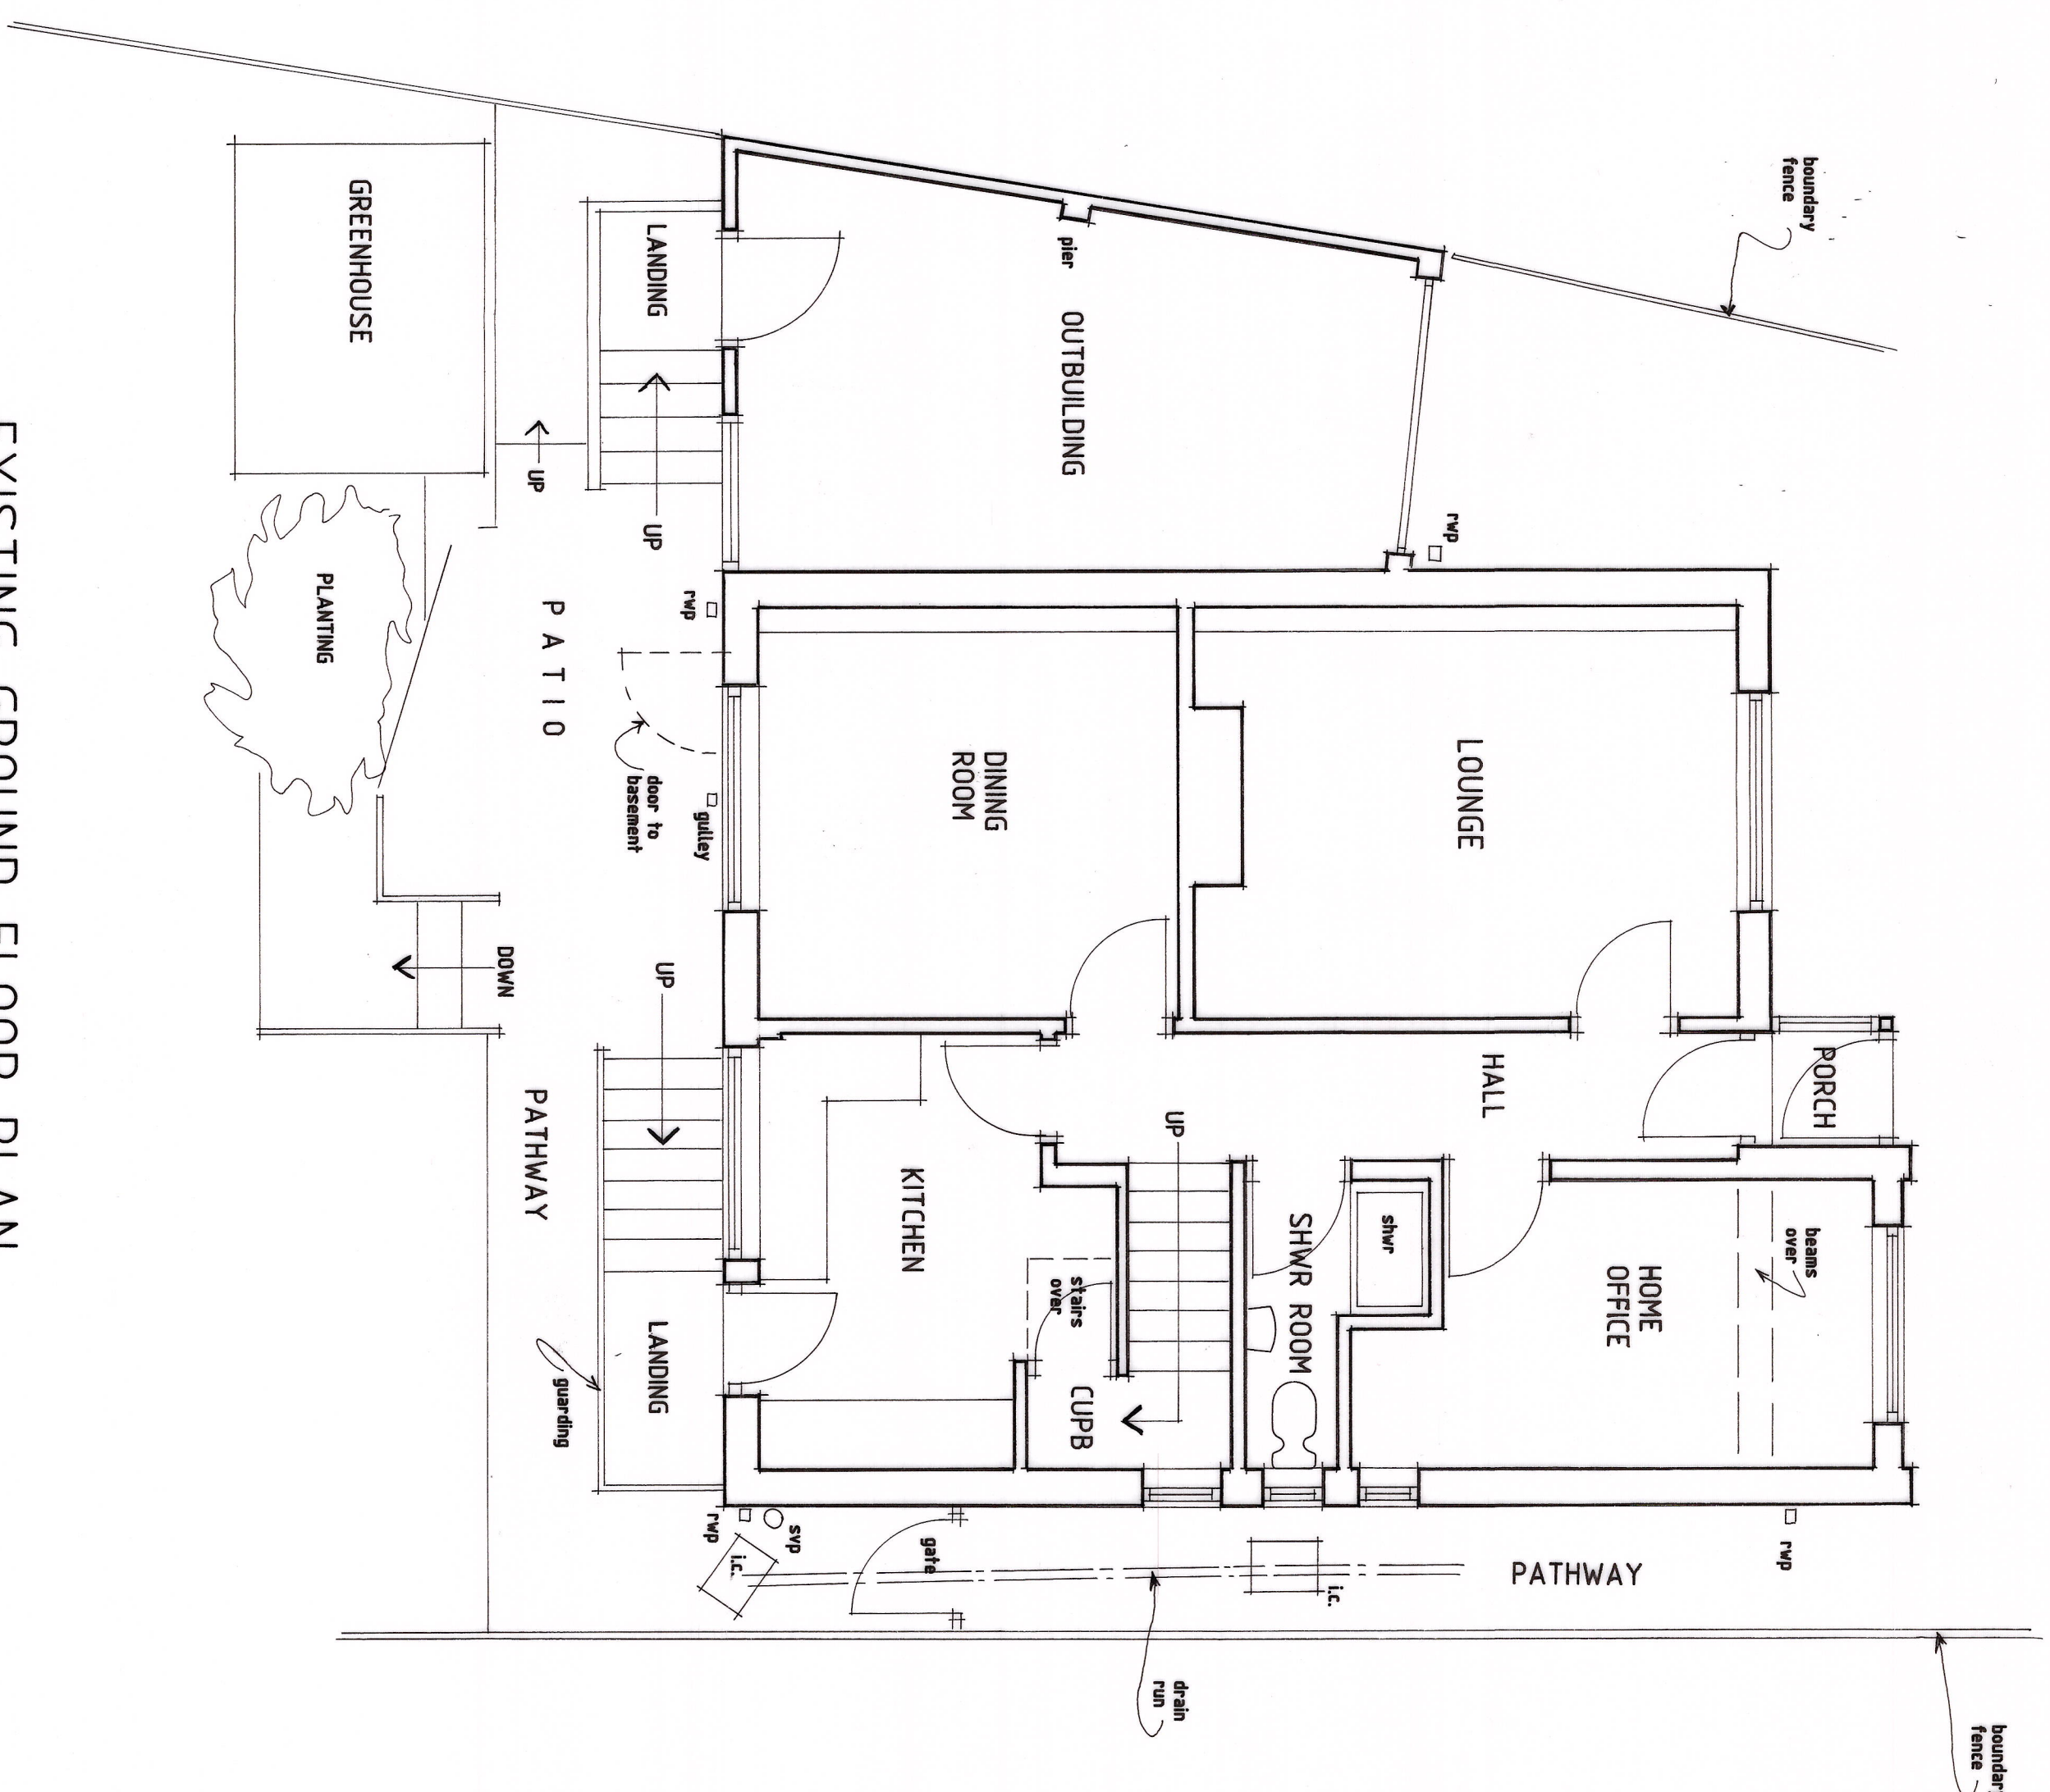


EXISTING GROUND FLOOR PLAN

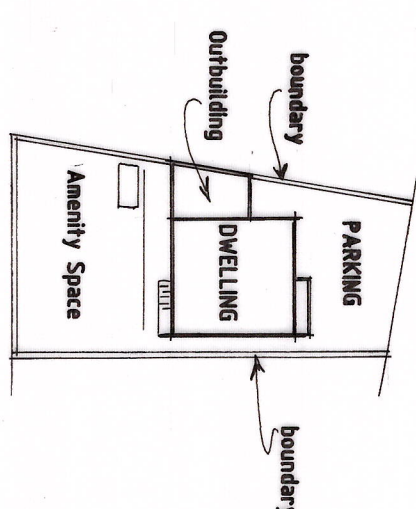

EXTG SITE PLAN

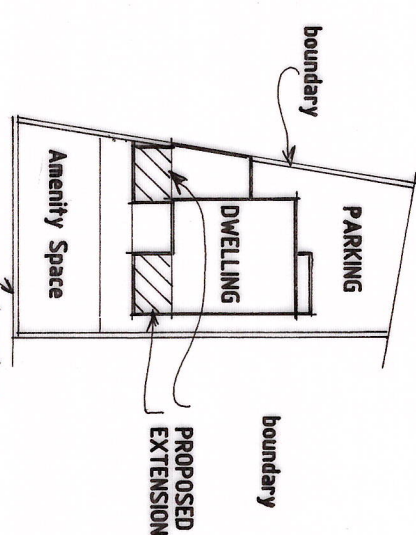

PROPOSED SITE PLAN
SCALE - 1:500

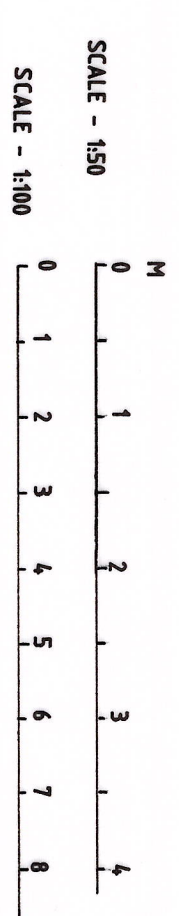

Revisions	
Ref	Description

K.W. DORRINGTON MCAT MCABE ARCHITECTURAL ASSOCIATES Tel:(01633) 857566	
PROPOSED REAR EXTENSIONS & ALTERATIONS / OUTBUILDING CONVERSION 2, GLANMOR CRESCENT, NEWPORT, NP19 8AX.	

EXISTING AND SITE PLANS	
date: AUGUST 2025	A1
scale: PLANS - 1:50 & ELEVATIONS - 1:100 AT	
drawing number: KD2024/1	