


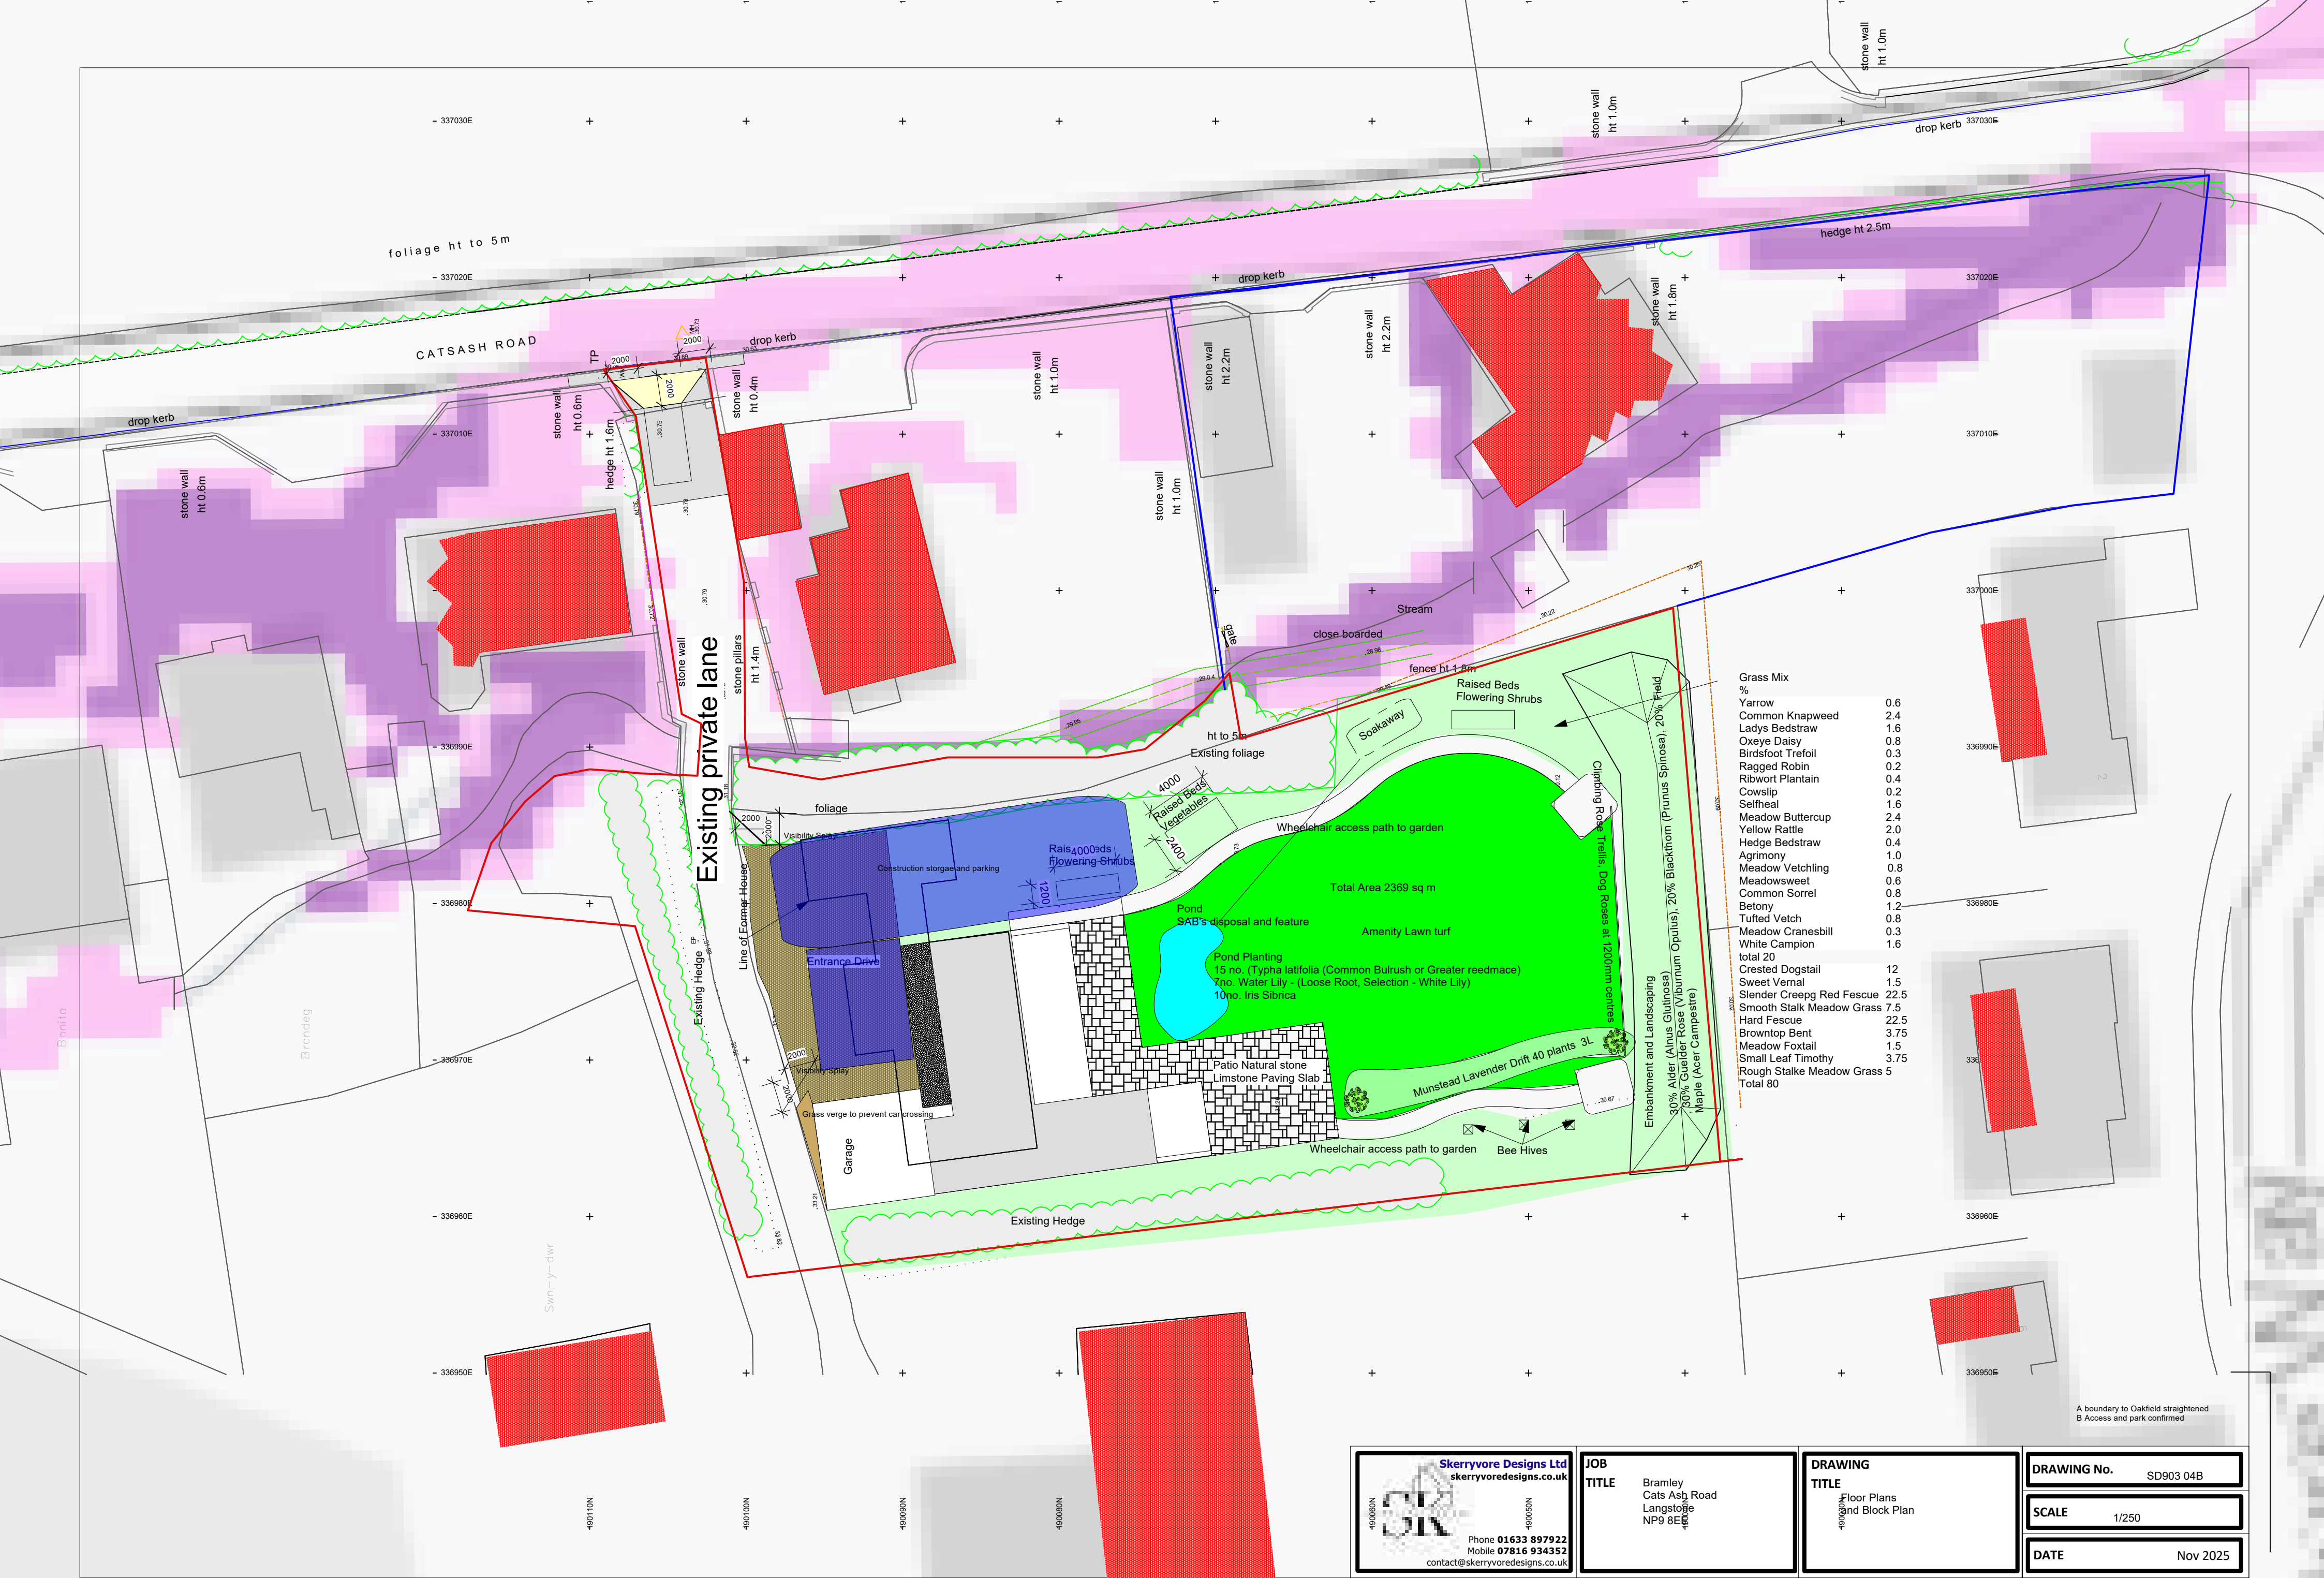

Grass Mix	
%	
Yarrow	0.6
Common Knapweed	2.4
Ladys Bedstraw	1.6
Oxeye Daisy	0.8
Birdsfoot Trefoil	0.3
Ragged Robin	0.2
Ribwort Plantain	0.4
Cowslip	0.2
Selfheal	1.6
Meadow Buttercup	2.4
Yellow Rattle	2.0
Hedge Bedstraw	0.4
Agrimony	1.0
Meadow Vetchling	0.8
Meadowsweet	0.6
Common Sorrel	0.8
Betony	1.2
Tufted Vetch	0.8
Meadow Cranesbill	0.3
White Campion	1.6
total 20	
Crested Dogtail	12
Sweet Vernal	1.5
Slender Creepg Red Fescue	22.5
Smooth Stalk Meadow Grass	7.5
Hard Fescue	22.5
Browntop Bent	3.75
Meadow Foxtail	1.5
Small Leaf Timothy	3.75
Rough Stalk Meadow Grass	5
Total 80	

490060N

490060N

SKERRYVORE

DESIGNS

Skerryvore Designs Ltd

skerryvoredesigns.co.uk

Phone 01633 897922

Mobile 07816 934352

contact@skerryvoredesigns.co.uk

JOB

TITLE

Bramley

Cats Ash Road

Langstone

NP9 8EE

DRAWING

TITLE

Floor Plans

Ground Block Plan

DRAWING No.

SD903 04B

SCALE

1/250

DATE

Nov 2025

A boundary to Oakfield straightened
B Access and park confirmed