


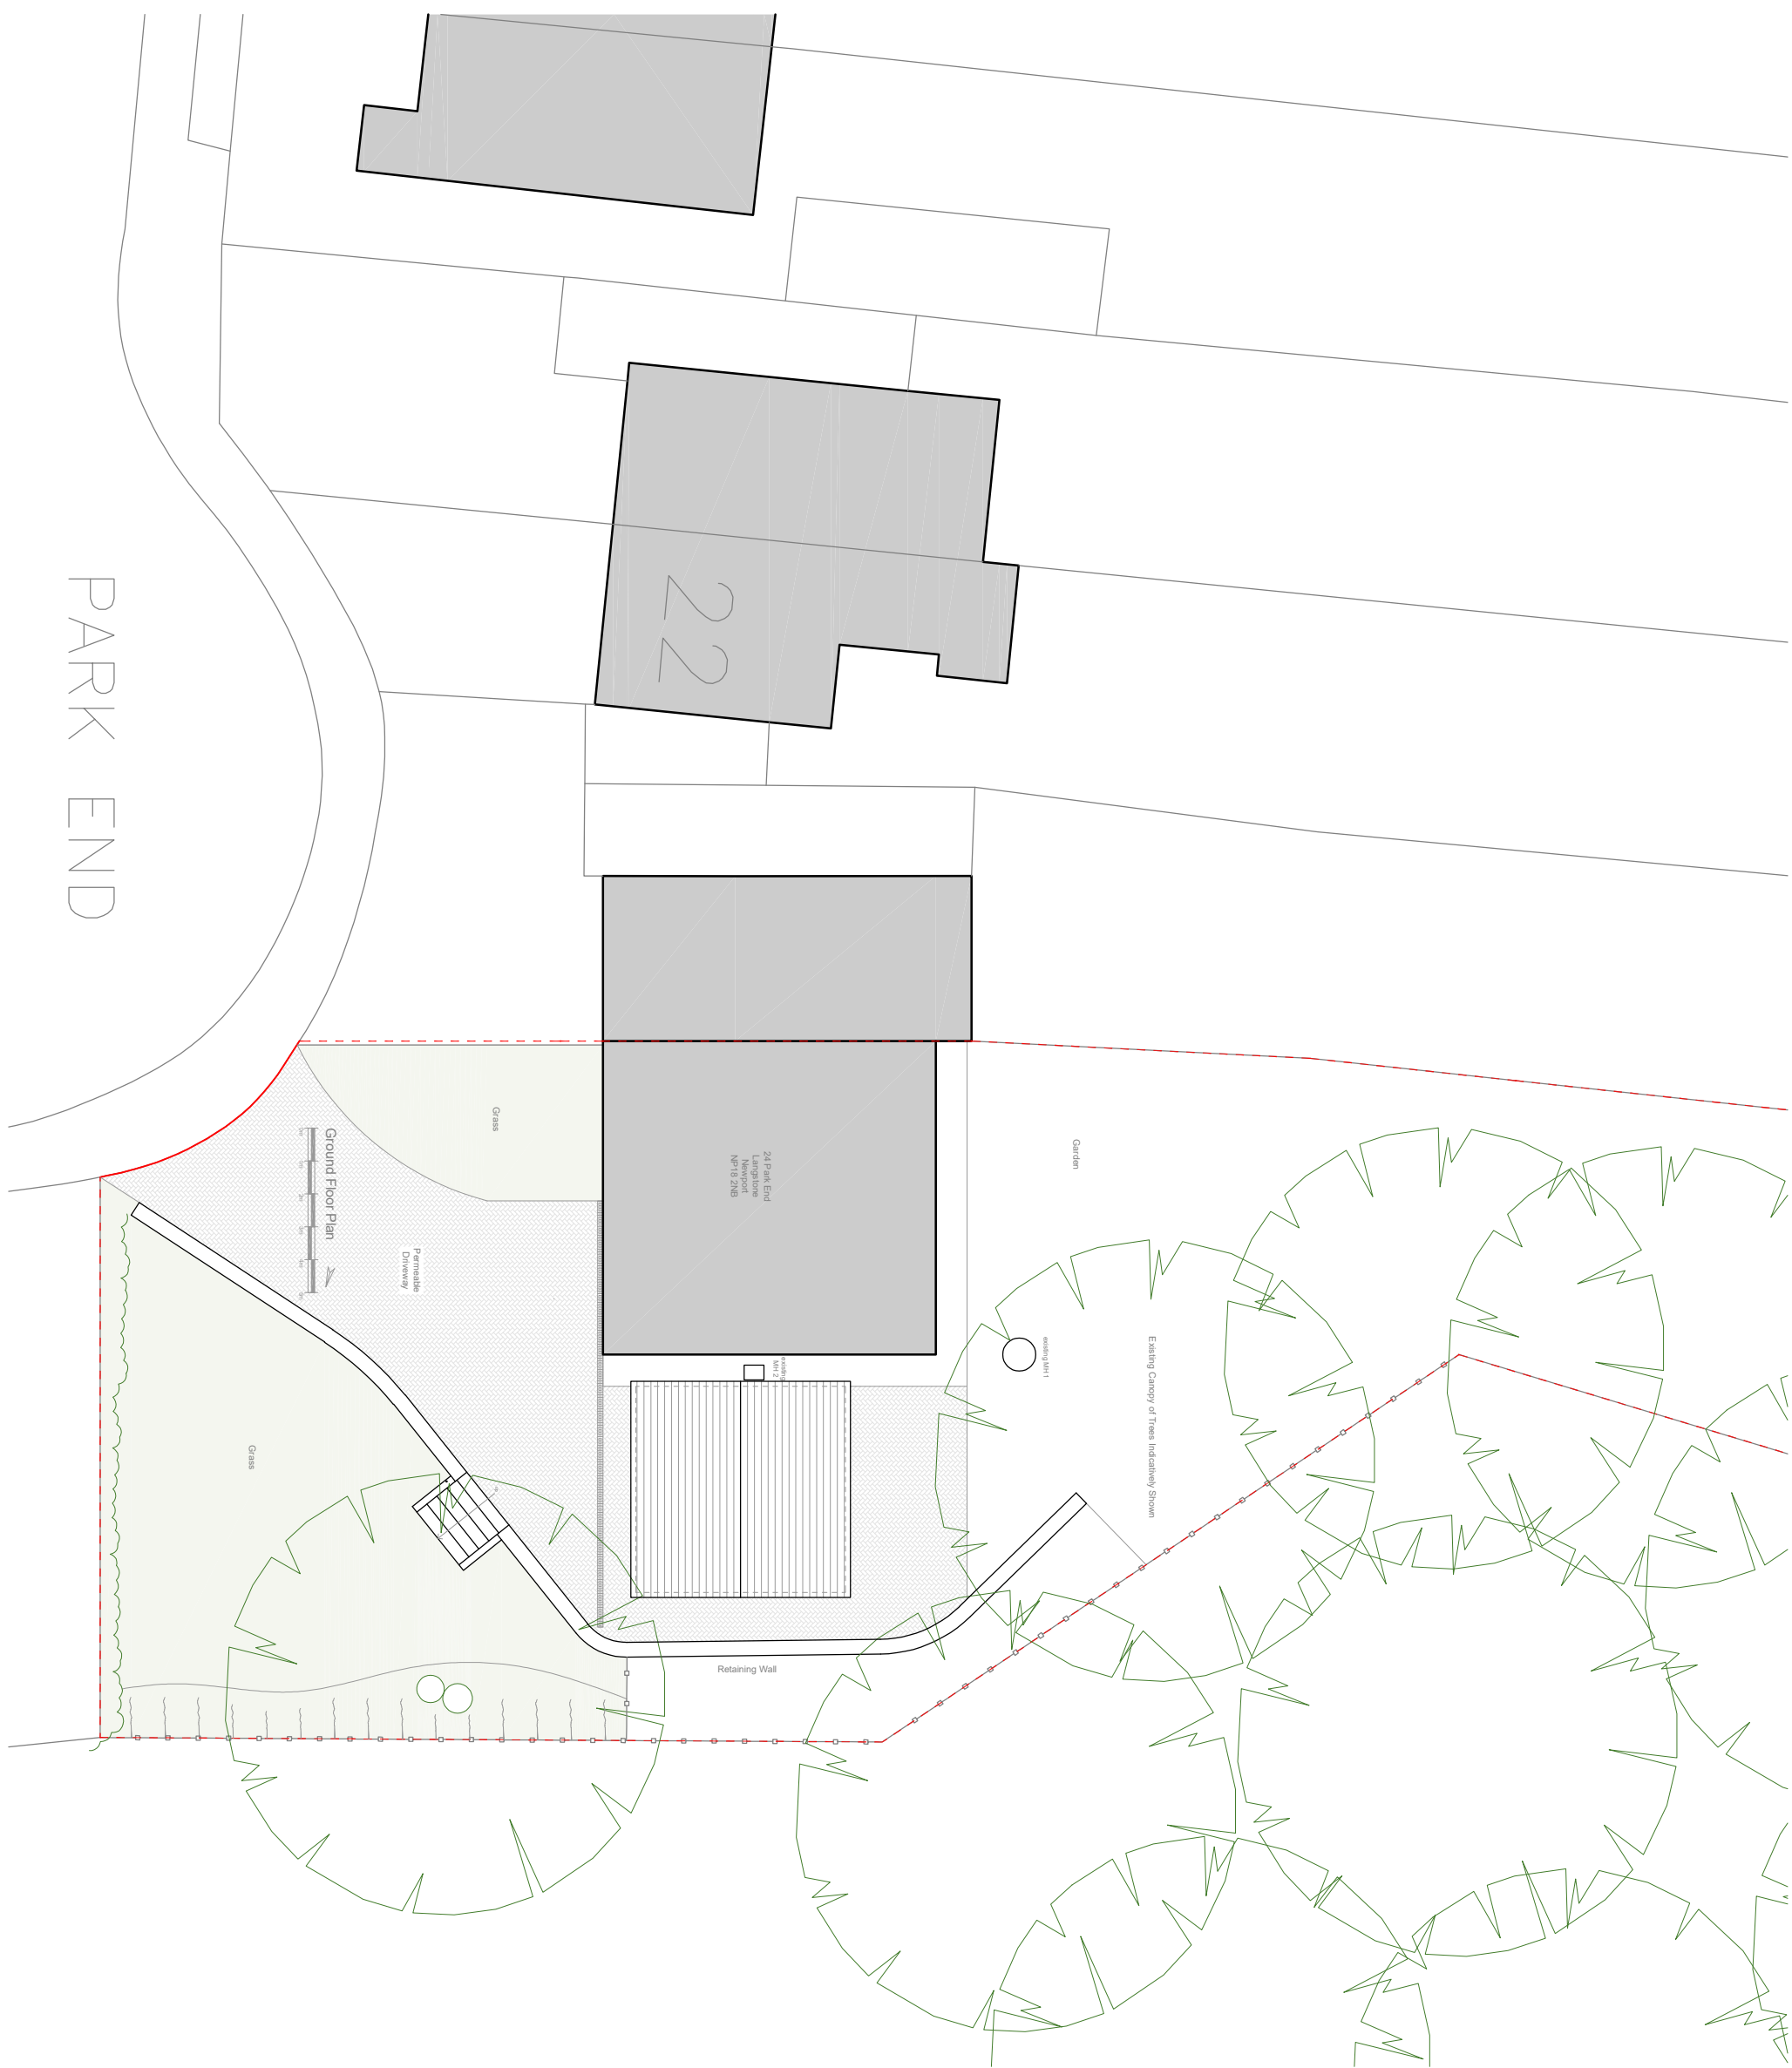

REVISIONS	A	Changes following reviewer's feedback	01/2016

Number
R961-03 A3

NOTES:
THE DRAWING IS COPYRIGHT
DRAWN TO SCALE FROM THE DRAWING. WORK TO FIGURED
DIMENSIONS ONLY. CHECK ALL DIMENSIONS ON SITE. ANY
DISCREPANCIES TO BE NOTIFIED TO THE ARCHITECT.

NOTES:
DRAWINGS HAVE BEEN PRODUCED FOR PLANNING AND
BUILDING REGULATIONS PURPOSES ONLY. THE
CONSULTANTS (DESIGN AND MANAGEMENT)
REGULATIONS 2015 (CDM) IS THE RESPONSIBILITY OF THE
CLIENT/CONTRACTOR UNLESS OTHERWISE AGREED IN
WRITING.

 RICHARD ANDREWS ARCHITECTS SUSTAINABLE MODERN CREATIVITY			
SUITE 2.3, THE ESTATES OFFICE, 25-26 GOLD TOPS, NEWPORT, NP20 4PG			
PHONE: 01633 74144 EMAIL: admin@ra-architects.co.uk			
Richard Andrews Architects Ltd Registered Office: Companies House, Crown Way, Cardiff, CF14 3UZ www.ra-architects.co.uk			
Job	24 Park End		
	Langstone		
	Newport		
	NP18 2NB		
Drawing	Proposed Site Plan		
Number	R 9611 - 03	A 3	
Scale	Date	Drawn	Checked
1:200	08/05/25	AM	LS