



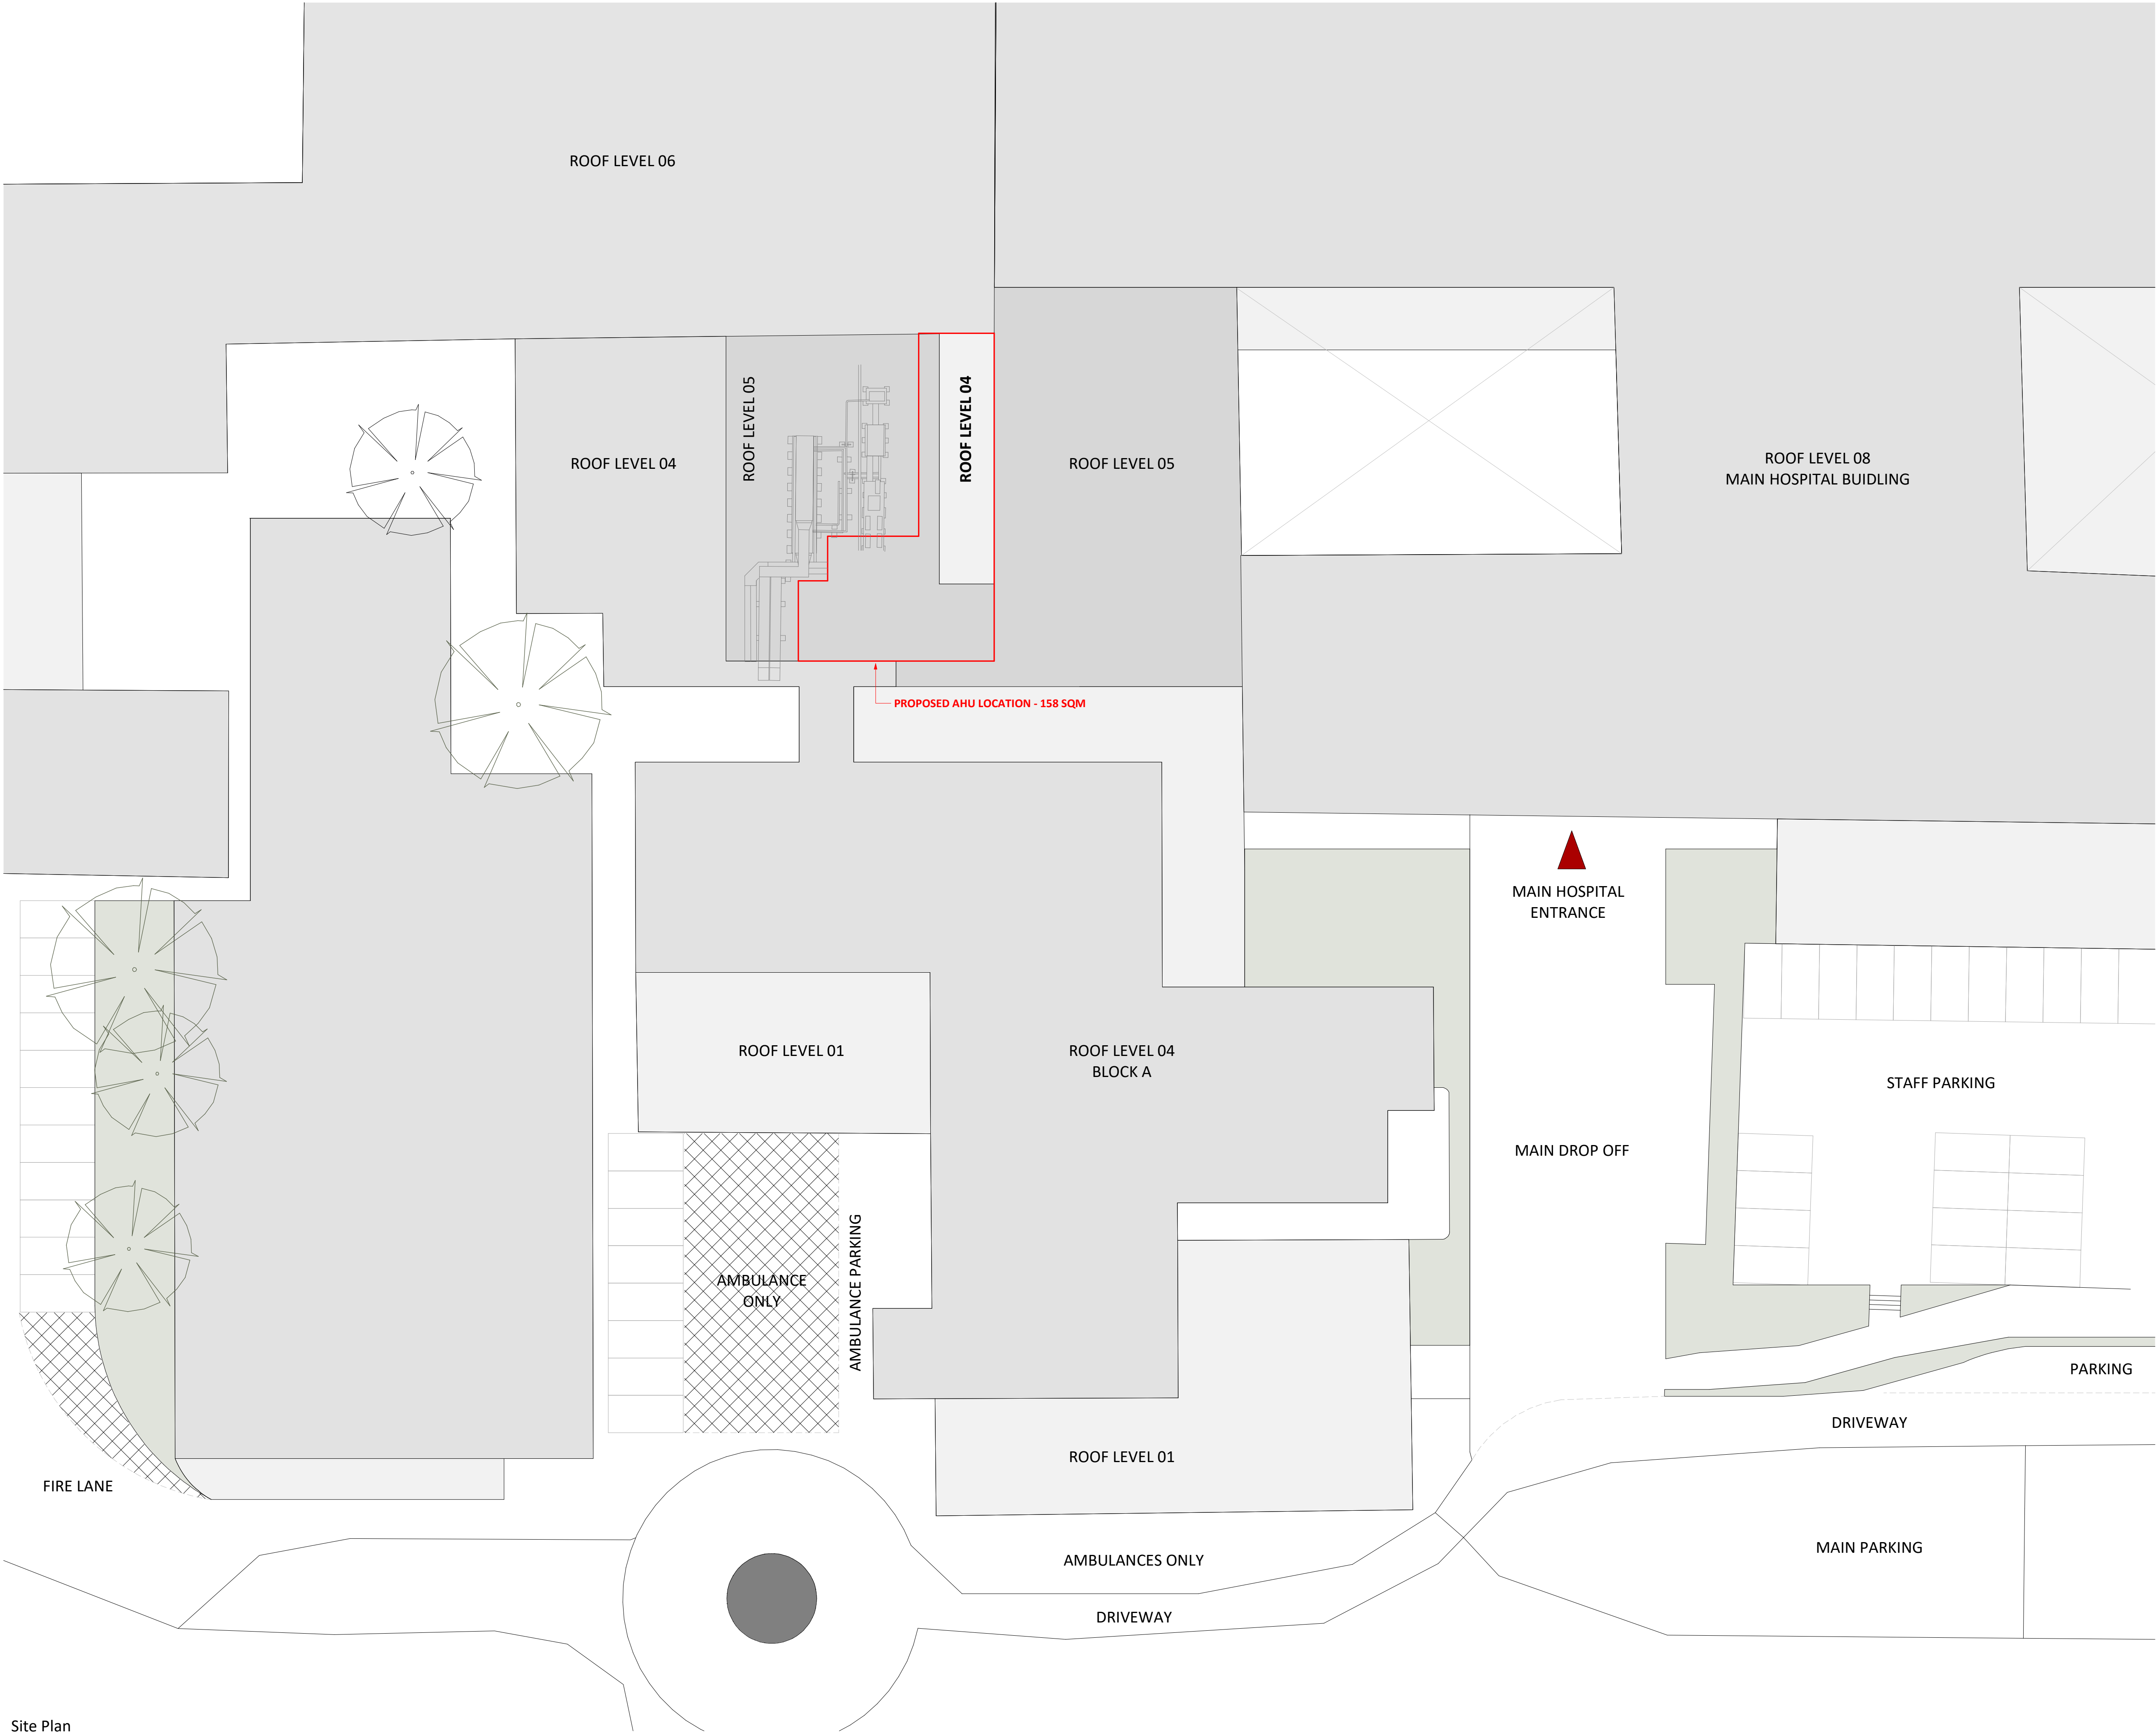


Responsibility is not accepted for errors made by others in scaling from this drawing.
All construction information should be taken from figured dimensions only.

 

SITE OWNERSHIP BOUNDARY

APPLICATION SITE

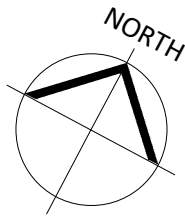

PL	PL01	04/08/2026	Drawings for Planning Application	
STATUS	REV	DATE	DESCRIPTION	
CLIENT			REVISED BY	
ABUHB			DS	
			CHECKED BY	
			JE	
			ORIGINATOR NO	
			157195	

CONSULTANT
STRIDE TREGLOWN
www.stridetreglown.com © Stride Treglown Limited 2020_
PROJECT
Gamma Camera and Fluroscopy
Royal Gwent Hospital, Cardiff Rd, Newport
NP20 2UB

DRAWING TITLE
Existing Site Plan

STATUS CODE
PLANNING

SCALE
As indicated
@A1

PROJECT - ORIGINATOR - FUNCTION - SPATIAL - FORM - DISCIPLINE - NUMBER
157195-STL-GA-XX-DR-A-00002

STATUS_REVISION
PL_PL01