




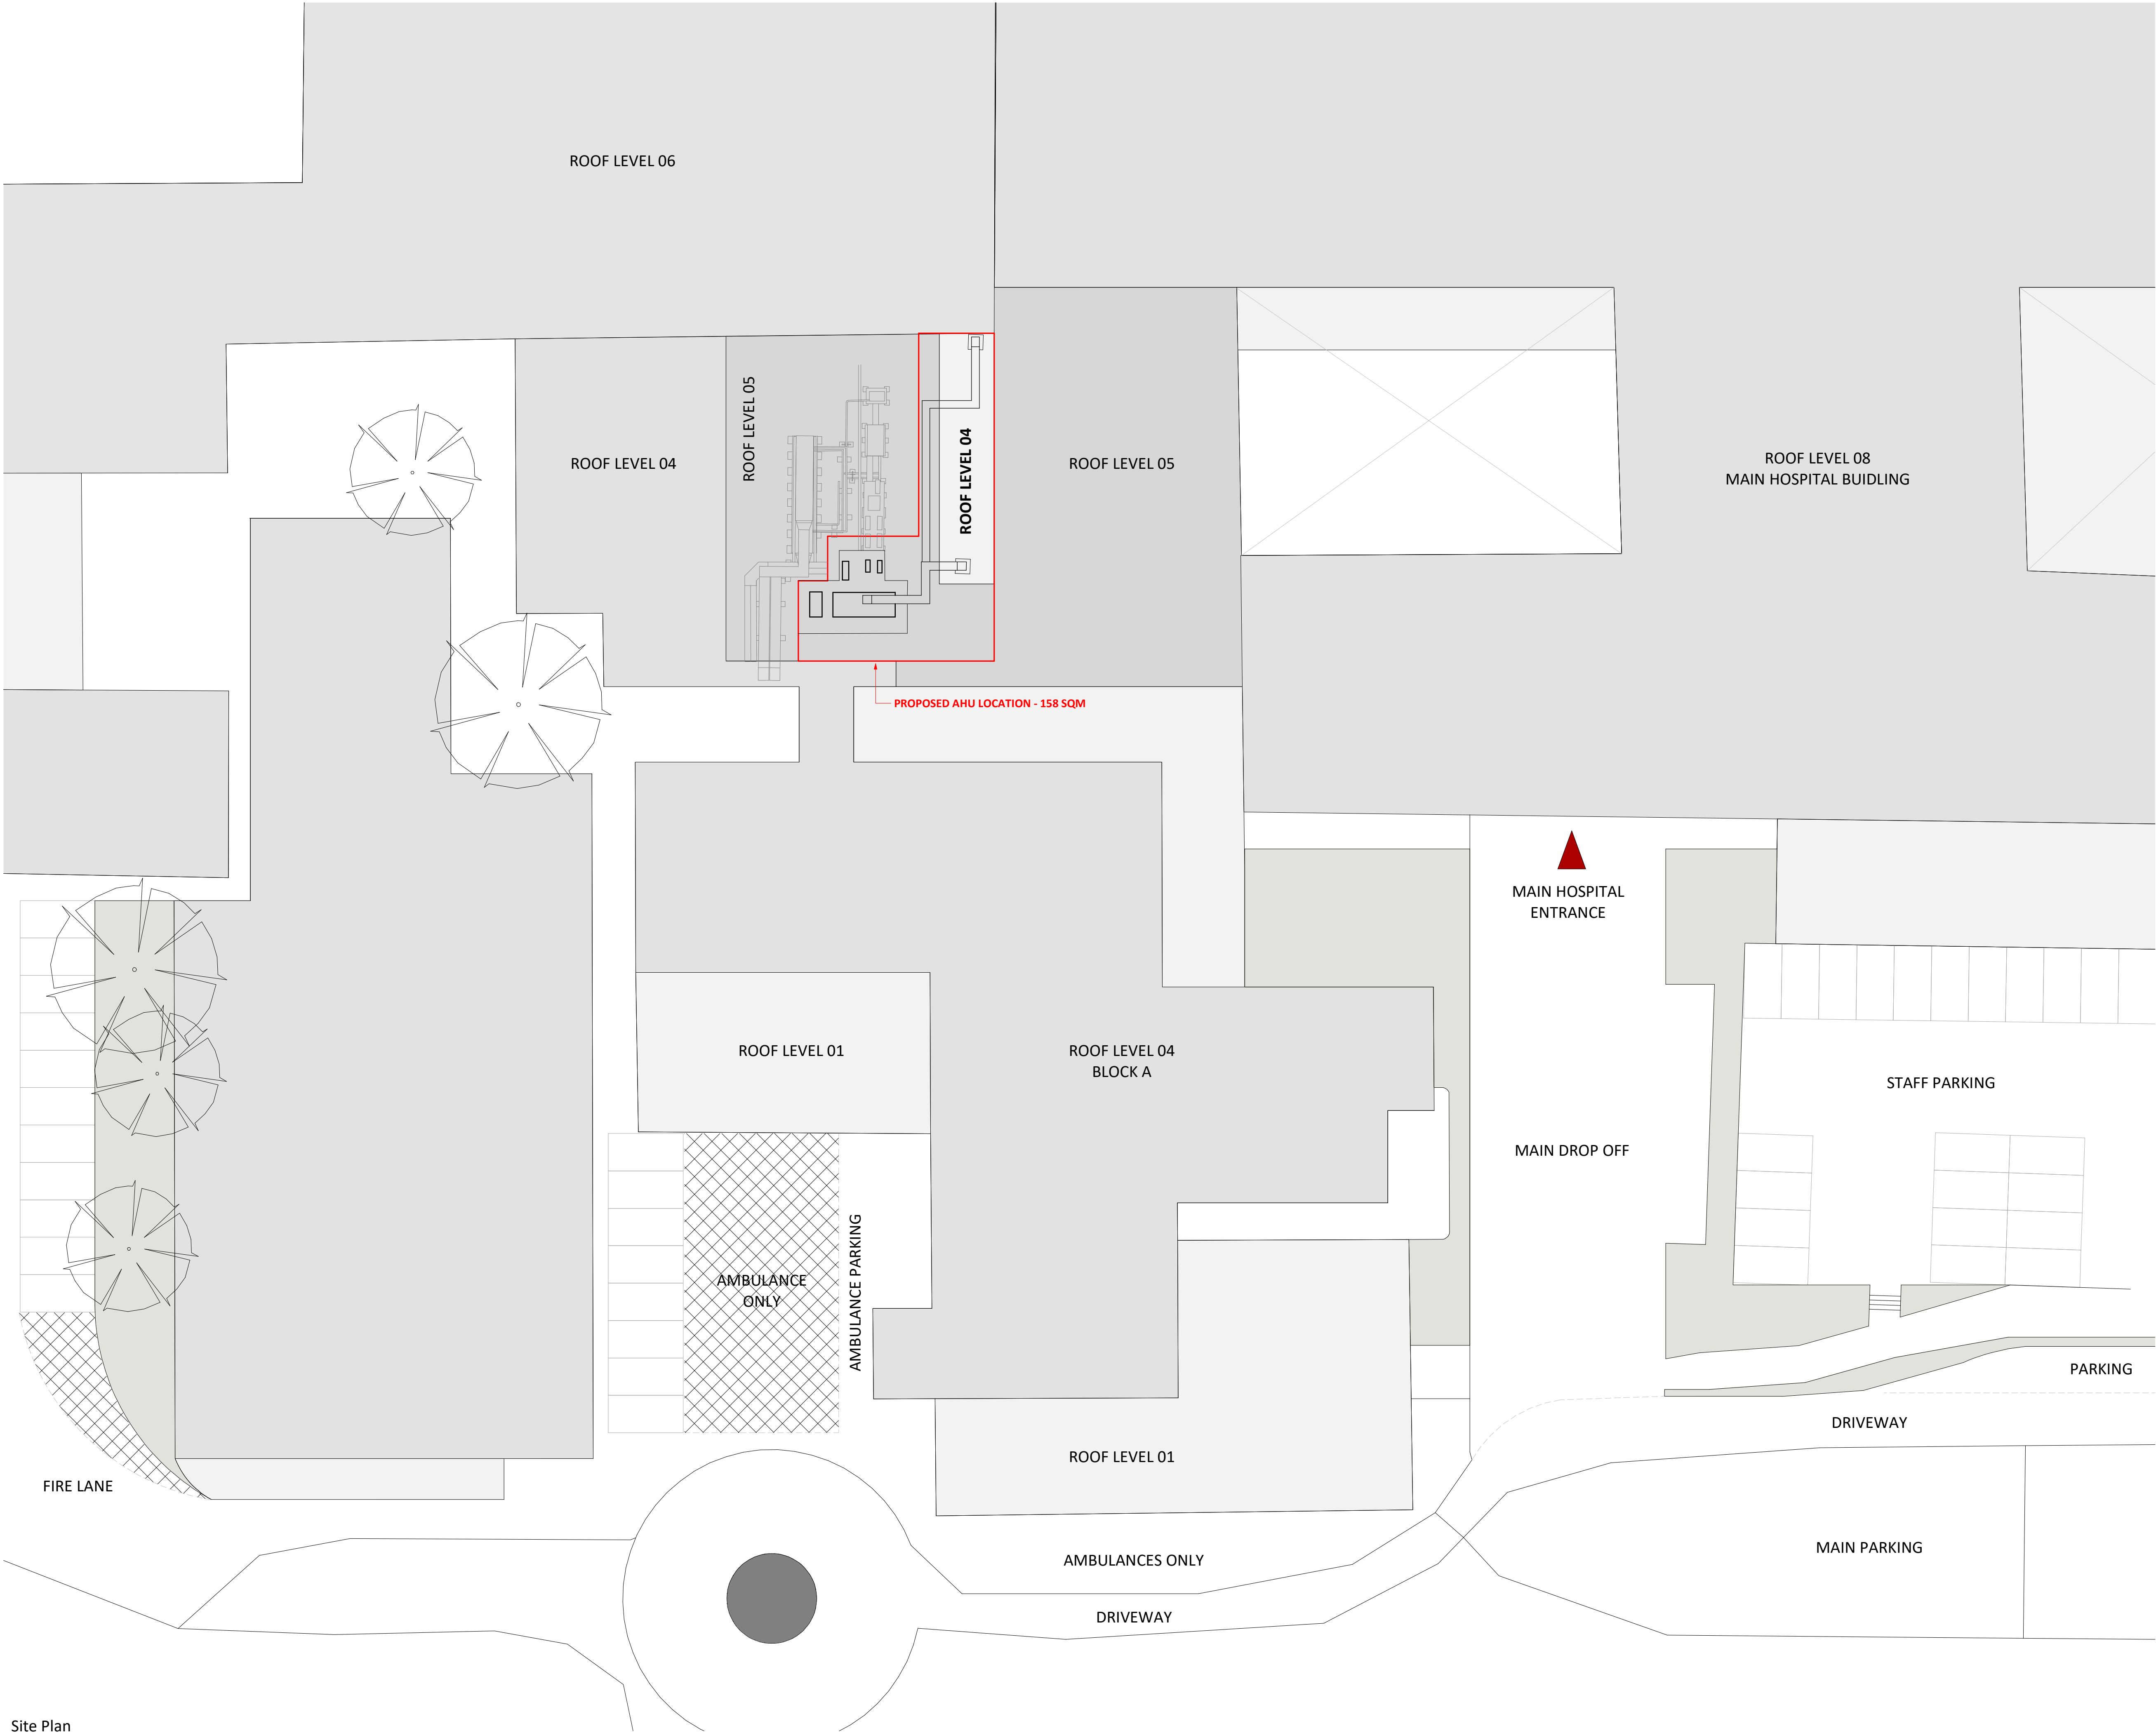

Responsibility is not accepted for errors made by others in scaling from this drawing.
All construction information should be taken from figured dimensions only.

 

— SITE OWNERSHIP BOUNDARY
— APPLICATION SITE

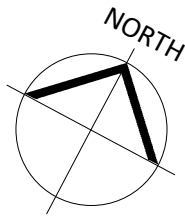

PL	PL01	04/08/2026	Drawings for Planning Application	
STATUS	REV	DATE	DESCRIPTION	
CLIENT			REVISED BY	
ABUHB			DS	
			CHECKED BY	
			JE	
			ORIGINATOR NO	
			157195	

CONSULTANT
STRIDE TREGLOWN
www.stridetreglown.com © Stride Treglown Limited 2020_
PROJECT
Gamma Camera and Fluroscopy
Royal Gwent Hospital, Cardiff Rd, Newport
NP20 2UB

DRAWING TITLE
Proposed Site Plan

STATUS CODE
PLANNING

SCALE
As indicated
@A1

PROJECT - ORIGINATOR - FUNCTION - SPATIAL - FORM - DISCIPLINE - NUMBER
157195-STL-GA-XX-DR-A-00003

STATUS_REVISION
PL_PL01