


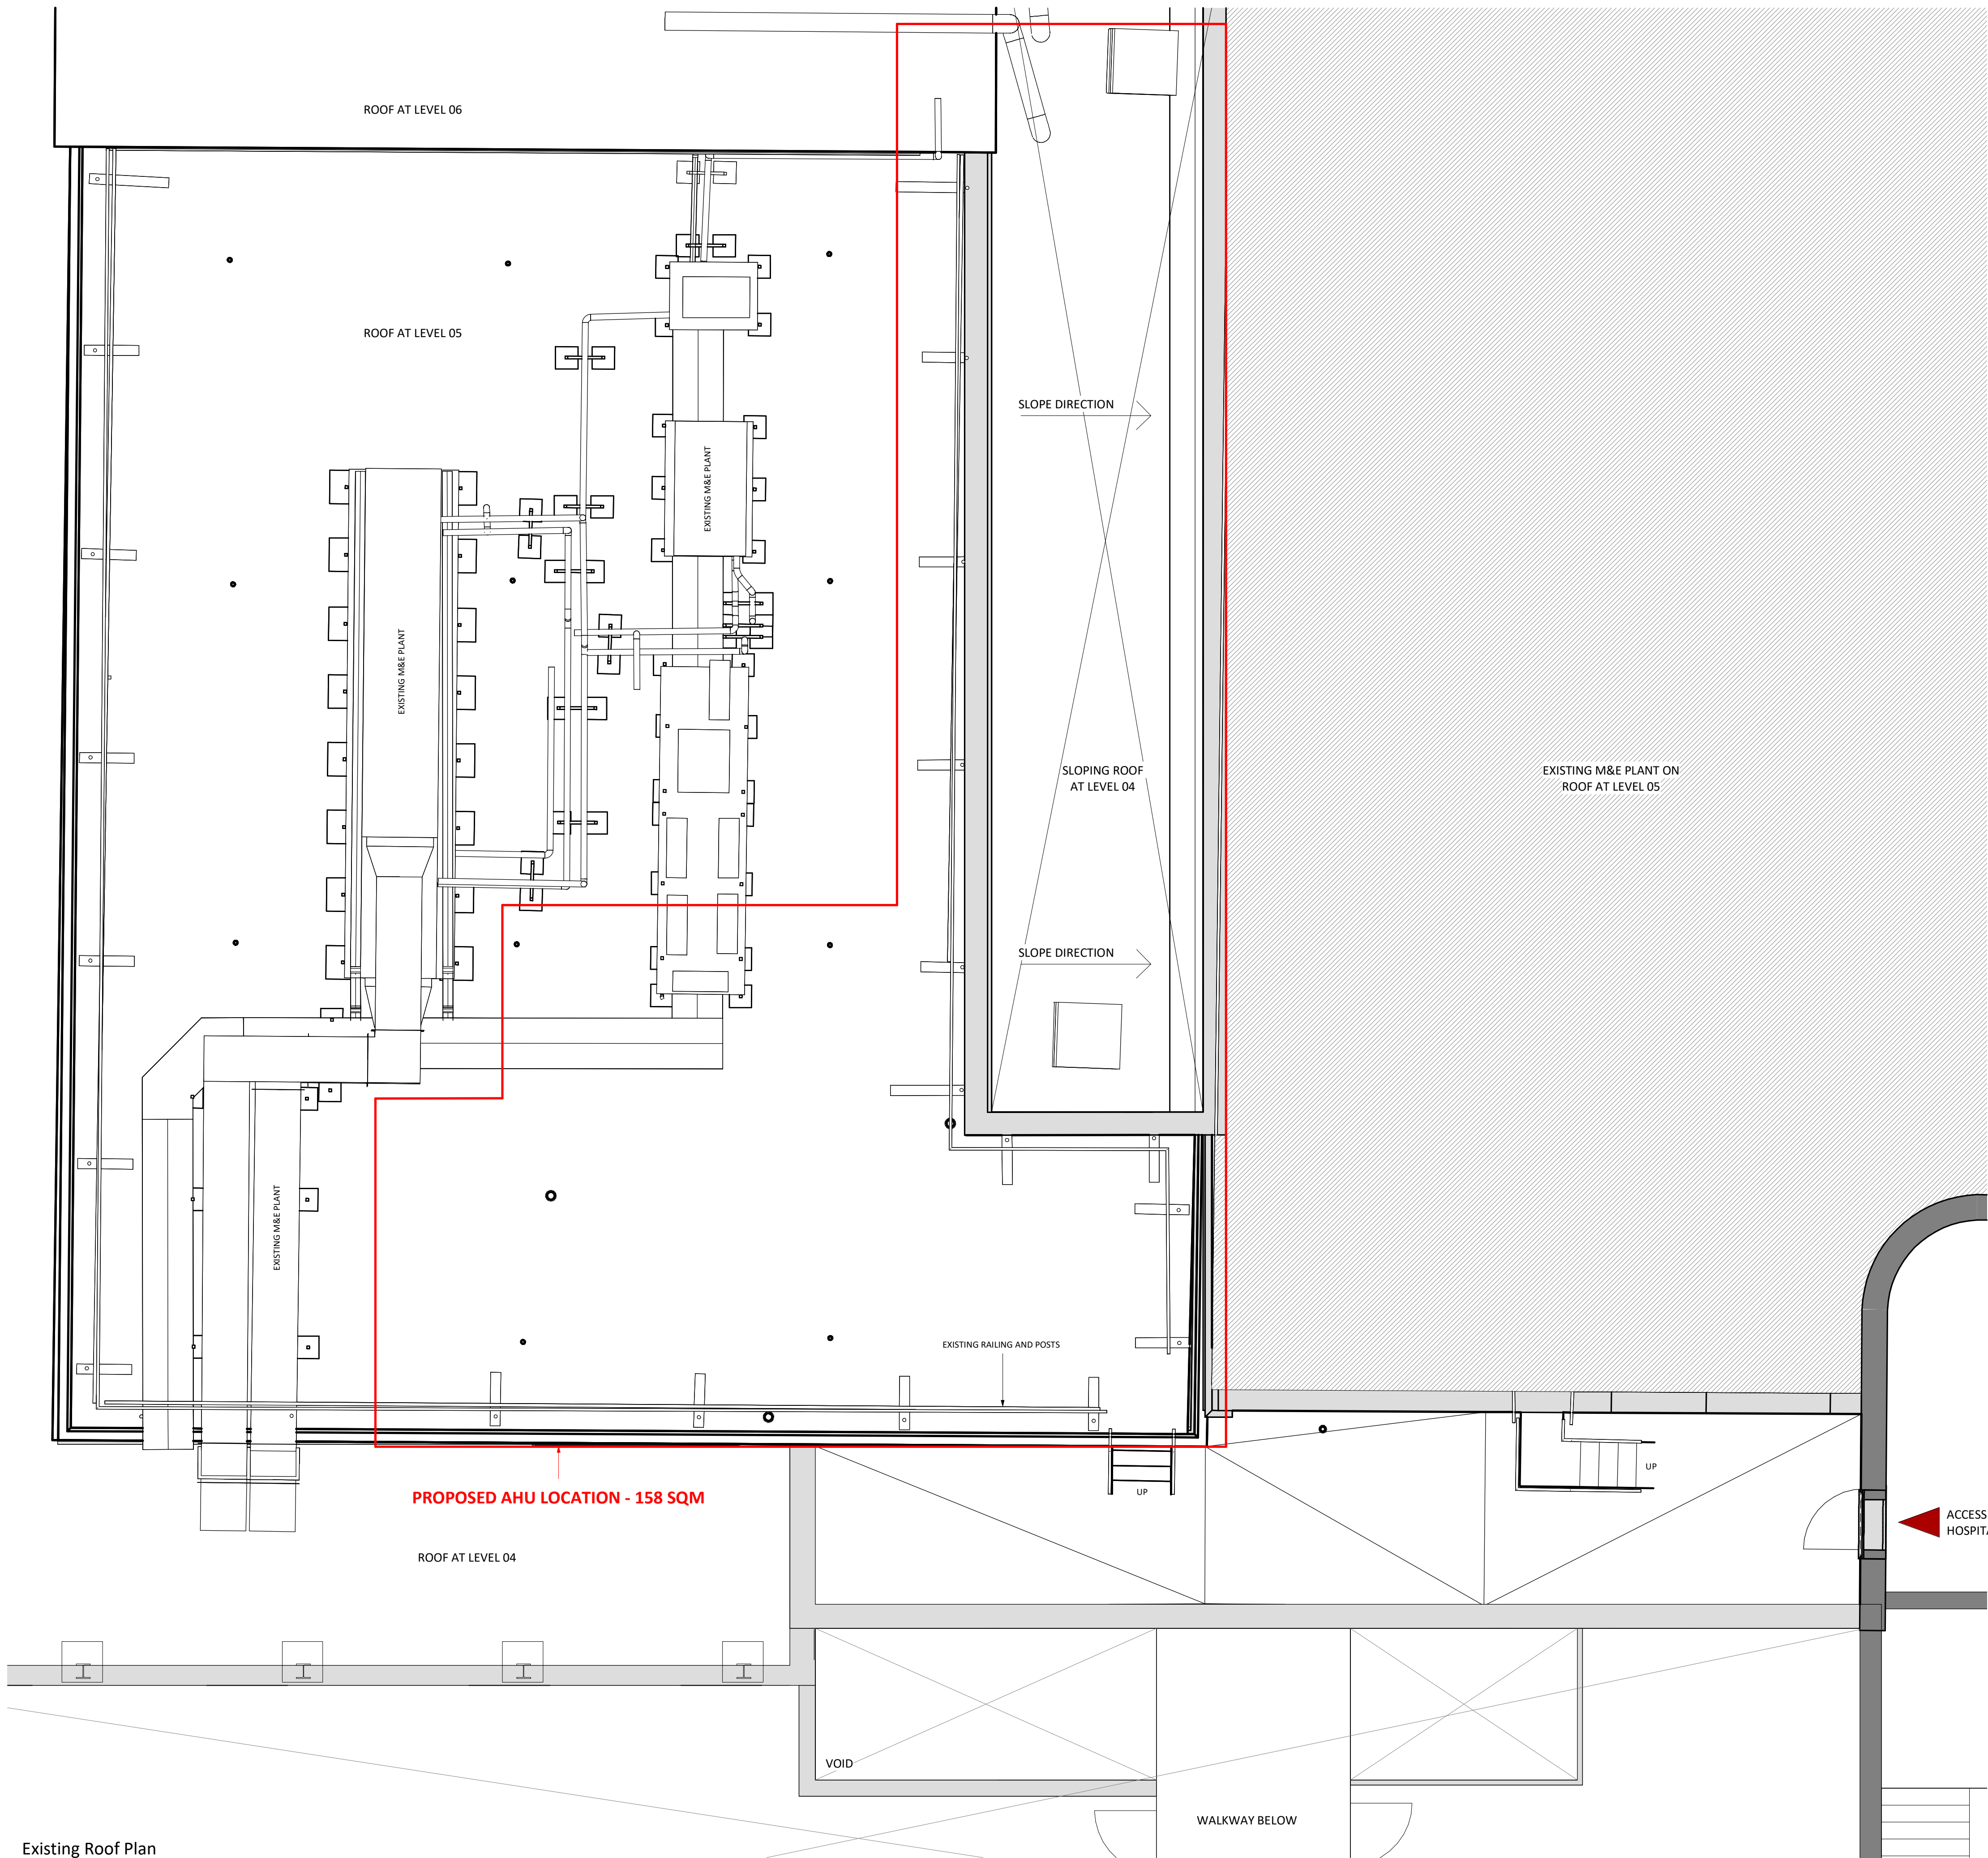


Existing Roof Plan
1:50

Responsibility is not accepted for errors made by others in scaling from this drawing.
All construction information should be taken from figured dimensions only.



— SITE OWNERSHIP BOUNDARY
— APPLICATION SITE

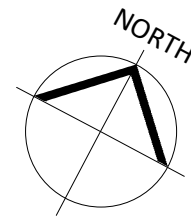

PL	PL01	04/08/2026	Drawings for Planning Application
STATUS	REV	DATE	DESCRIPTION
CLIENT	REVISOR		
ABUHB	DS		
CHECKED BY			JE
ORIGINATOR NO			157195

CONSULTANT
STRIDE TREGLOWN
www.stride-treglow.com © Stride Treglow Limited 2020
PROJECT
Gamma Camera and Fluroscopy
Royal Gwent Hospital, Cardiff Rd, Newport
NP20 2UB

DRAWING TITLE
Existing Roof Plan

STATUS CODE	SCALE
PLANNING	As indicated
@A1	
PROJECT - ORIGINATOR - FUNCTION - SPATIAL - FORM - DISCIPLINE - NUMBER	STATUS_REVISION
157195-STL-GA-XX-DR-A-00010	PL_PL01