



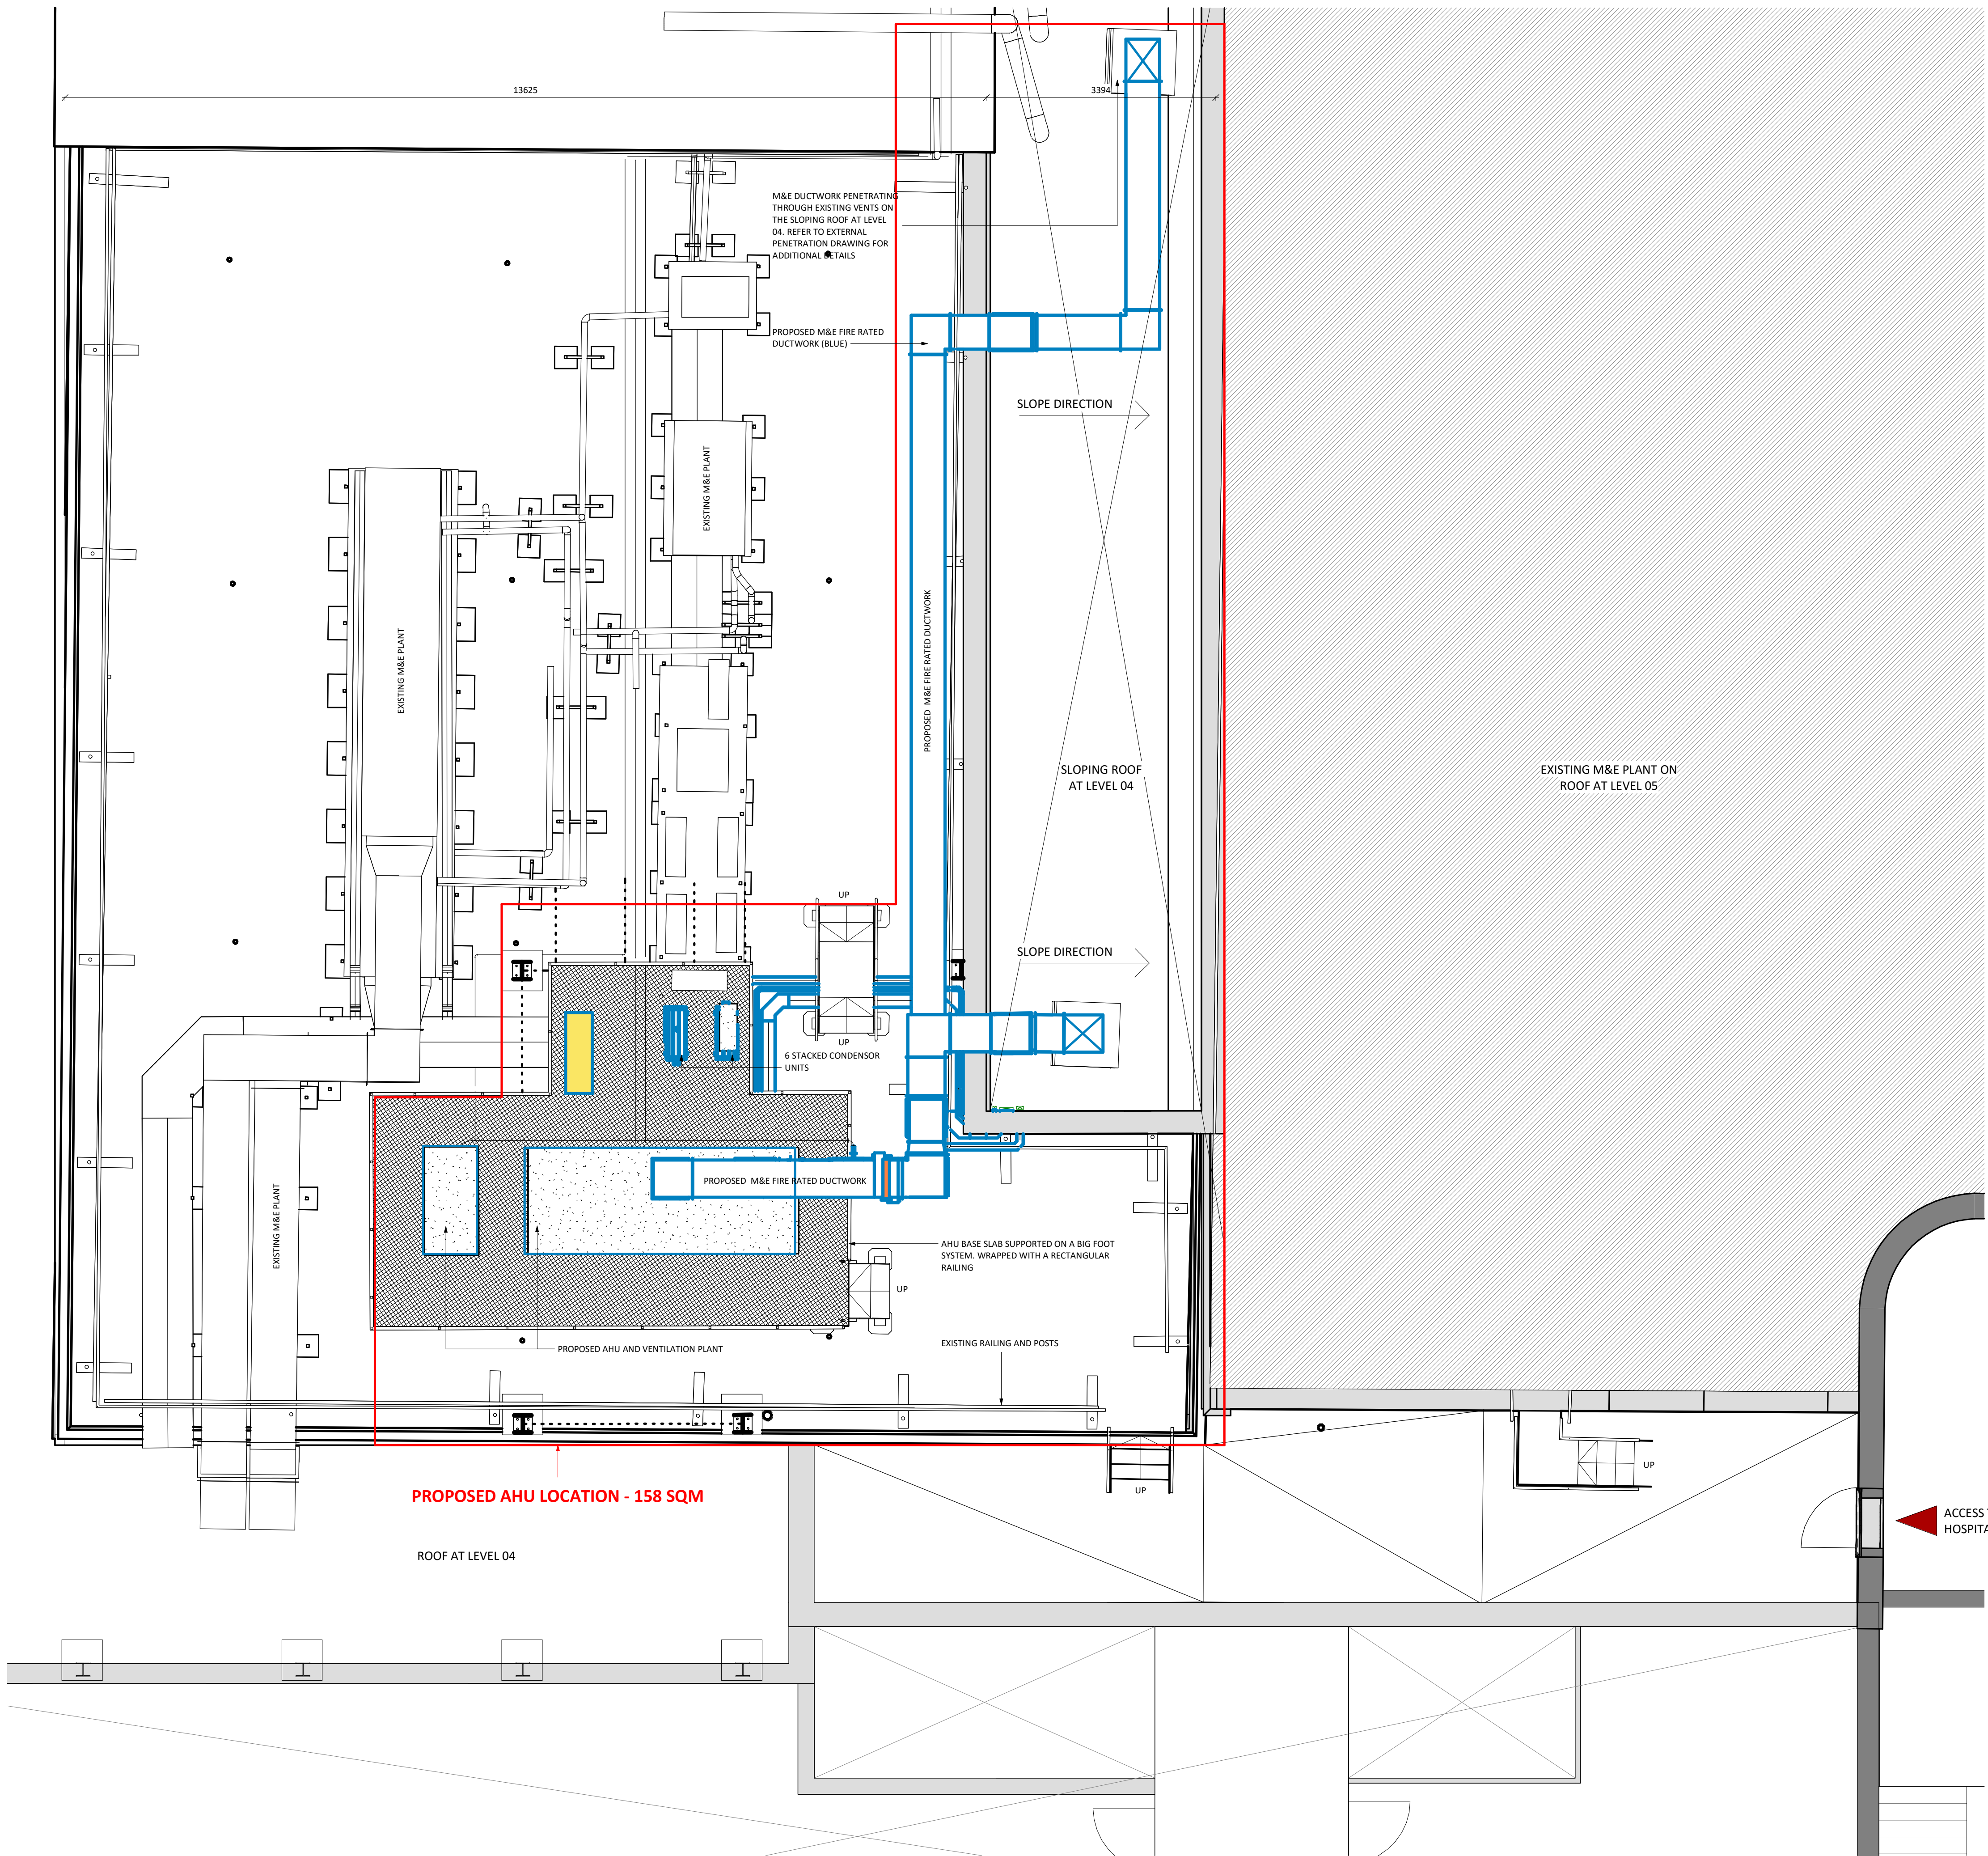

— SITE OWNERSHIP BOUNDARY
— APPLICATION SITE

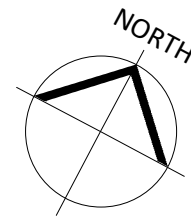

Proposed Roof Plan
1:50

PL	PL01	04/08/2026	Drawings for Planning Application	REVISED BY
STATUS	REV	DATE	DESCRIPTION	DS
CLIENT	ABUHB			CHECKED BY
				JE
				ORIGINATOR NO
				157195

CONSULTANT
STRIDE TREGLOWN
www.stride-treglow.com © Stride Treglow Limited 2020
PROJECT
Gamma Camera and Fluroscopy
Royal Gwent Hospital, Cardiff Rd, Newport
NP20 2UB

DRAWING TITLE
Proposed Roof Plan

STATUS CODE	PLANNING	SCALE	As indicated
			@A1
PROJECT - ORIGINATOR - FUNCTION - SPATIAL - FORM - DISCIPLINE - NUMBER	157195-STL-GA-XX-DR-A-00011	STATUS_REVISION	PL_PL01