

FOR PLANNING PURPOSES ONLY


PRIOR TO COMMENCEMENT OF WORKS ON SITE AND WITH ADVANCED NOTICE, CLIENT-CONTRACTOR TO SUBMIT APPLICATION TO WELSH WATER AND A BUILDING NOTICE APPLICATION TO BUILDING CONTROL. NO WORKS TO COMMENCE UNTIL APPROVALS GRANTED. FULL PARTY WALL AGREEMENT TO BE SUBMITTED BY CLIENT APPOINTED PARTY WALL SURVEYOR.



PROPOSED FRONT ELEVATION

Scale 1:50@A1
0 500 1000 1500 2000 2500mm

All dimensions indicated to be checked on site.

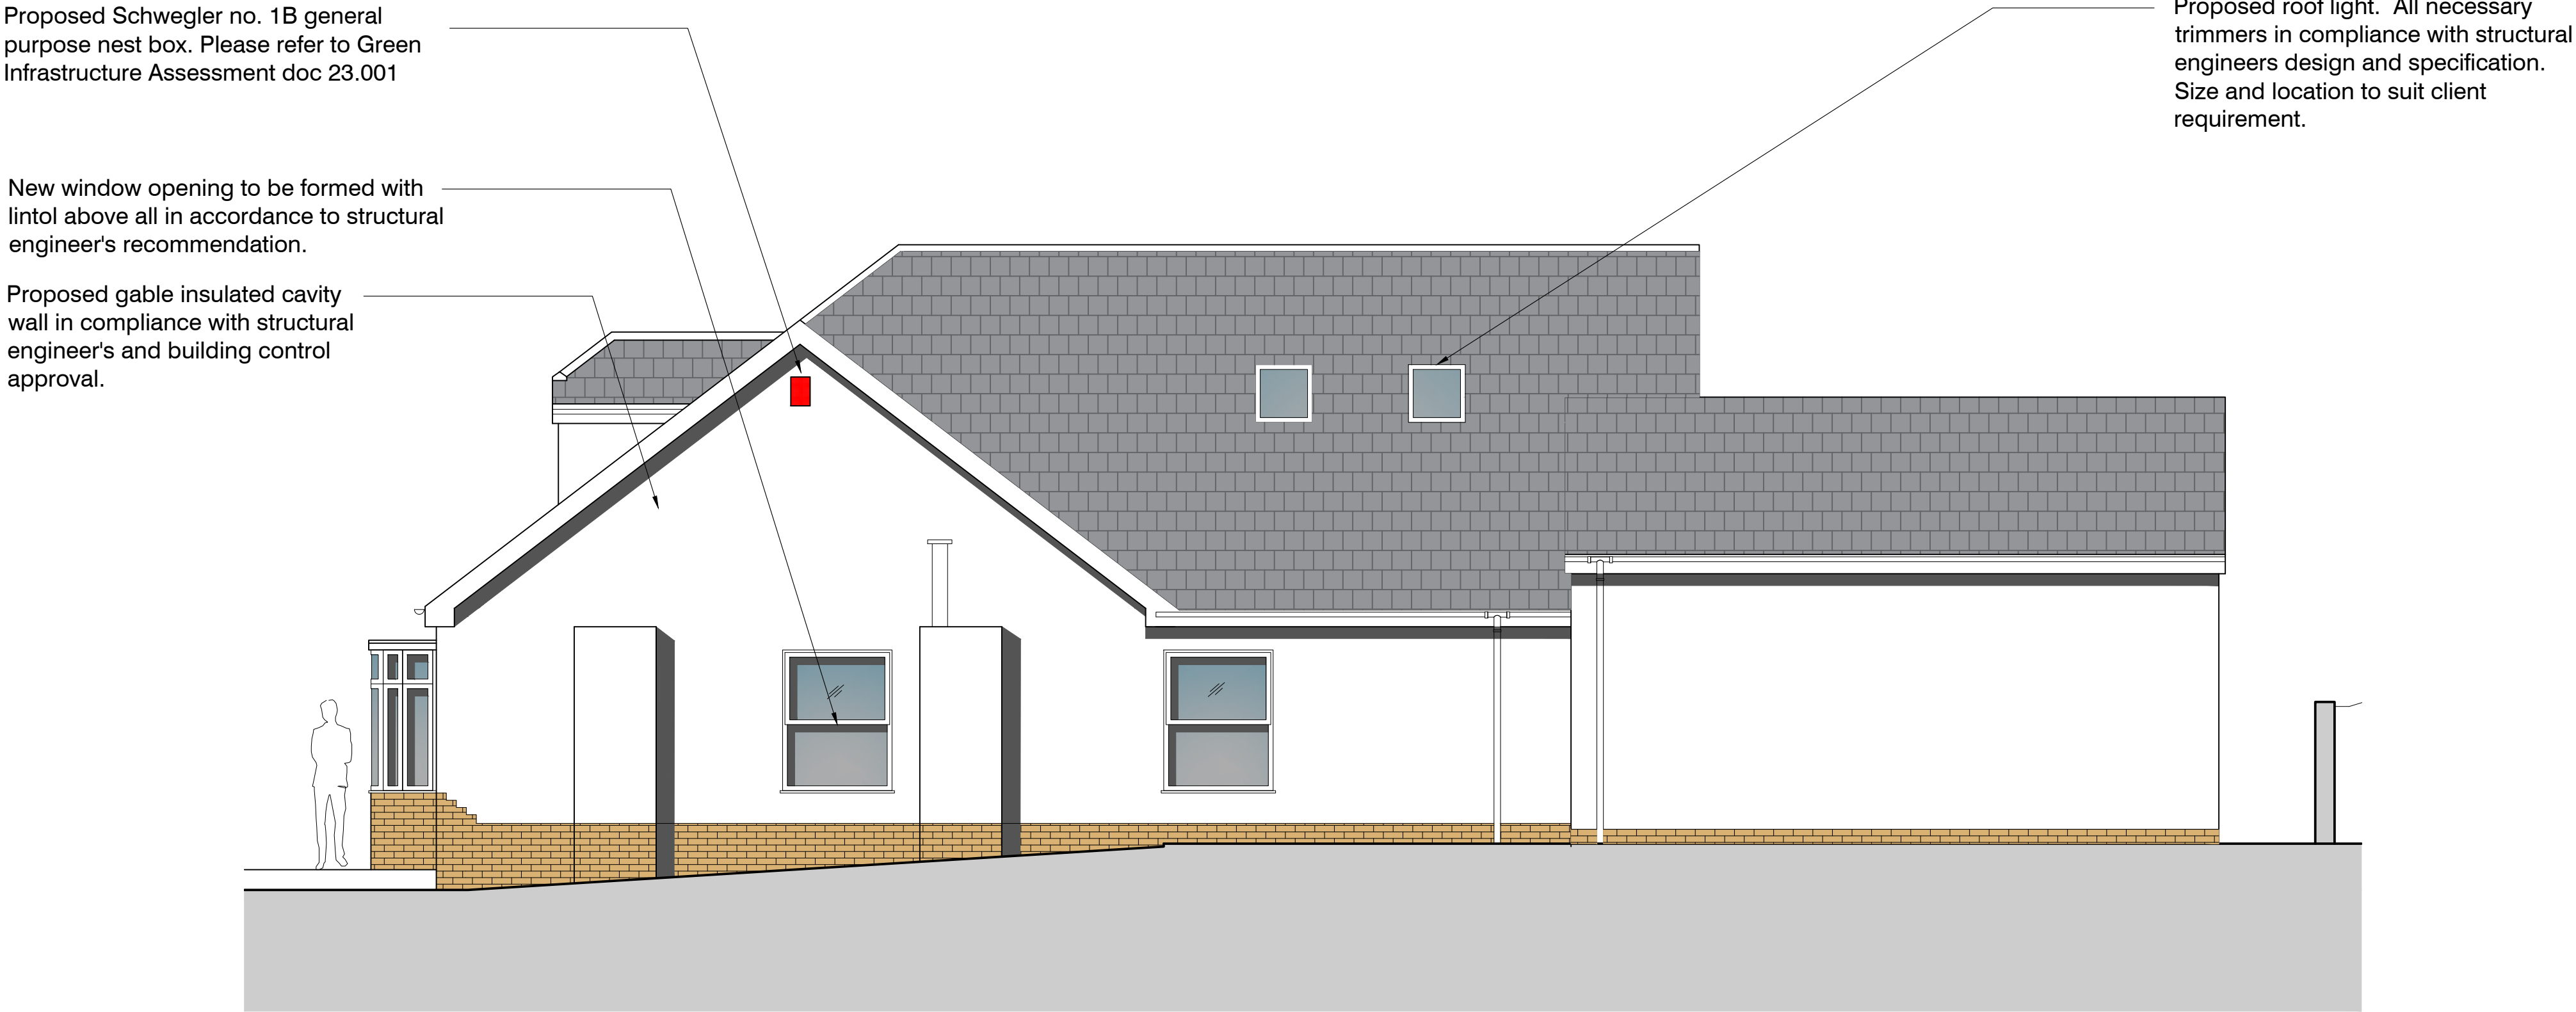

PROPOSED SIDE ELEVATION

Scale 1:50@A1
0 500 1000 1500 2000 2500mm

All dimensions indicated to be checked on site.

PROPOSED FINISHES LEGEND

Roof Finish - Red tiles.
External Walls - Render & brick.
Fascia and soffits in white uPVC.
External doors, windows and patio doors in white uPVC framed units.
Gutters and Downpipes - White uPVC gutters and downpipes with matching fixings.

Prior to commencement of works, full discussion and agreement to be made with neighbours for confirmation of intended works to be carried out. Contractor must ensure full protection is provided to boundary. Client appointed party wall surveyor to serve party wall notice.

NOTE : These drawings have been prepared for planning purposes only. Full building control approval to be obtained by the client/ contractor prior to commencement of works on site.

All dimensions indicated to be checked on site prior to any fabrication of materials. Note all dimensions indicated taken with standard tape measure for planning purposes. Full electronic station survey to be taken for complete accuracy.

THE DRAWINGS RELATE TO THE PROPOSED WORKS AT 28 CAERPHILLY CLOSE, RHIWDERIN, NP10 8RF.

FOR STRUCTURAL DETAILS PLEASE REFER TO CLIENT APPOINTED STRUCTURAL ENGINEERS DESIGN AND FULL SPECIFICATION.

THE DRAWING HAS BEEN PRODUCED FOR PLANNING PURPOSES ONLY.

CONTRACTOR MUST ENSURE A FULL BUILDING CONTROL APPLICATION IS SUBMITTED PRIOR TO COMMENCEMENT OF ANY WORKS ON SITE.

ALL DEMOLITION WORKS SUBJECT TO STRUCTURAL ENGINEERS APPROVAL AND FULL DESIGN AND SPECIFICATION.

ALL PLANNING CONDITIONS TO BE APPROVED PRIOR TO COMMENCEMENT OF RELATED WORKS.

DRAINAGE DETAILS ARE INDICATIVE ONLY. CLIENT APPOINTED SPECIALIST TO PROVIDE DESIGN AND TO BE APPROVED BY BUILDING CONTROL AND WELSH WATER - PRIOR TO INSTALLATION.

CONTRACTOR TO CHECK ALL DIMENSIONS ON SITE, BEFORE COMMENCEMENT OF ANY WORKS, ANY ANOMALIES MUST BE REPORTED. DO NOT SCALE FROM DRAWINGS.

REV: A BY: NH CHK: SF DATE: 2026.09.08
Proposed bird box indicated strictly in compliance to planning officer requirements.

REV: REVISION NOTE: BY: CHK: DATE:

DRAWING STATUS:

PLANNING

CLIENT:

MR STEVE LANE

PROJECT:

28 CAERPHILLY CLOSE, RHIWDERIN, NEWPORT, NP10 8RF

franks + toms
ARCHITECTS

DRAWING TITLE:

FRONT & SIDE ELEVATIONS
AS PROPOSED

JOB NUMBER: 4451	BY: NH	CHK: SF	DATE: JUNE 2026
DRAWING NUMBER: (23) 210	SCALE: 1:50 @ A1	REV: A	SCALE: 1:50 @ A1

Franks and Toms Architects Limited
Office 8 St Andrews Crescent, Cardiff, CF10 3DD.
T 02920 390099 E info@franksandtoms.com
www.franksandtoms.com