


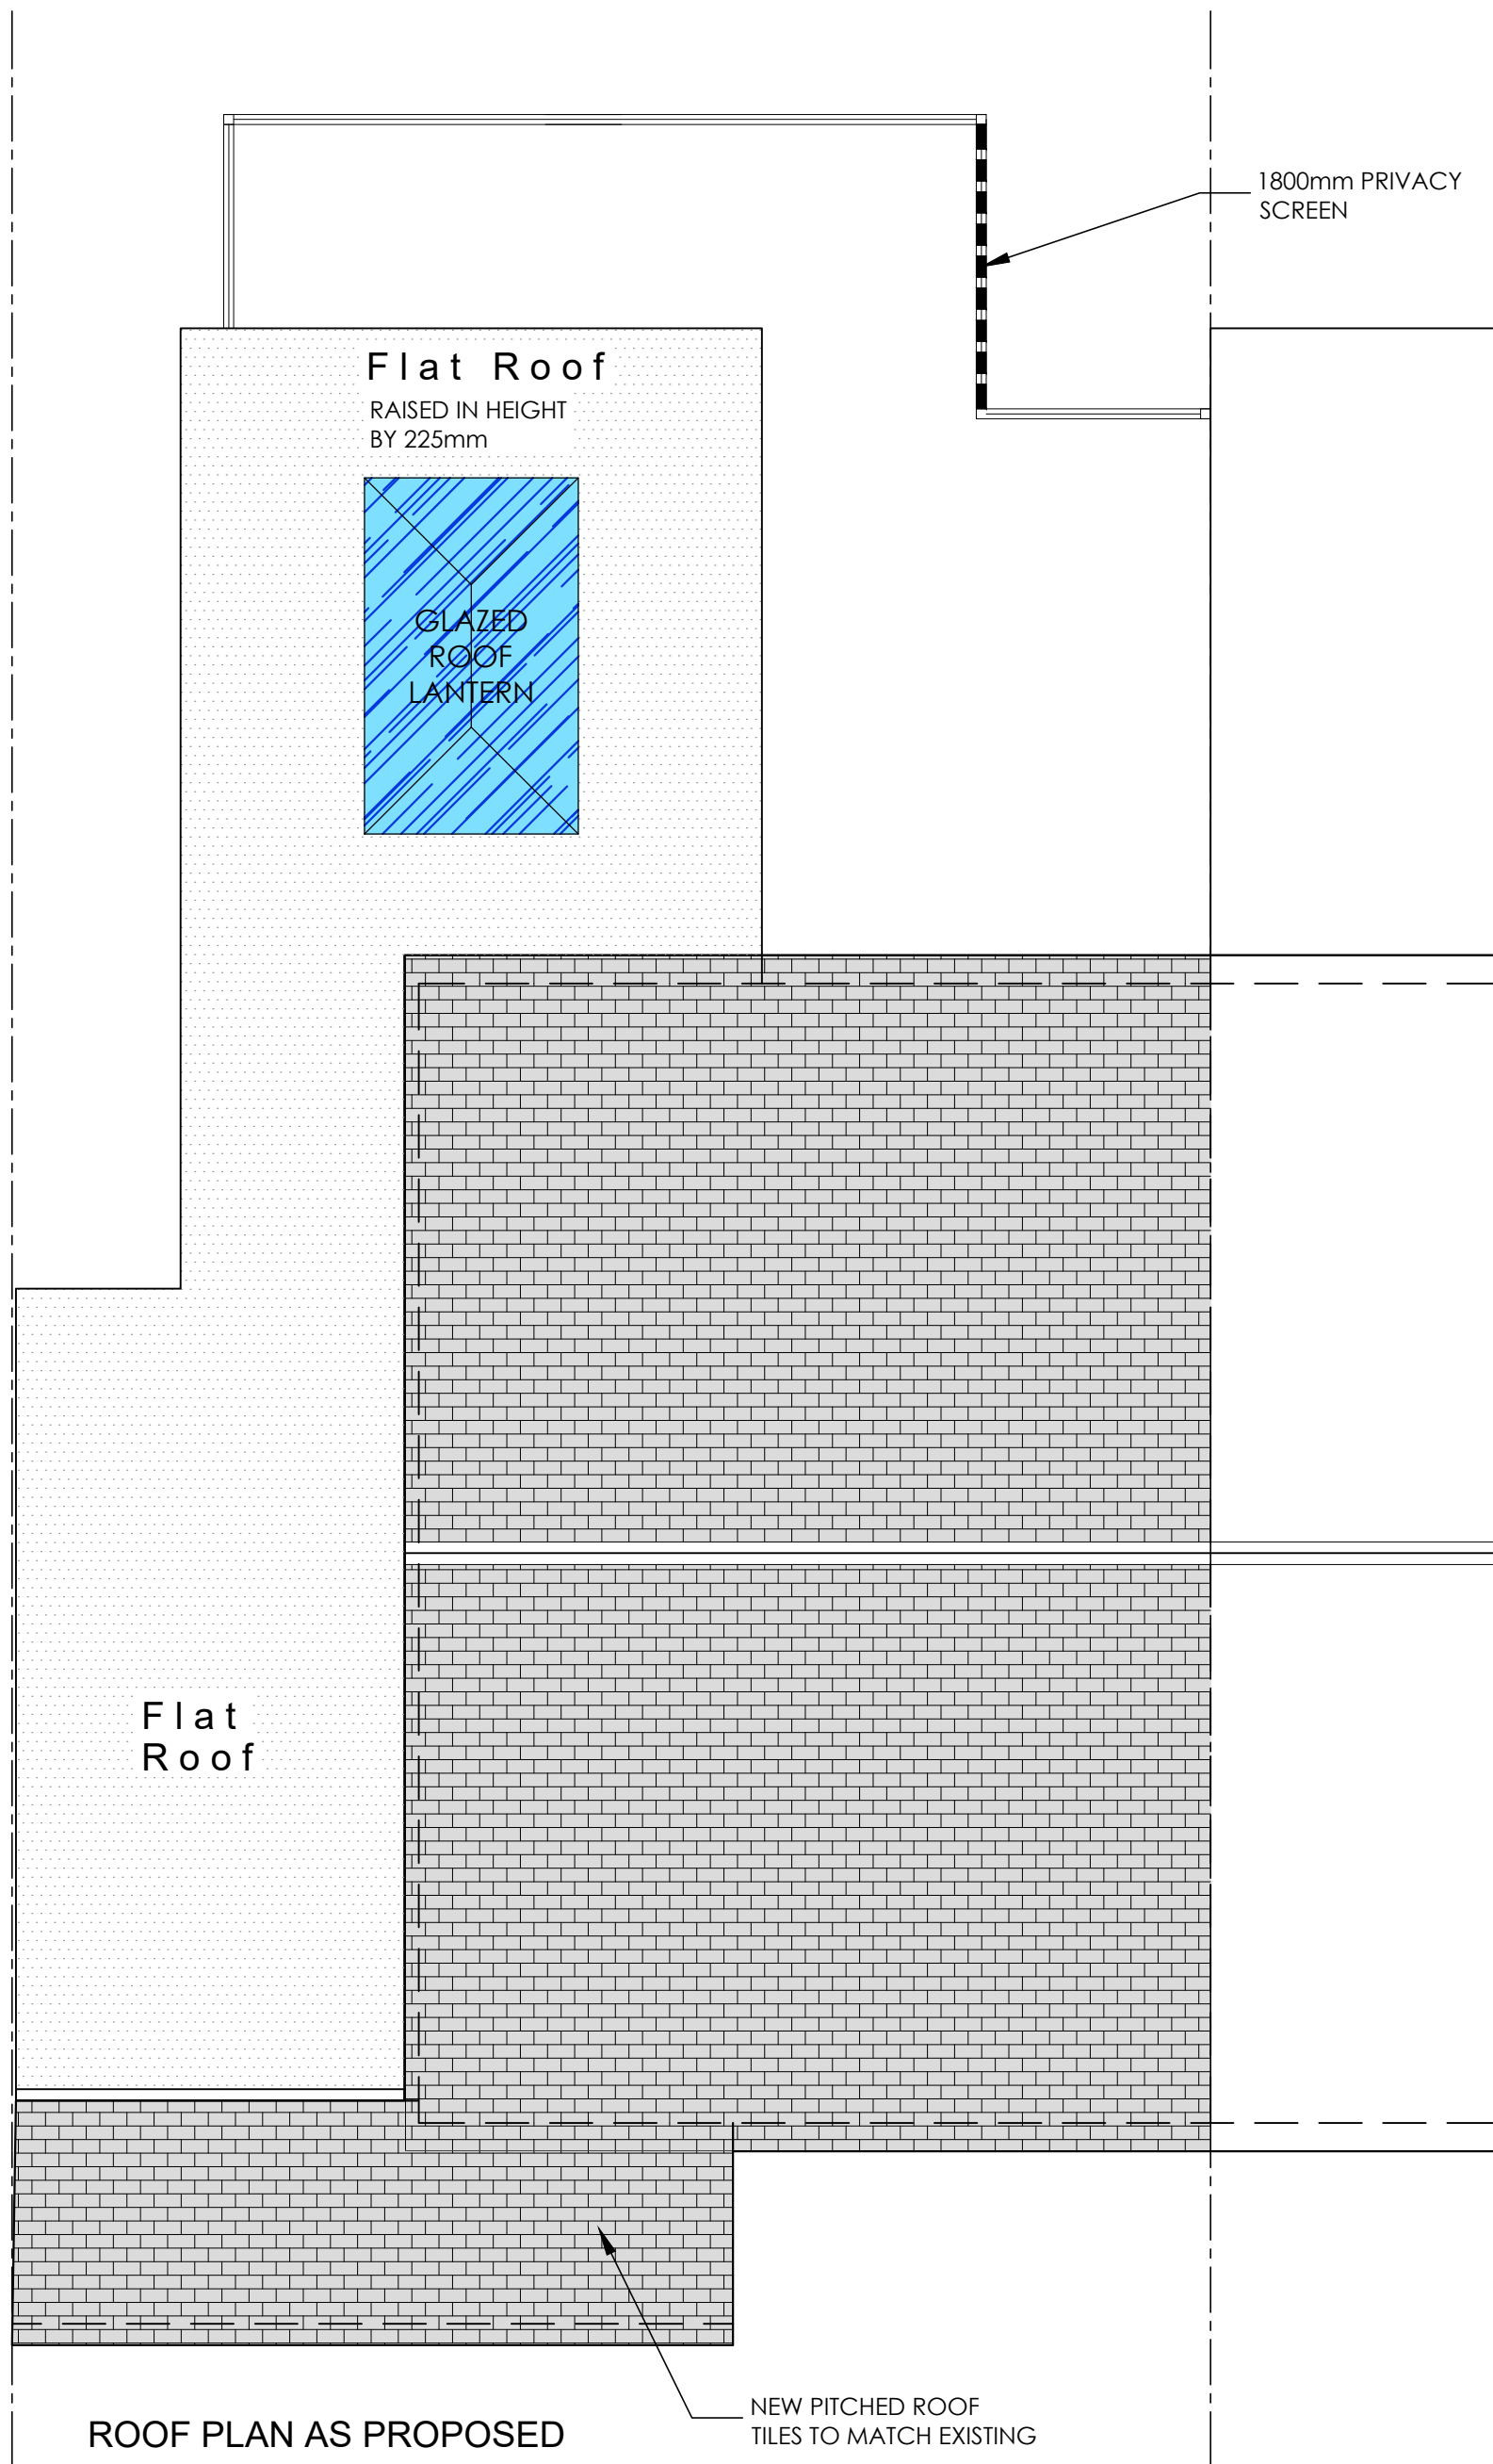

Creation Design

Creation Design - Wales

Tel: 01495 616277 / 07508890294

www.creationdesign-wales.com

E-mail: info@creationdesign-wales.com

PROPOSED HOUSE ALTERATIONS

10 CATALPA CLOSE

MALPAS. NEWPORT

NP20 6JW

ROOF PLAN AS PROPOSED

DATE:

July 2025

DRAWN BY:

P.P.

SCALE(S):

1:50 @ A3

DRAWING NO:

25-075/P/04

REV:

B