



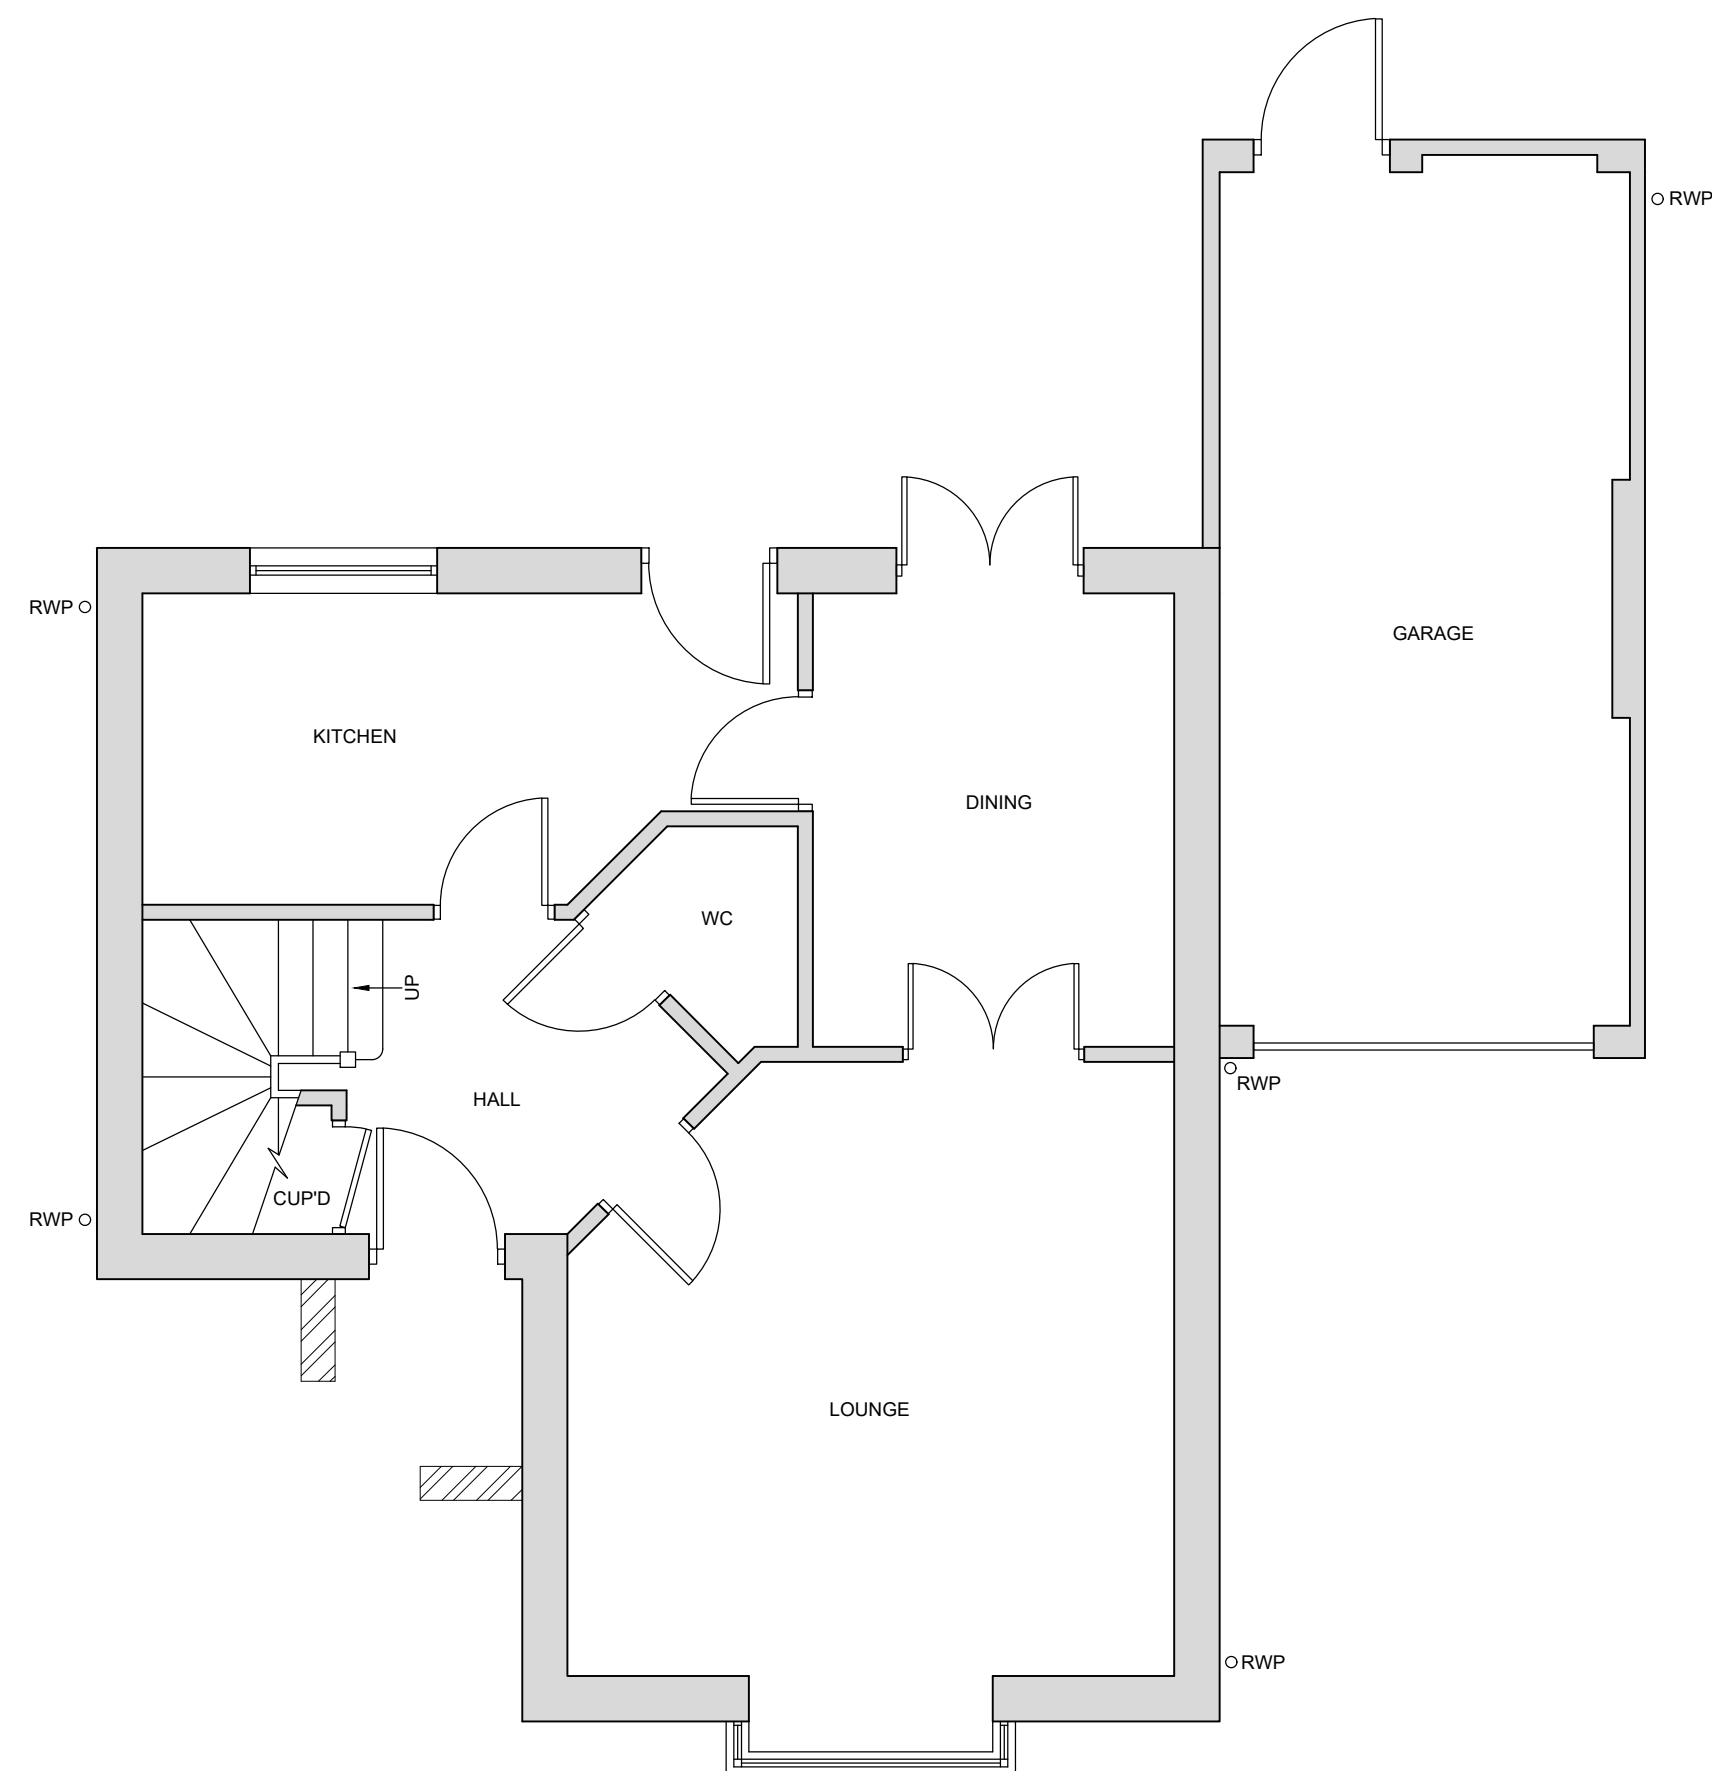


EXISTING GROUND FLOOR PLAN
(SCALE 1:50)

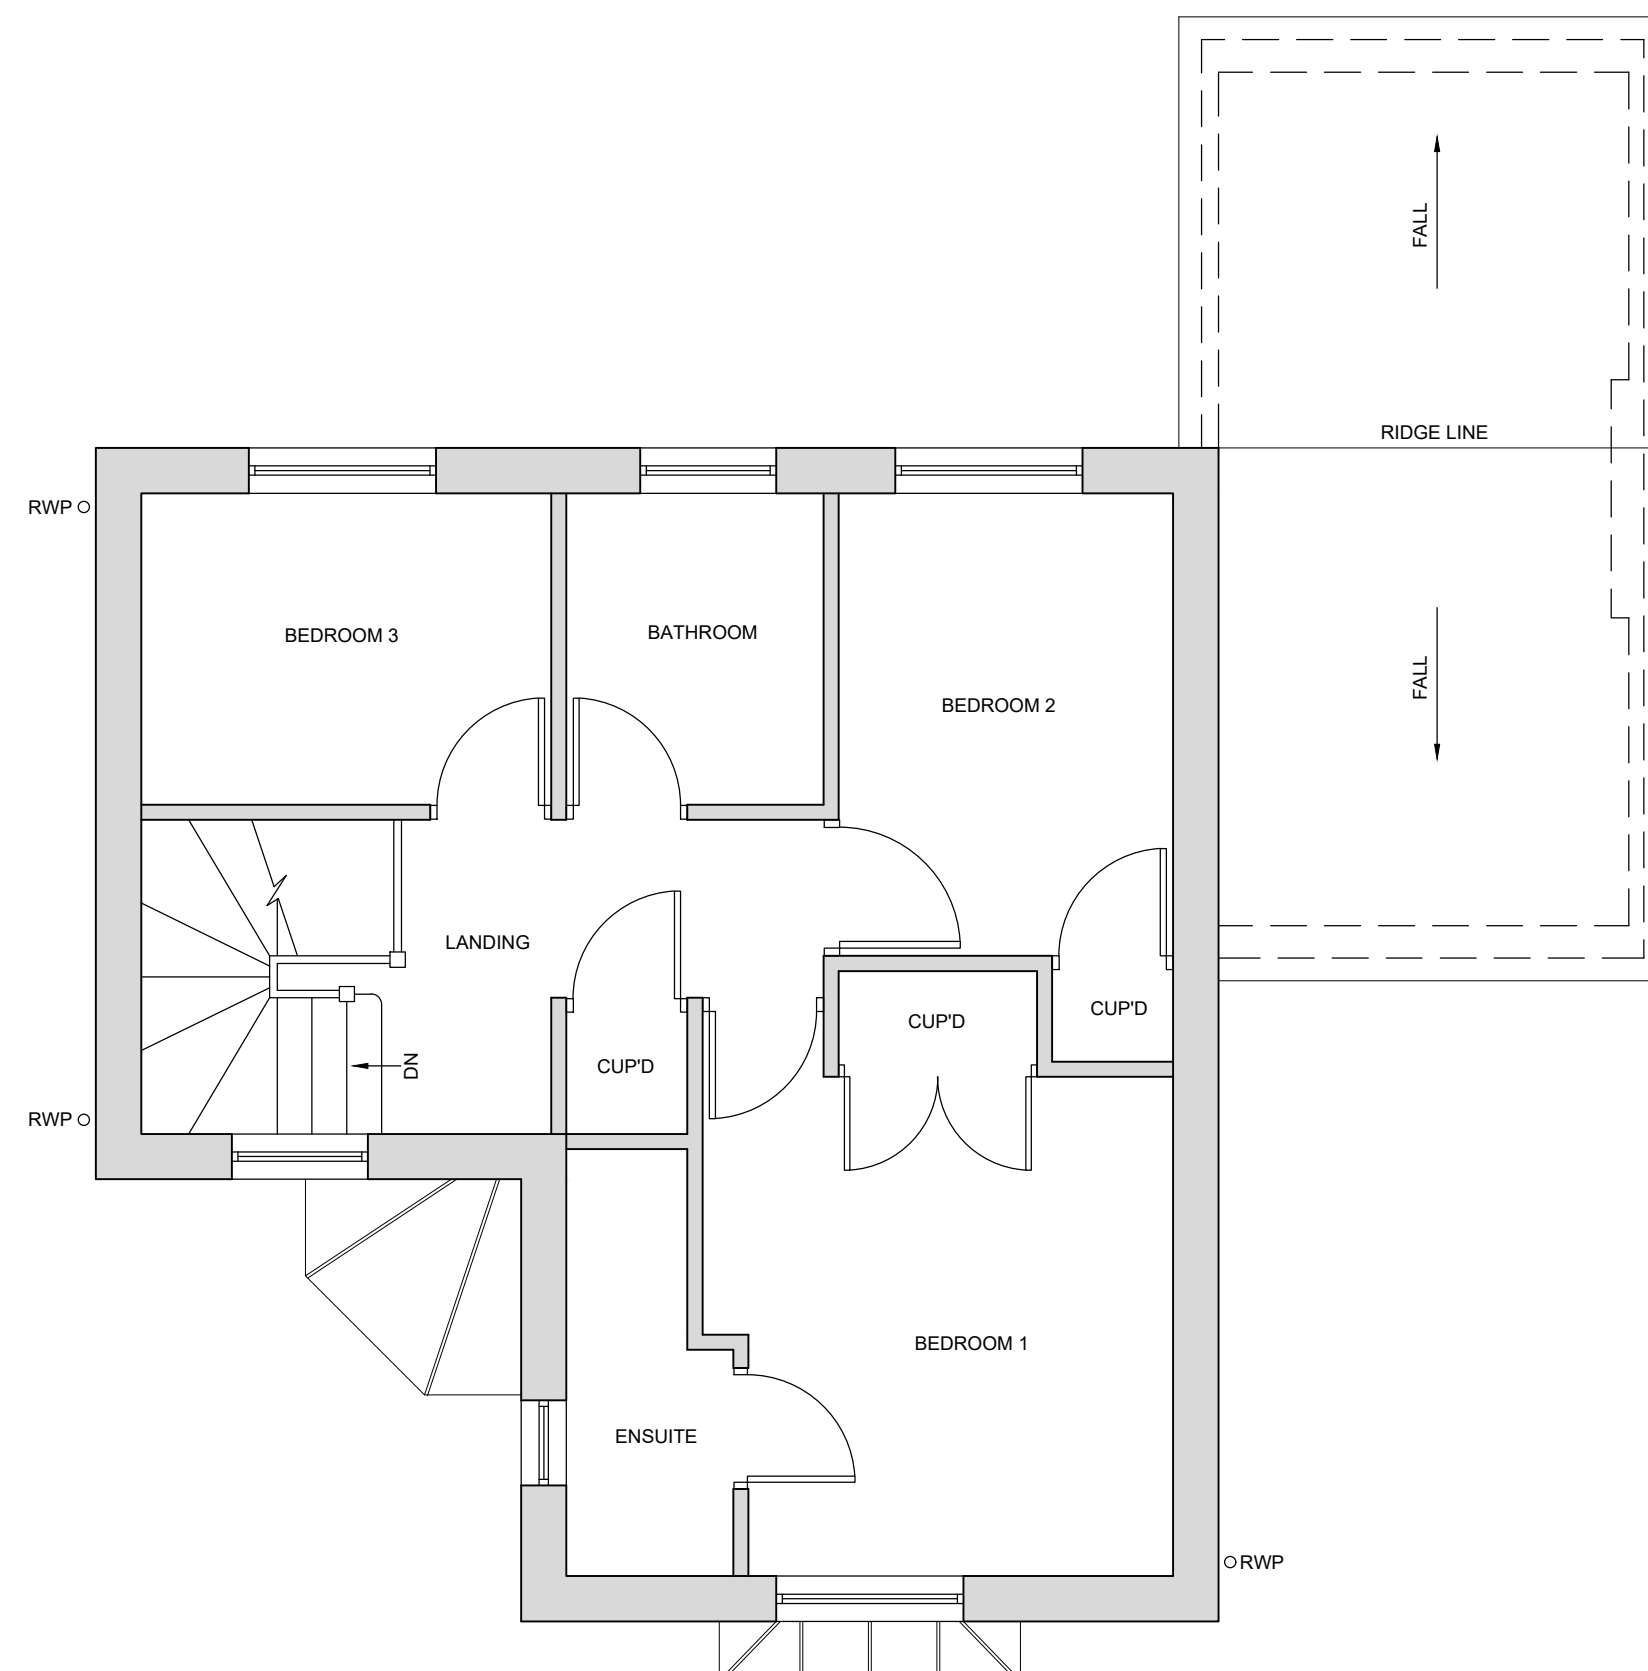


EXISTING FIRST FLOOR PLAN
(SCALE 1:50)

EXISTING MATERIALS
WALLS - FACING BRICKWORK
ROOF - BLACK SLATE ROOF TILES
WINDOWS - WHITE PVCu
DOORS - WHITE PVCu
RAINWATER GOODS - BLACK PLASTIC

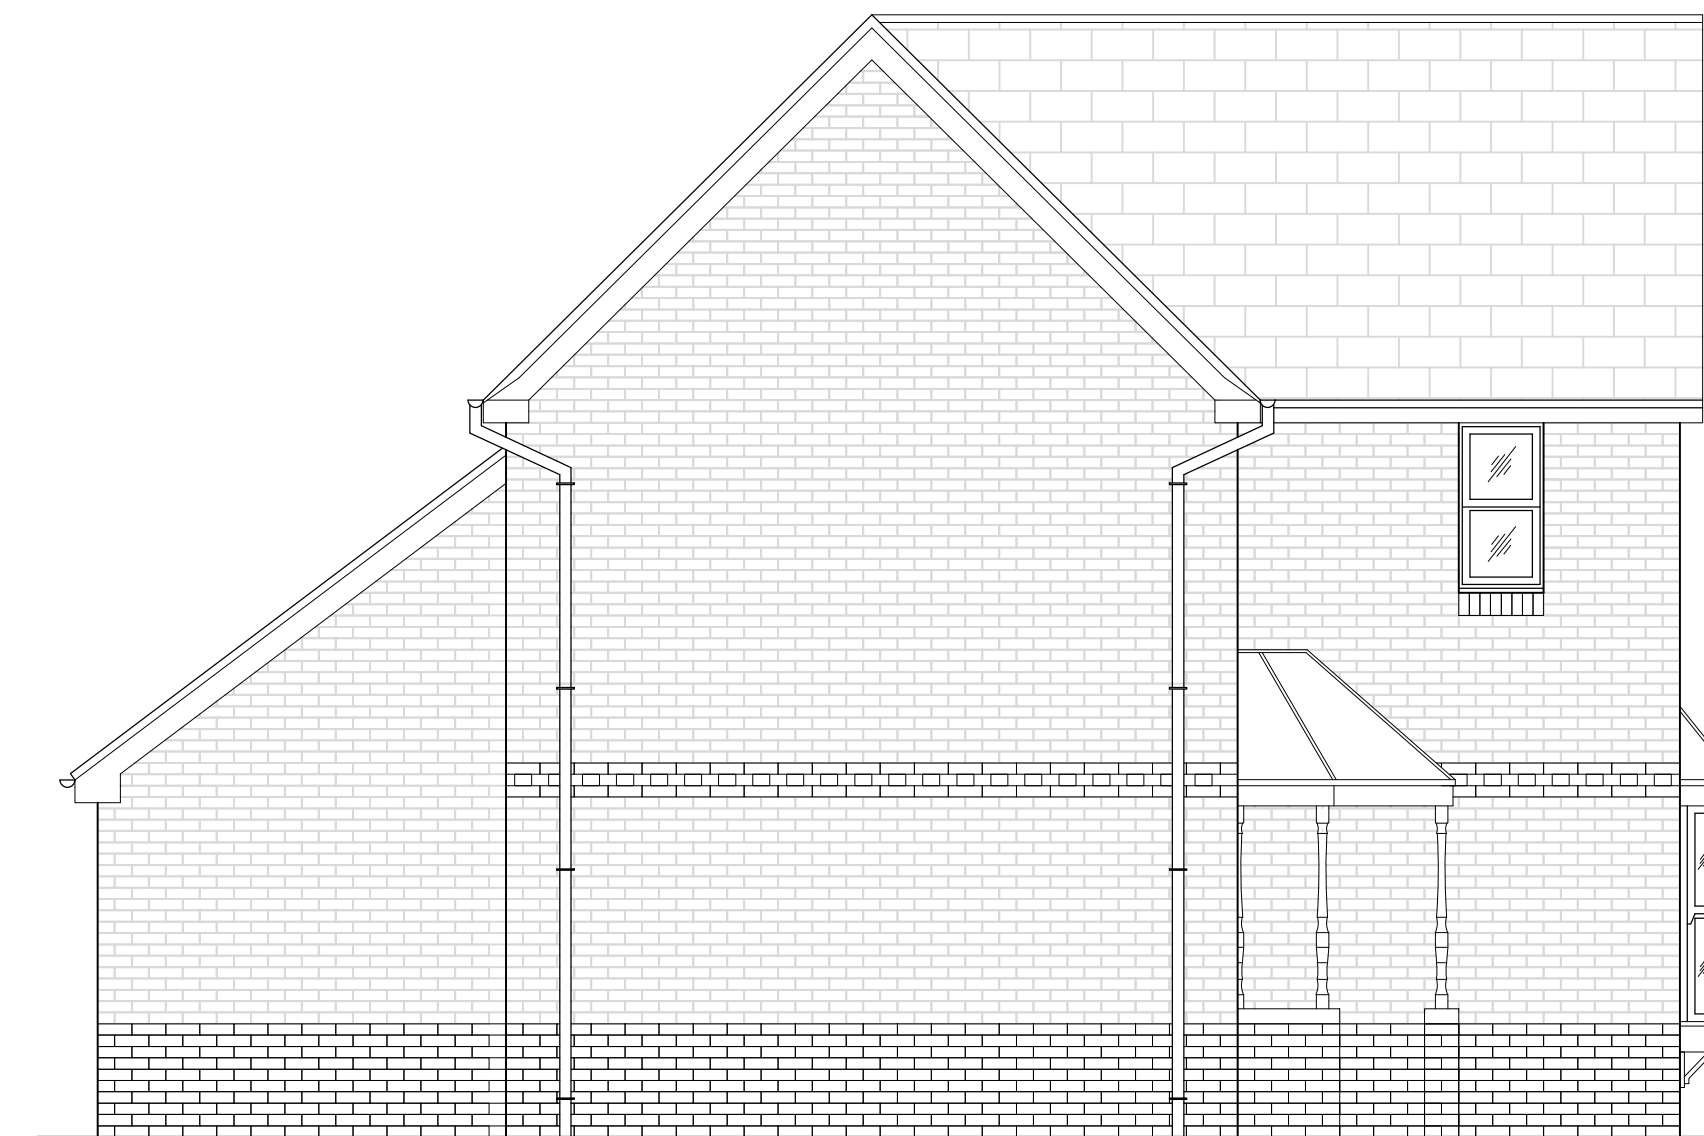

EXISTING SIDE ELEVATION 1
(SCALE 1:50)

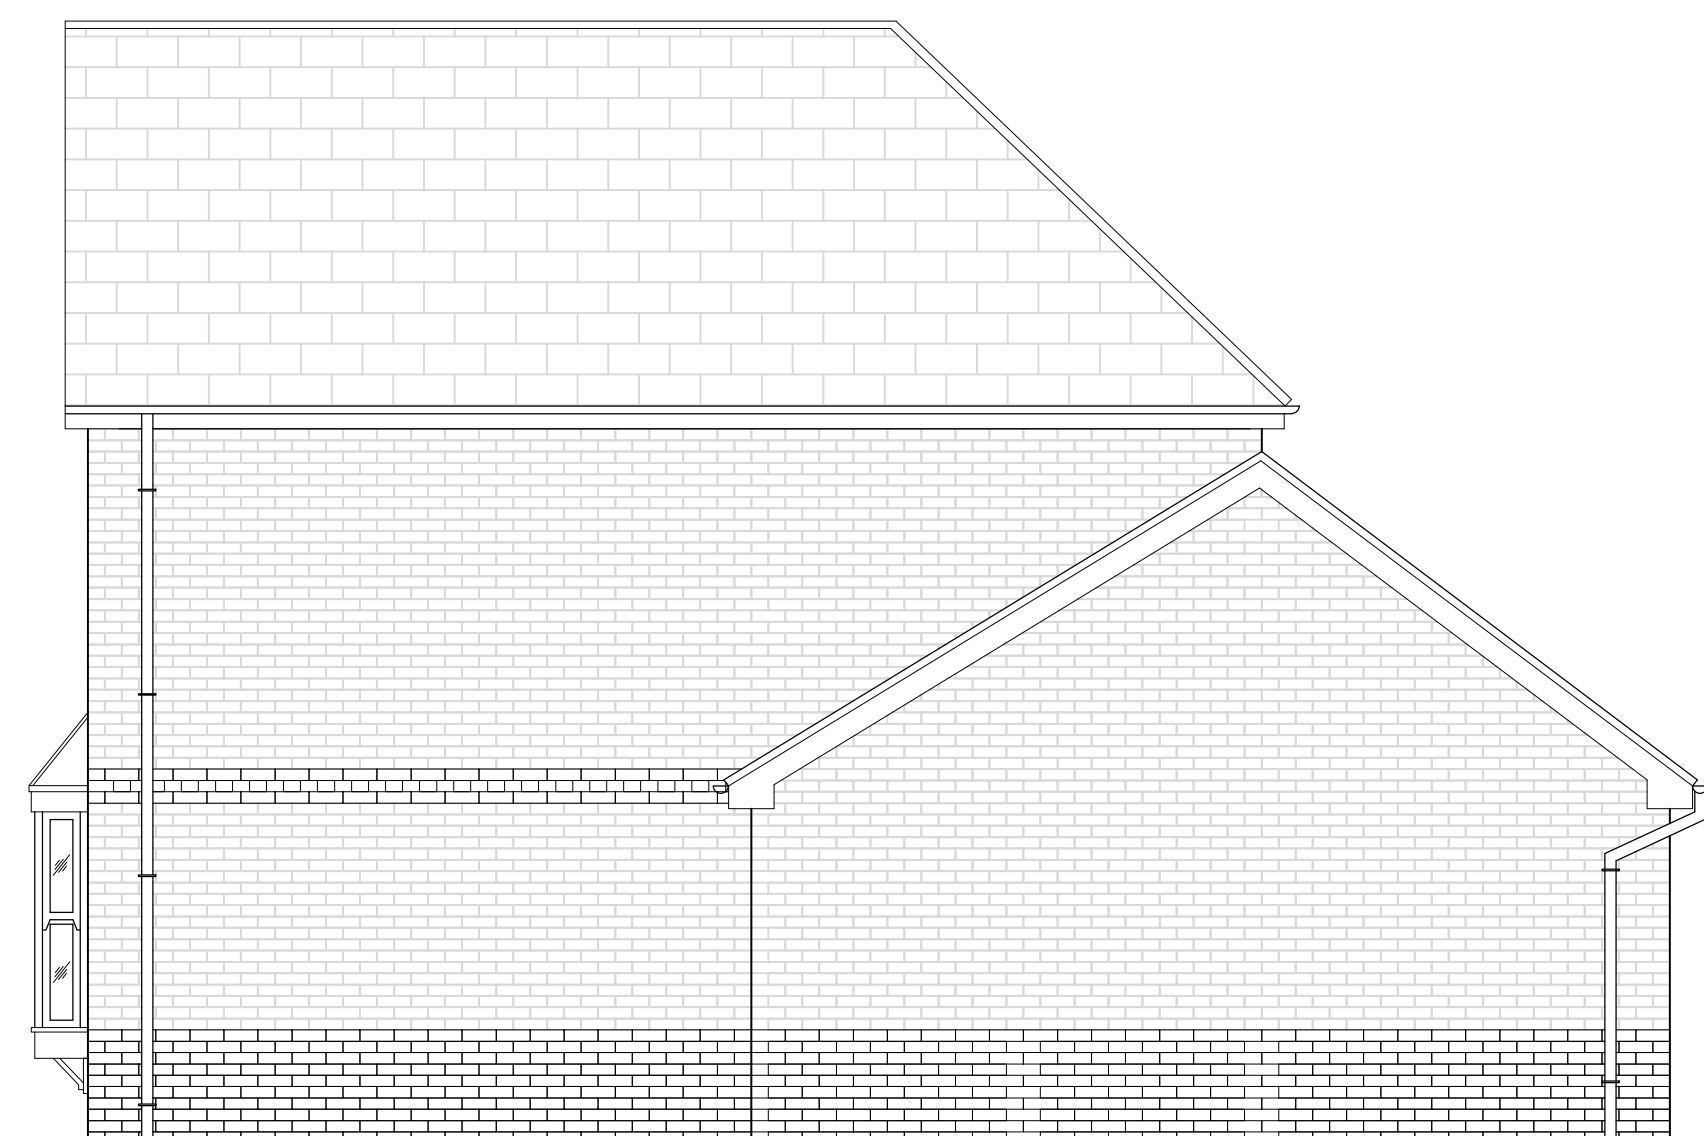

EXISTING SIDE ELEVATION 2
(SCALE 1:50)



EXISTING FRONT ELEVATION
(SCALE 1:50)



EXISTING REAR ELEVATION
(SCALE 1:50)

FOR PLANNING PERMISSION



Notes

- THIS DRAWING IS COPYRIGHT AND MAY NOT BE REPRODUCED WITHOUT PERMISSION.
- UNTIL TECHNICAL APPROVAL HAS BEEN OBTAINED FROM THE RELEVANT AUTHORITY, IT SHOULD BE UNDERSTOOD THAT ALL DRAWINGS & DETAILS ISSUED ARE PRELIMINARY AND NOT FOR CONSTRUCTION. SHOULD THE CONTRACTOR COMMENCE SITE WORK PRIOR TO APPROVAL BEING GIVEN, IT IS ENTIRELY AT HIS OWN RISK.
- ALL DIMENSIONS ARE IN MILLIMETERS UNLESS NOTED OTHERWISE.
- ANY AMBIGUITIES OR DISCREPANCIES BETWEEN THIS DRAWING AND ANY OTHER INFORMATION GIVEN ELSEWHERE MUST BE REPORTED TO THE ENGINEER FOR CLARIFICATION BEFORE WORK PROCEEDS.
- ALL WORKS TO BE IN ACCORDANCE WITH THE LATEST RELEVANT BRITISH STANDARDS, CODES OF PRACTICE, PROJECT SPECIFICATIONS AND SPECIALIST SUB-CONTRACTORS DETAILS.

Client

Mr. Chris Howells

Contract

Proposed Garage Conversion
44, Cedar Wood Drive,
Rogerstone, Newport,
NP10 9JR

Drawing Title

Existing
Plans & Elevations

Scales @ A1 1:50

Drawn Date FEBRUARY 2025

Drawing No.

01