




Rear Elevation

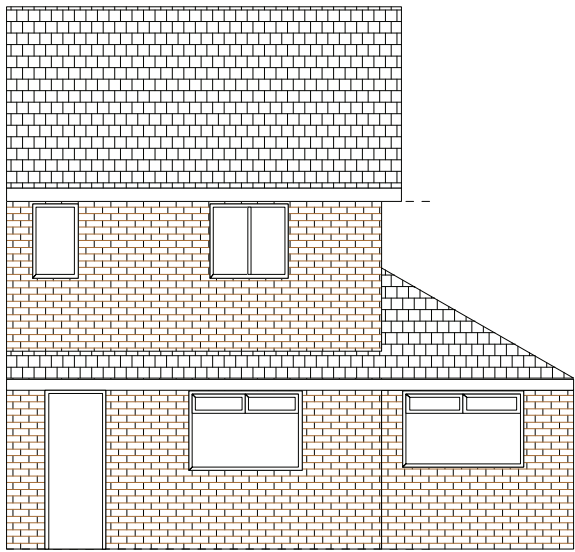


Front Elevation




Side Elevation

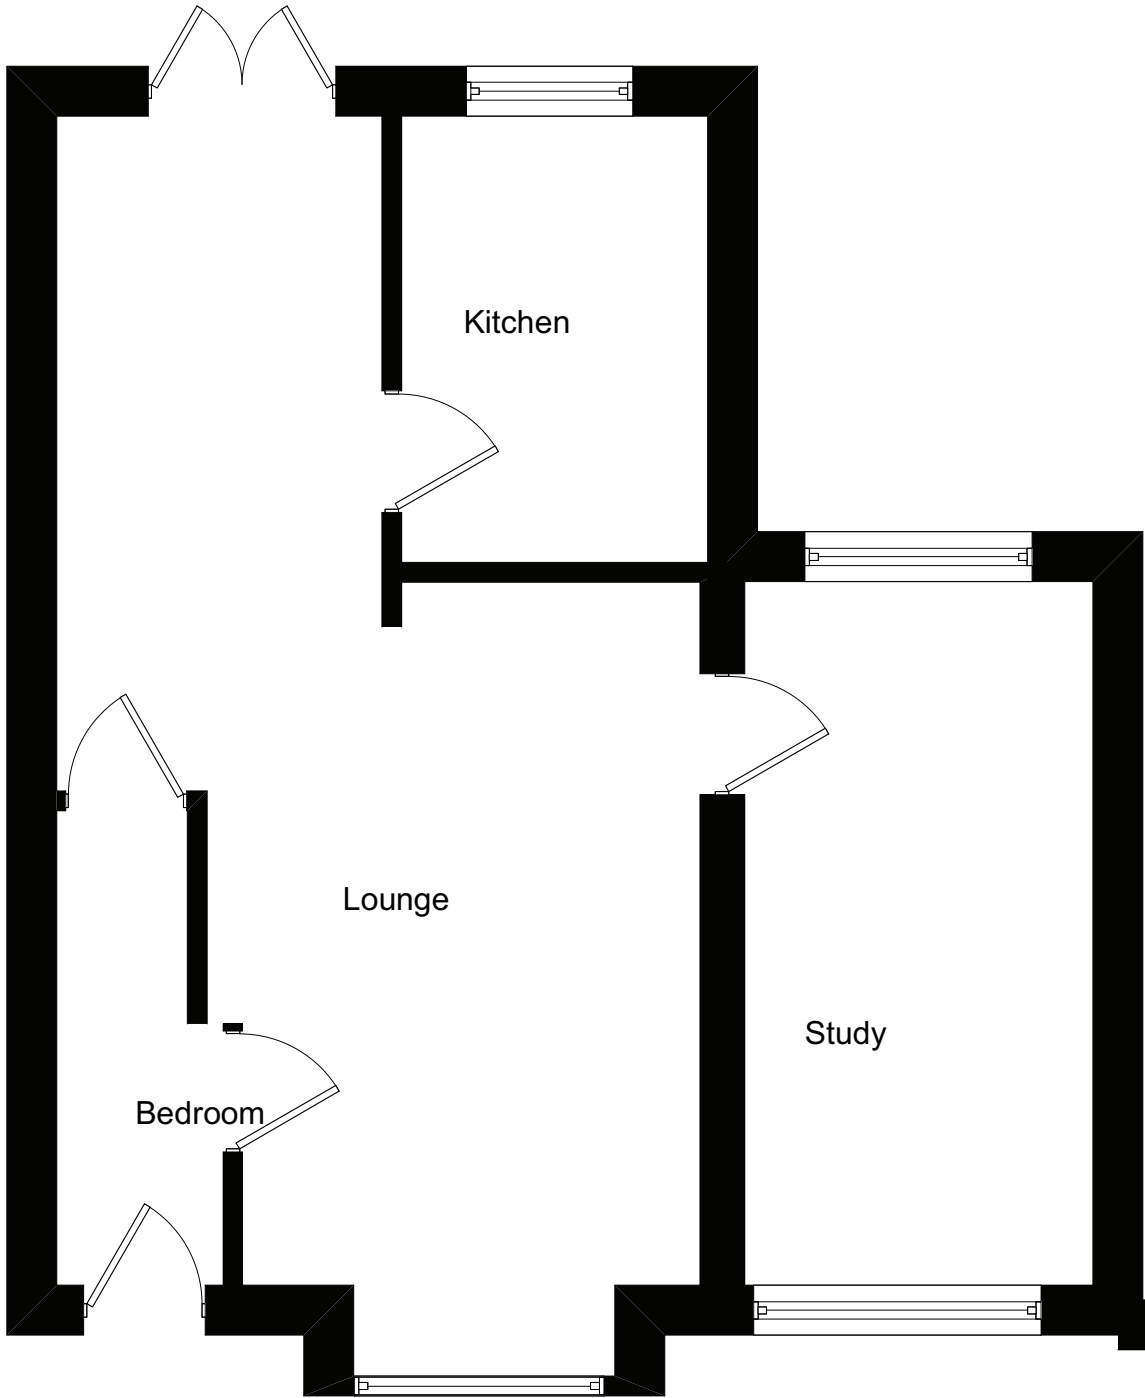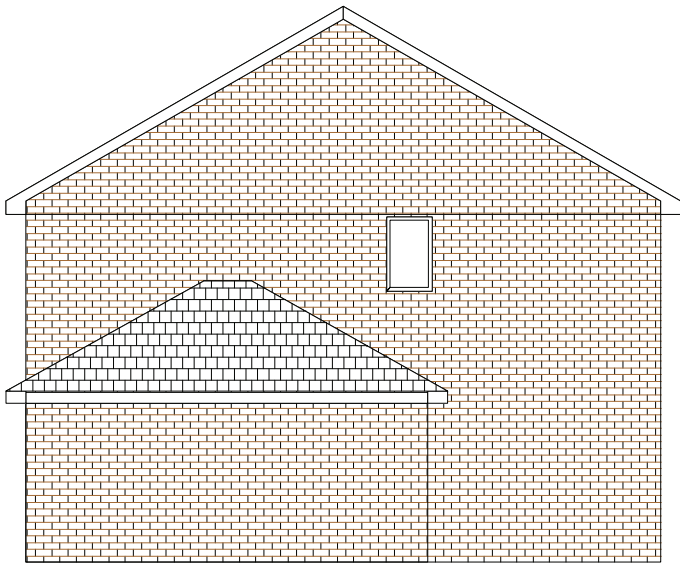

Ground Floor

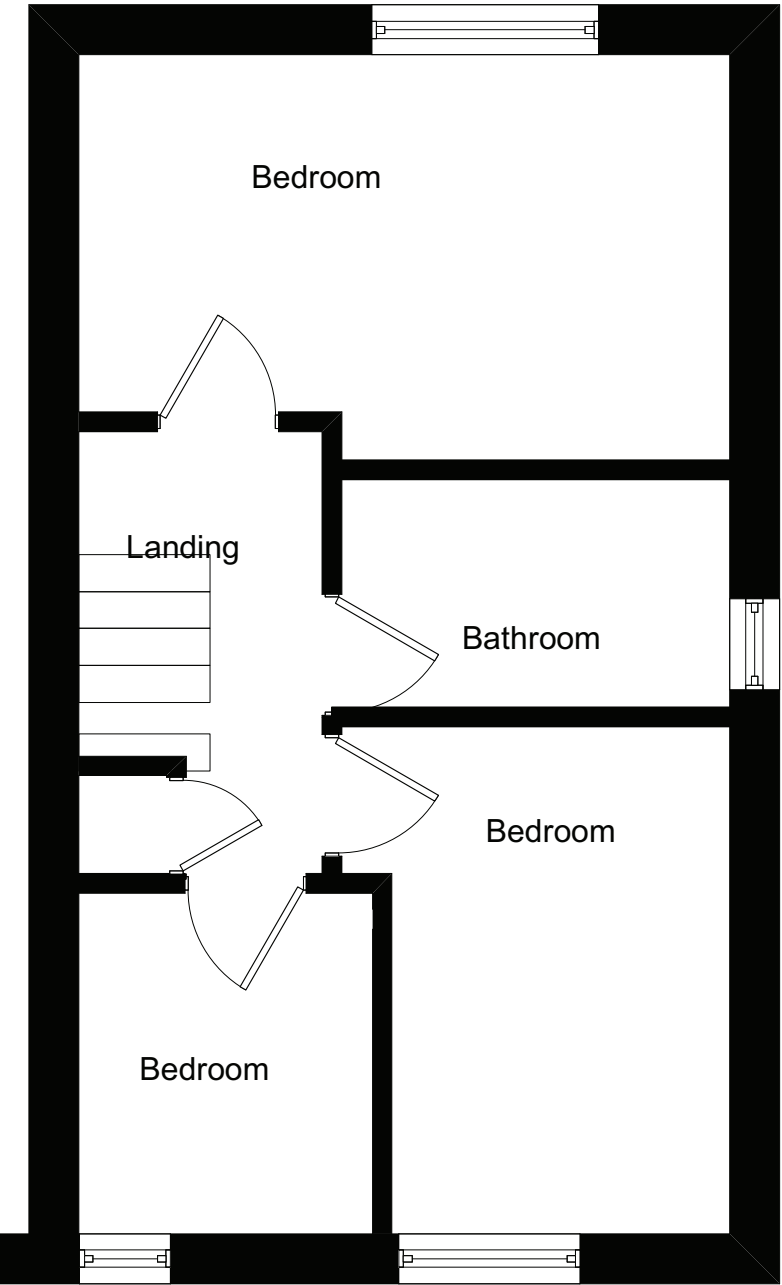

First Floor

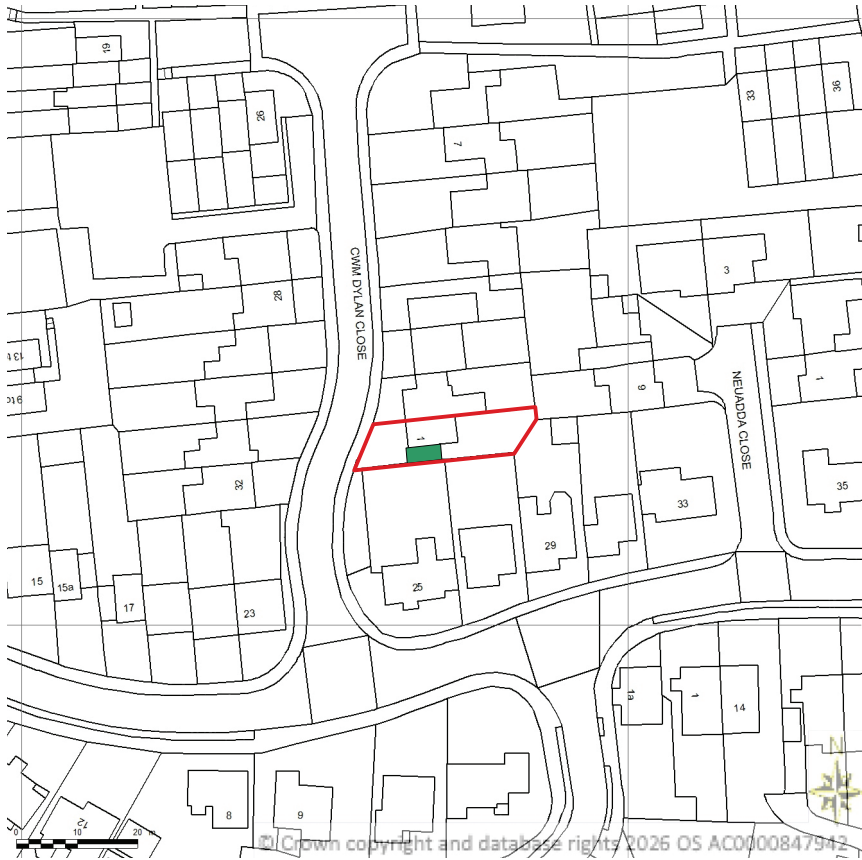

1/1250

Skerryvore Designs Ltd
skerryvoredesigns.co.uk
Phone **01633 897922**
Mobile **07816 934352**

contact@skerryvoredesigns.co.uk

JOB TITLE
! Cwm Dylan Close
Rhiwderin

DRAWING TITLE
Layout of existing House
for
LDC Application

DRAWING No. SD1270-01
SCALE 1:100 and 50 @ A3
DATE Aug 26