





REAR ACCESS LANE

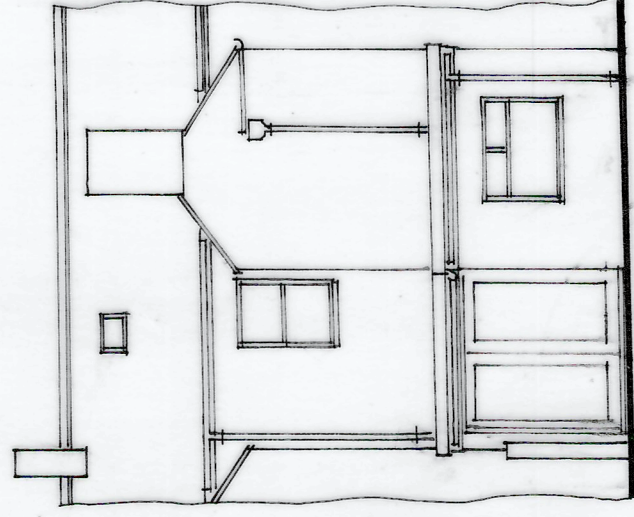

Rear elevation

Location of proposed first floor rear extension

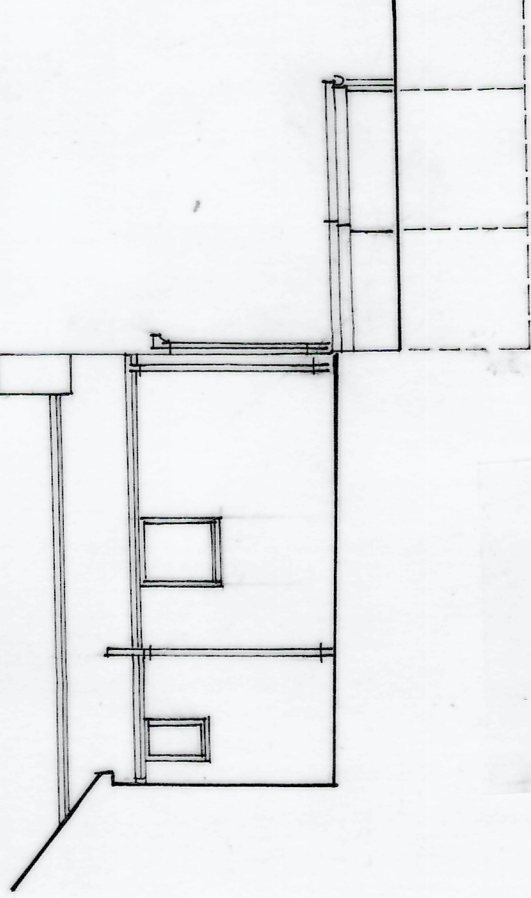

Side elevation


SCALE 1:100

SCHEDULE OF EXISTING ROOF, WALL FINISHES ETC.
ROOFS
Slate and dark grey GRP
WALLS
Painted render
WINDOWS/DOORS
White uPVC
RAINWATER GOODS
Black uPVC

FAIROAK TERRACE


Block plan

SCALE 1:200

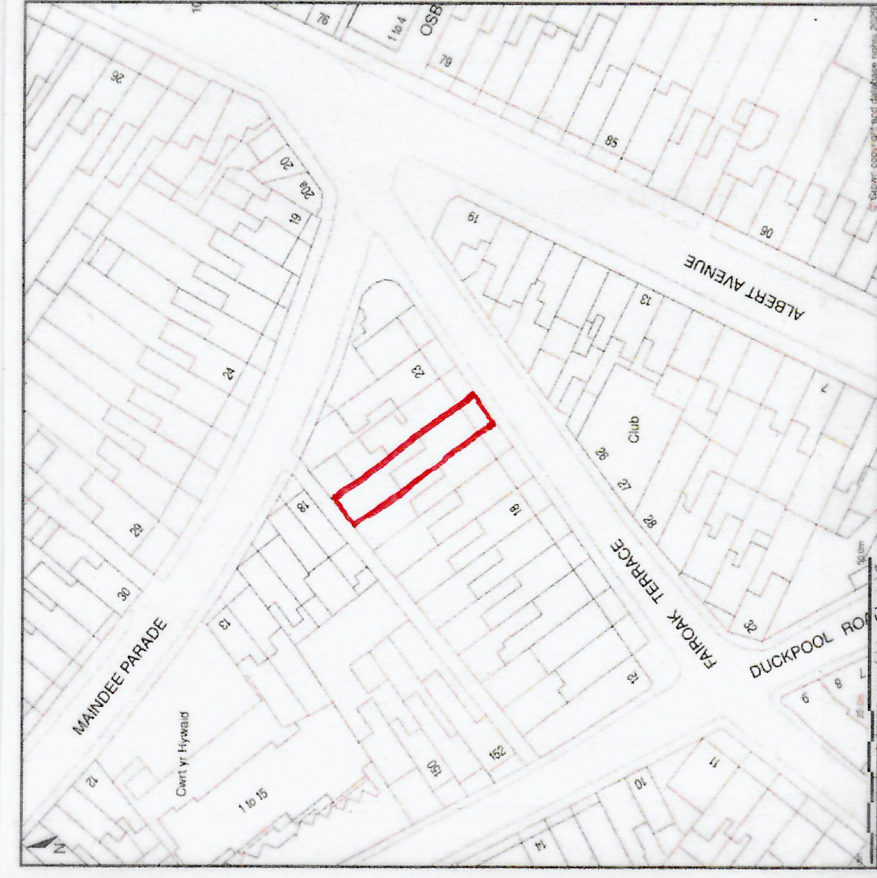

Site location plan

SCALE 1:1250

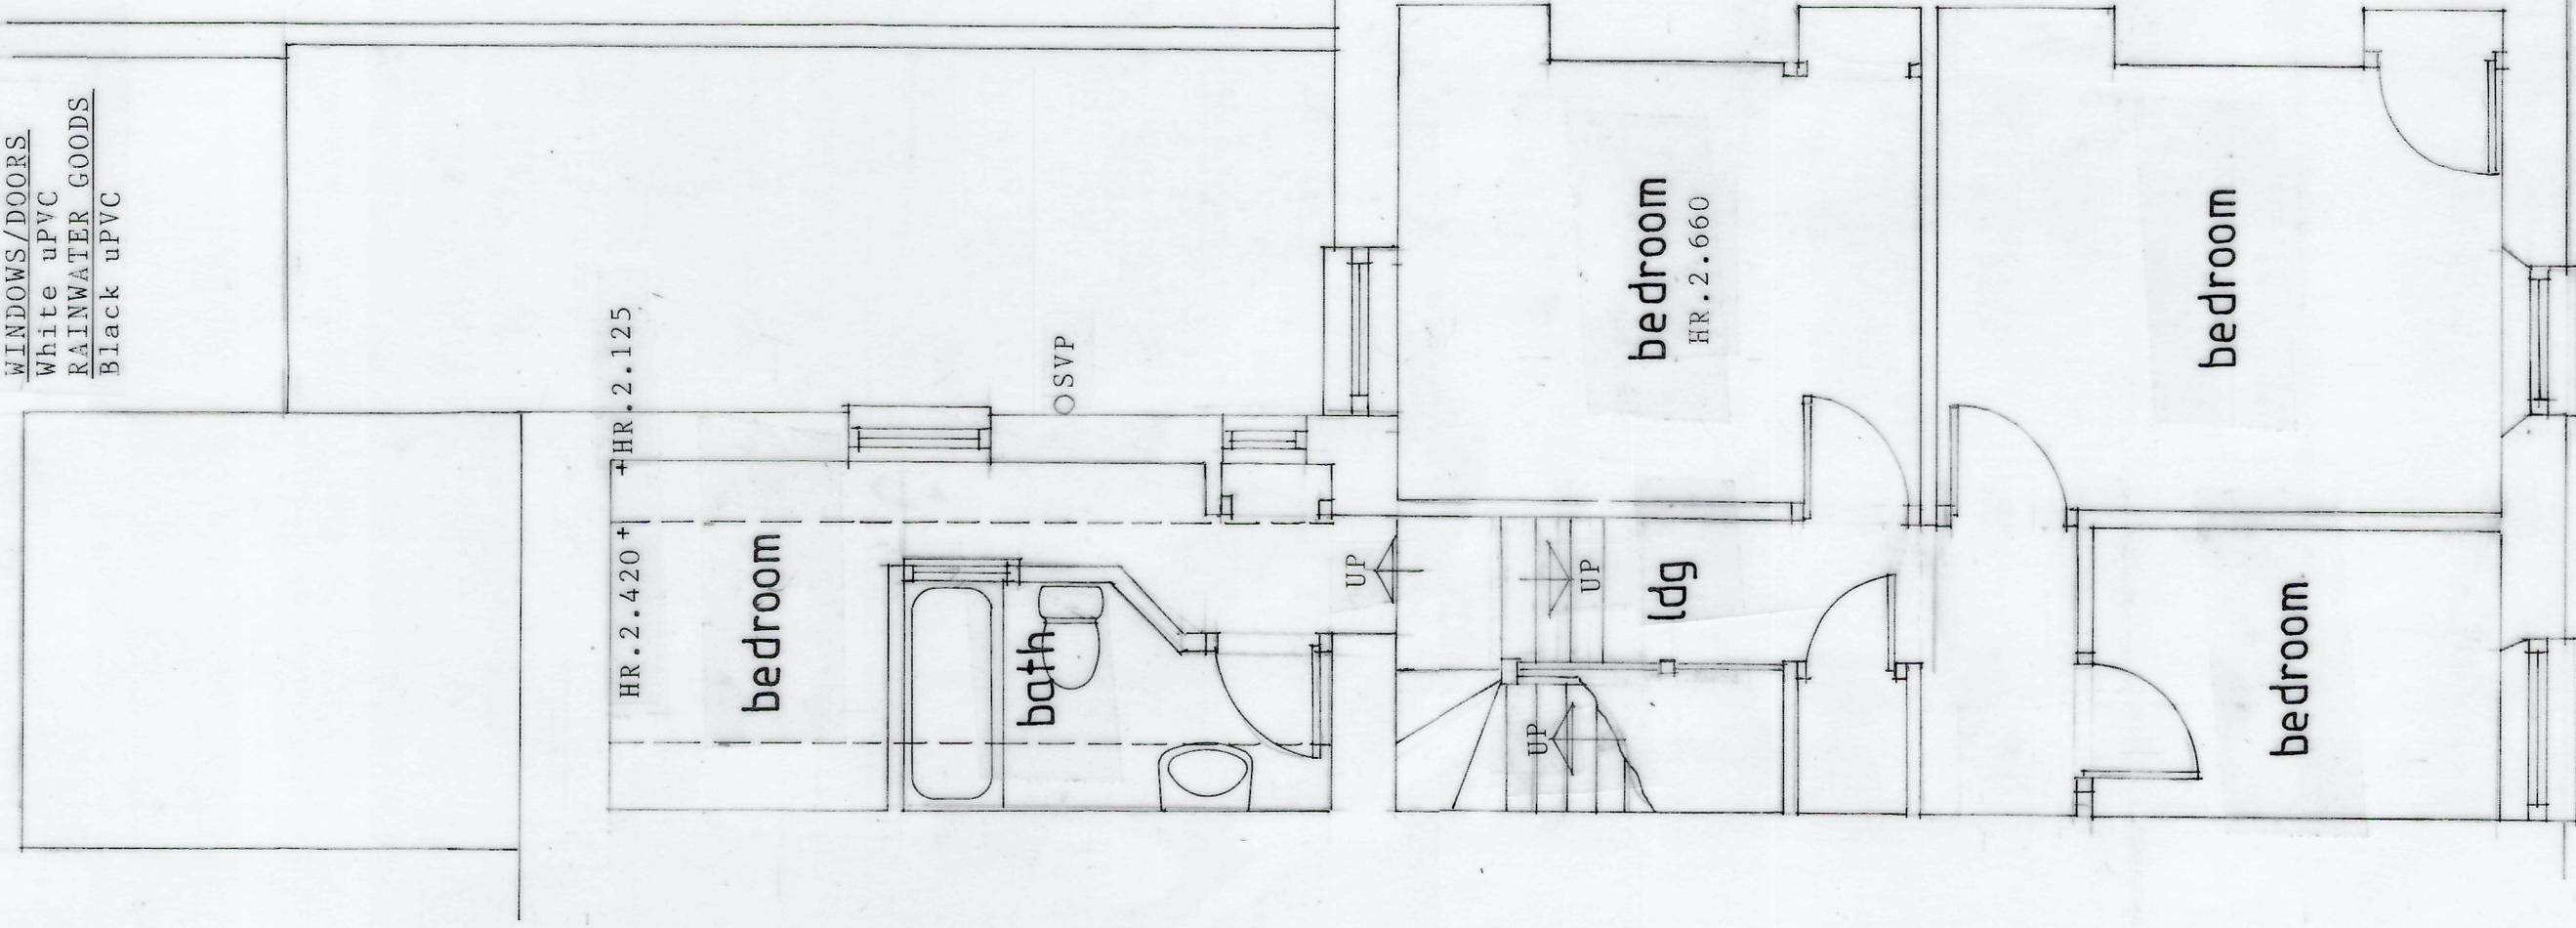

First floor layout

SCALE 1:50

Revisions

Proposals

First floor rear extension

Address

21 Fair oak Terrace

Maindee

Newport

Classification

Existing floor layout, elevations,
block and site location plans

Drawing number

1021(10)26