




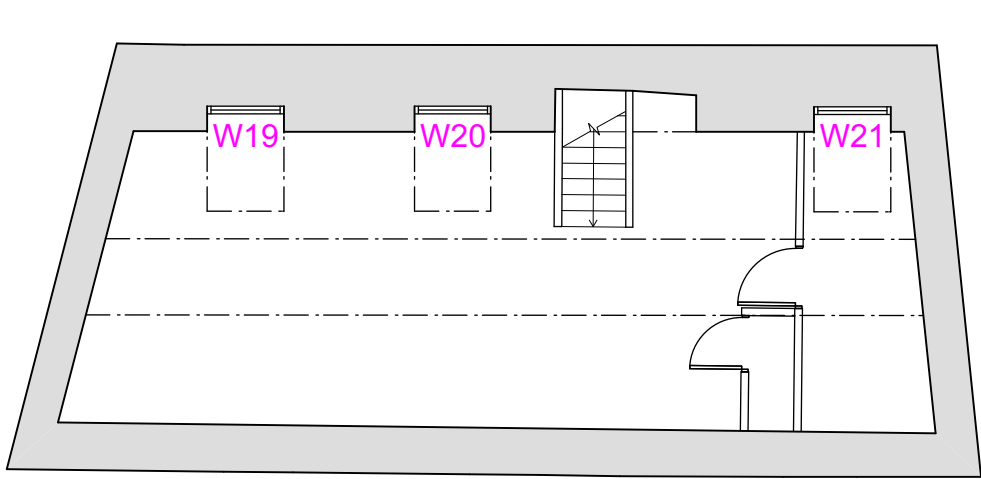


Second

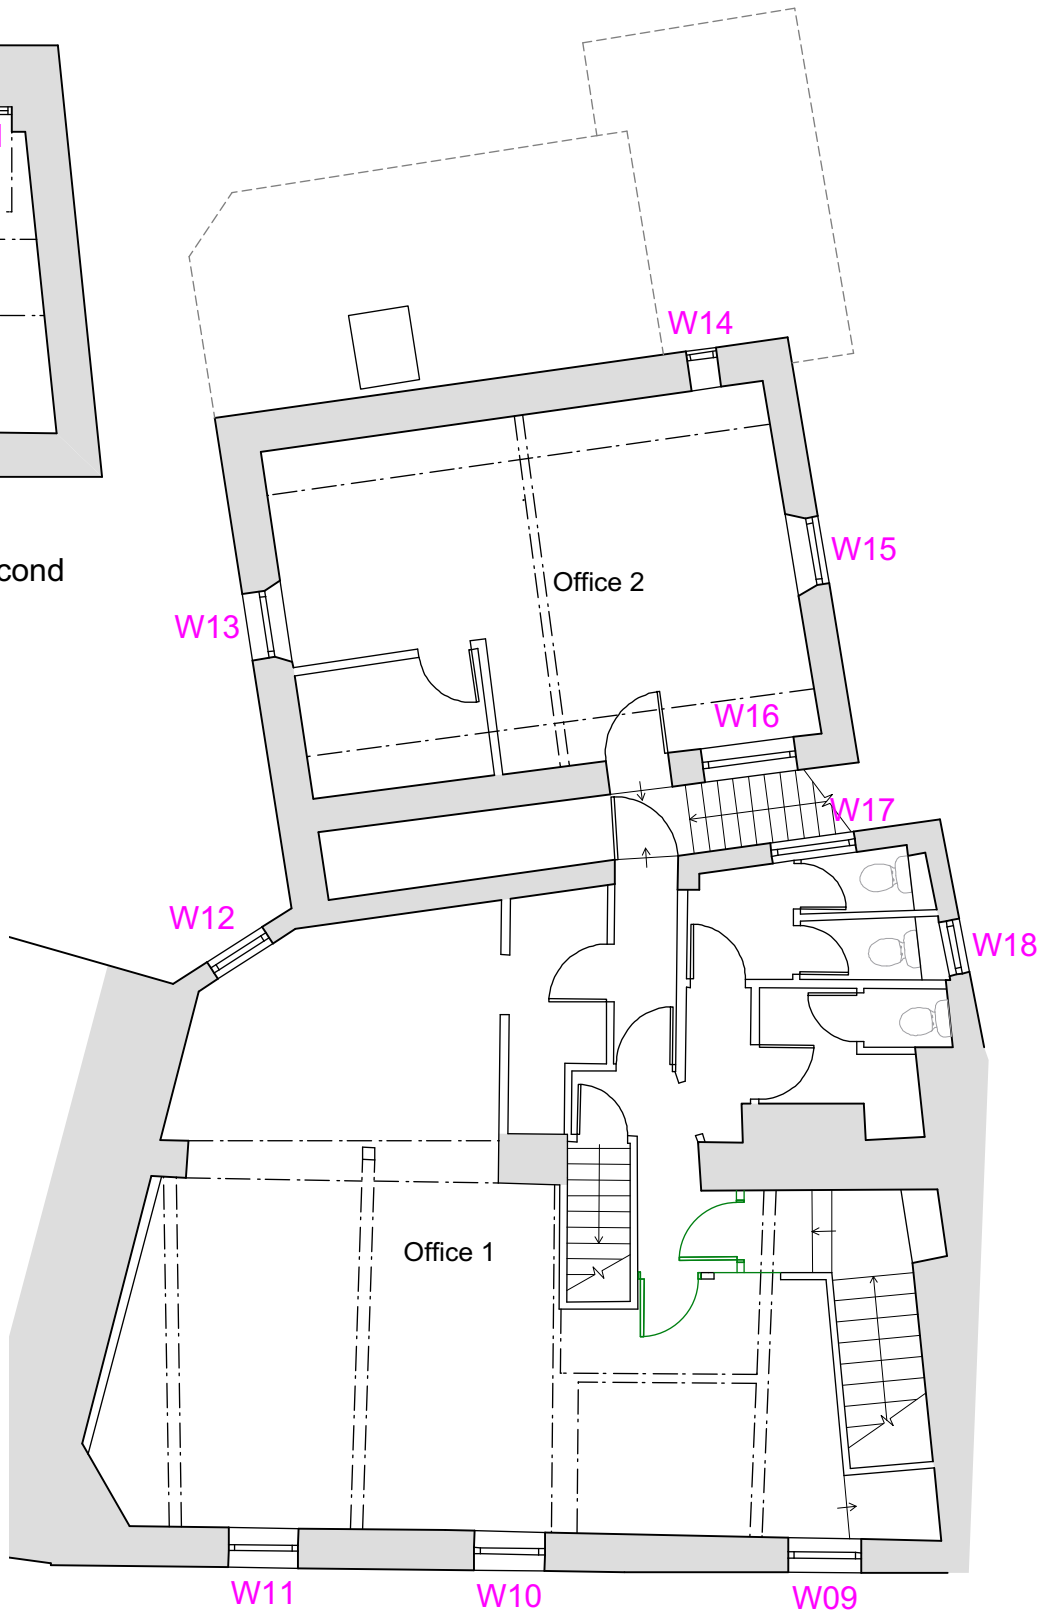

First

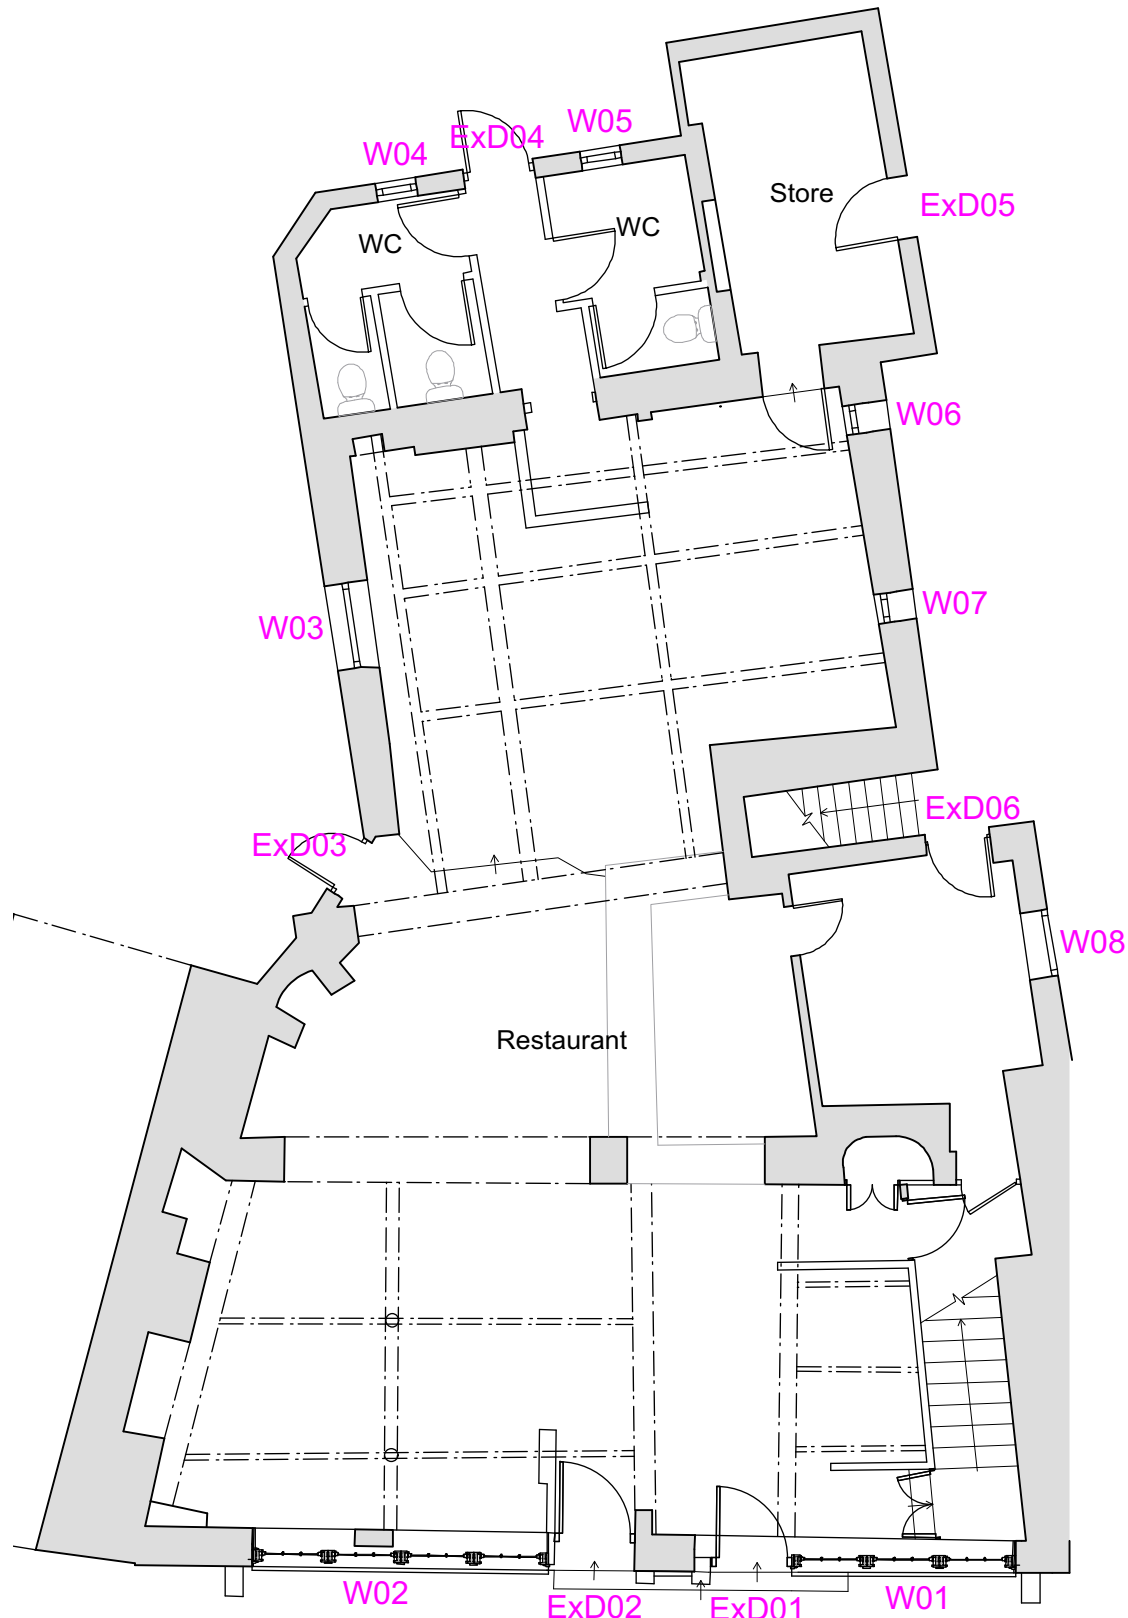

Ground

 

A3

Notes	No.	Date	By	Revisions
Do NOT scale off this drawing.				
Check dimensions before use and notify the Architect of any discrepancies immediately.				
© Copyright belongs to the Architect.				

Job Title		Drawing Title		
9 HIGH STREET, Caerleon		Ground, First & Second Floor plans; as Proposed		
Drawn ID	Checked	Date: 04/12/2025	Scale 1:100	
Job Number 1805.25		Work Stage	Sheet Size A3	Rev.
Drawing Number AL.12				