
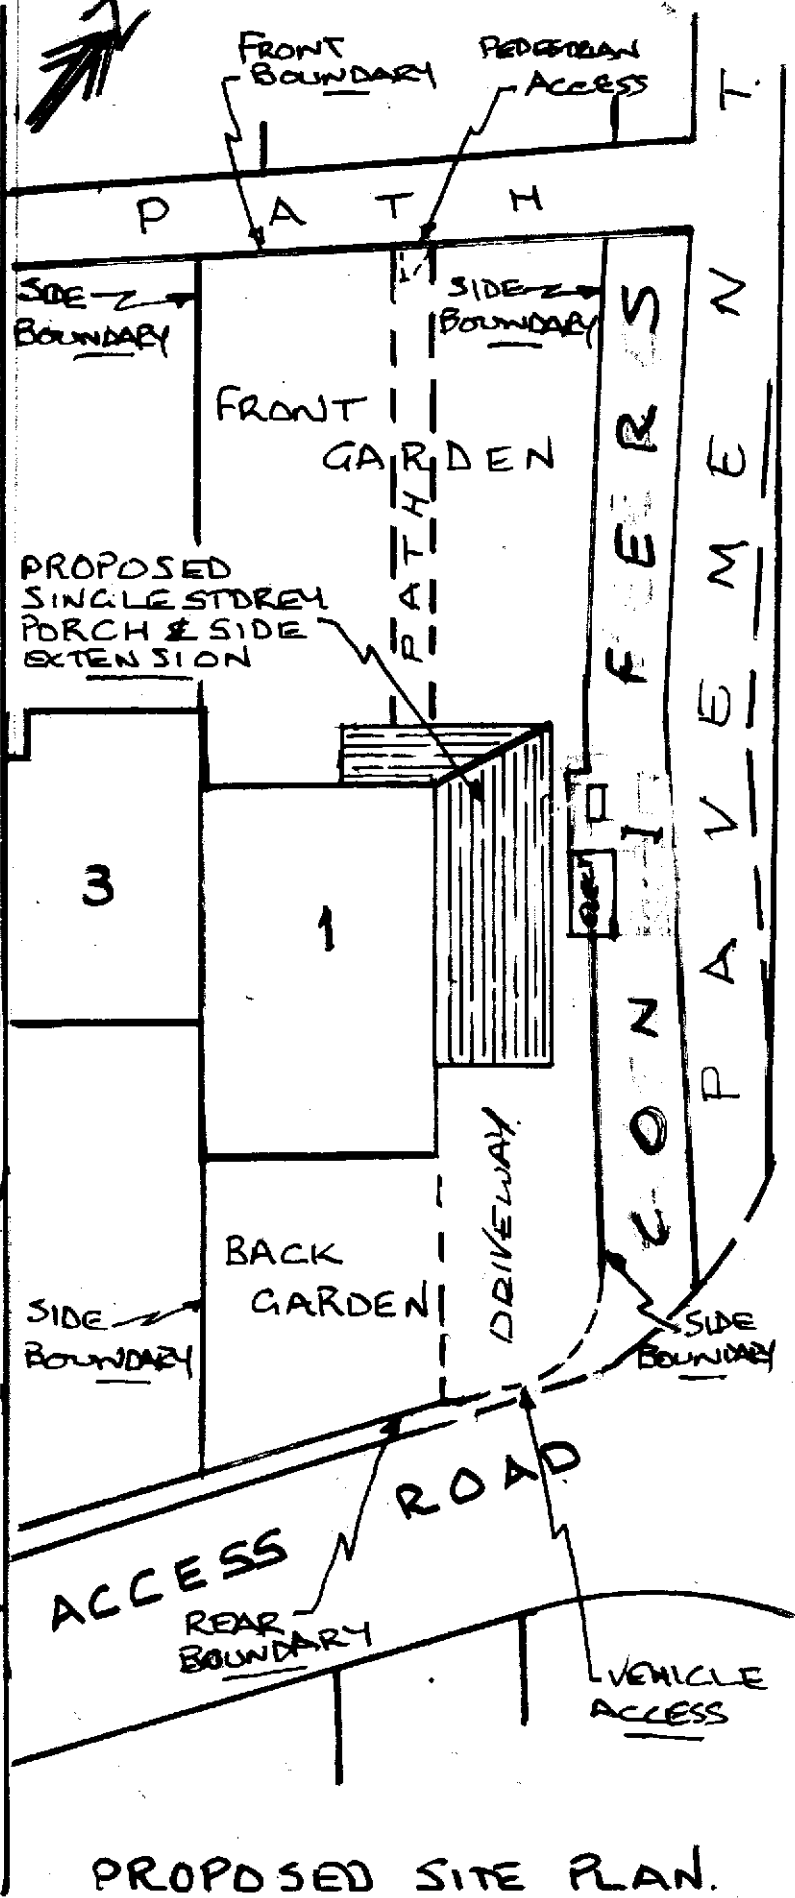


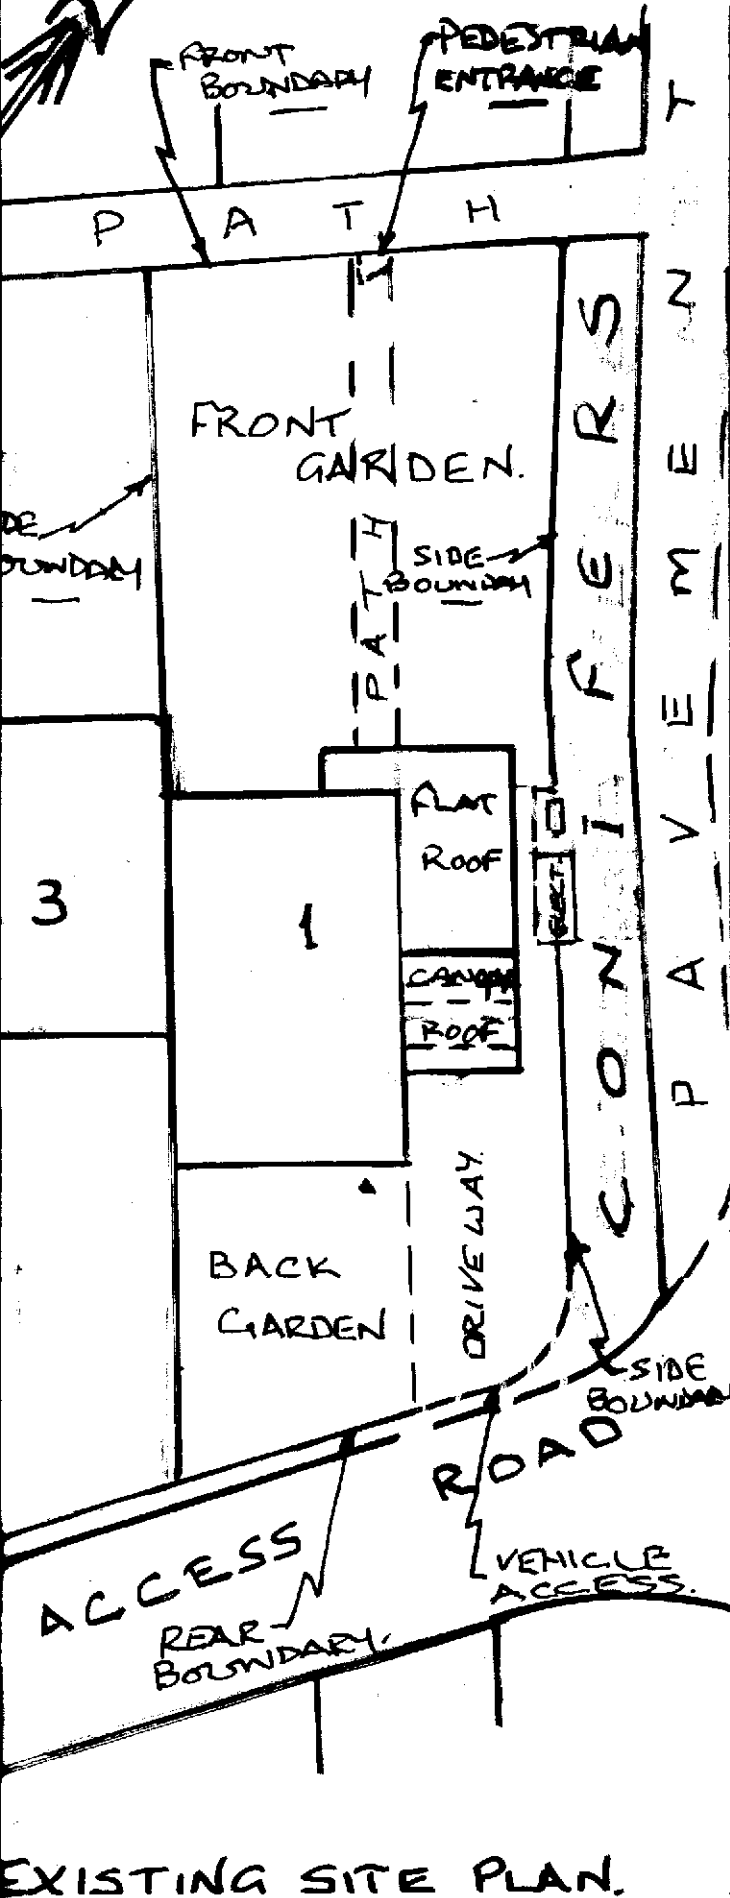

SITE PLANS FOR 1, GANDI WALK, ROGERSTONE,
NEWPORT S. WALES NP10 0AG.

SCALE 1:200

DRG. REF. 5