





1 EXISTING FRONT ELEVATION
1 : 100

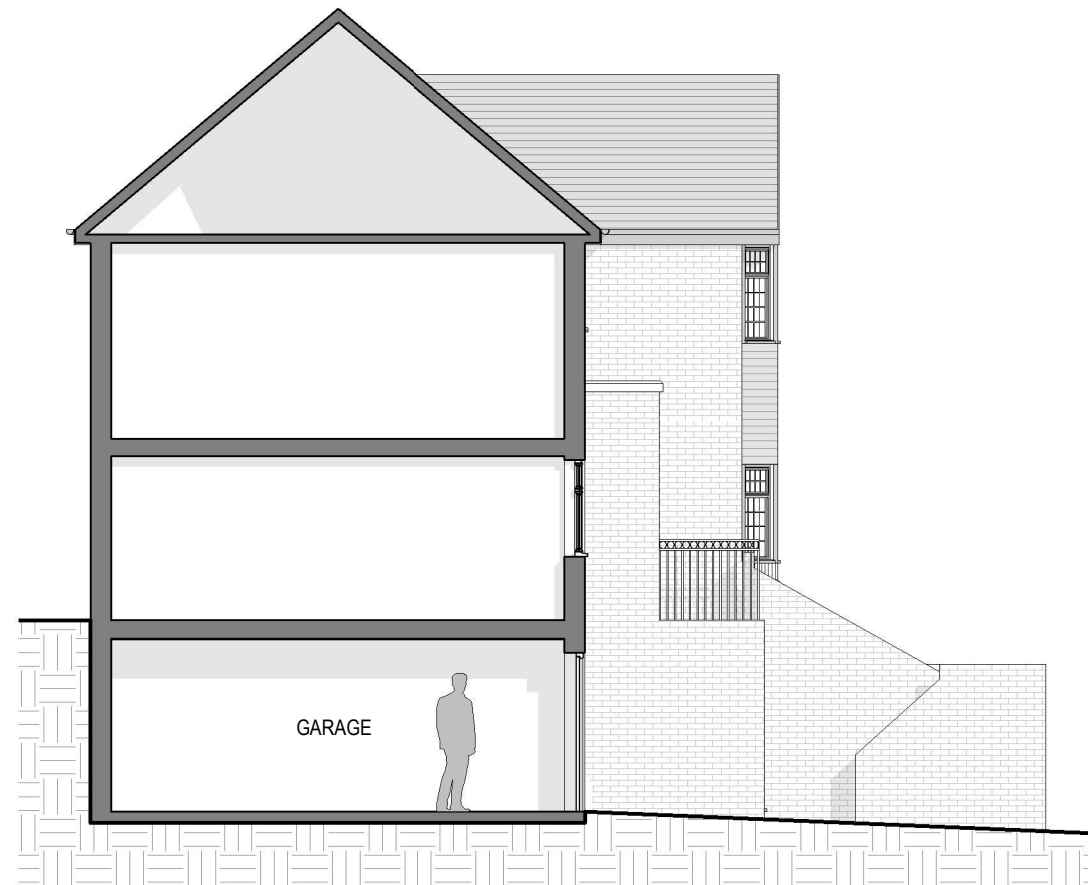

2 EXISTING LONG SECTION
1 : 100

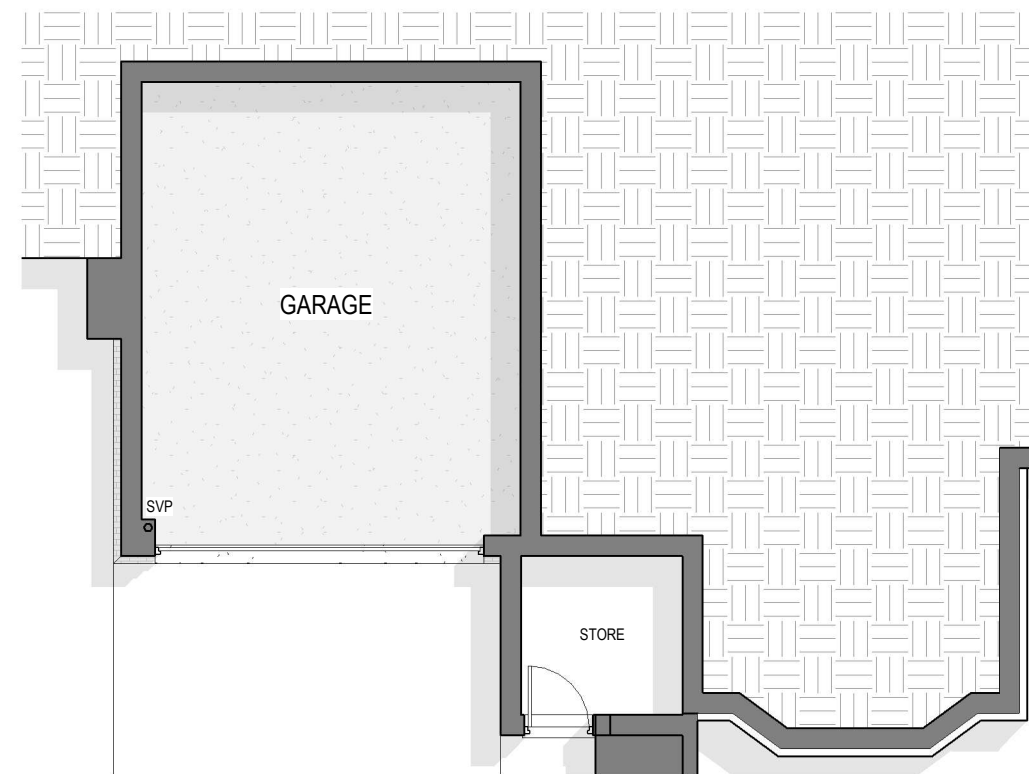

3 EXISTING GROUND FLOOR
1 : 100



Revision Description

ISSUE 1: Initial Proposals



NOTES:

PROPOSED GARAGE CONVERSION

ADDRESS

8 Acorn Close
Rogerstone
Newport
NP10 9HY

CONTRACT NO. 3398	CLIENT Owen
DATE 14/05/2026	DRAWN BY PC
SIZE A3	CHECKED BY LE
SCALE 1 : 100	SHEET NO. 1




THE LOFT CONVERSION SPECIALISTS


T: 01443 676599 Unit 2 Del Guerra Court,
F: 01443 673821 Gelligron Ind Est,
W: www.alliedwelsh.co.uk Tonyrefail CF39 8ES



1 PROPOSED FRONT ELEVATION
1 : 100

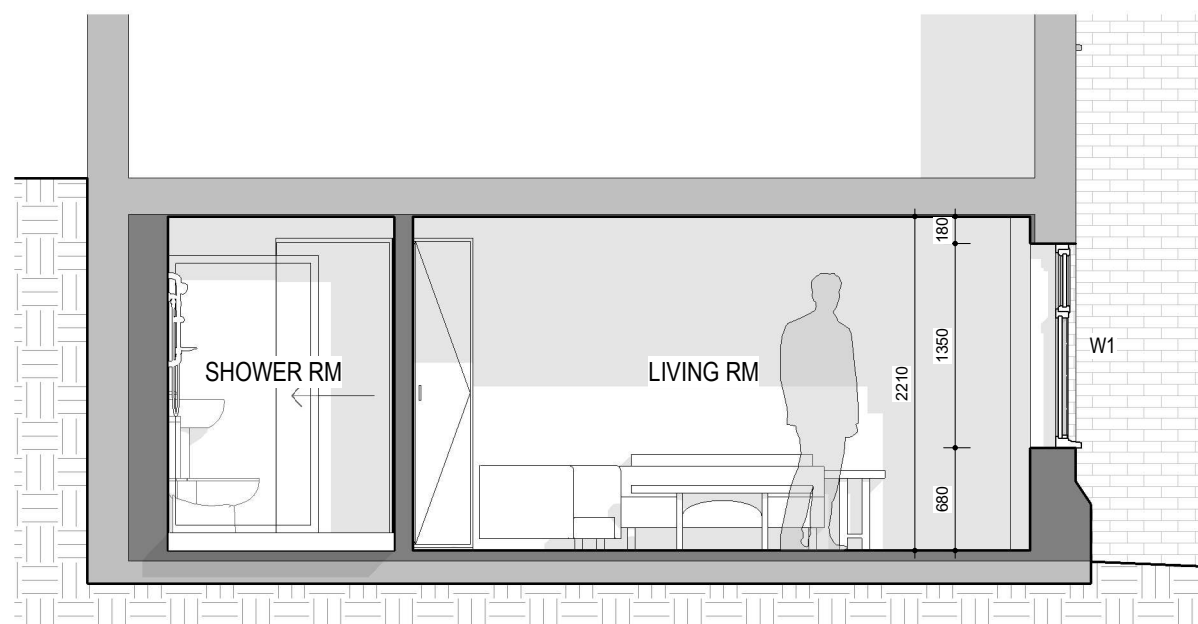

2 PROPOSED LONG SECTION
1 : 50

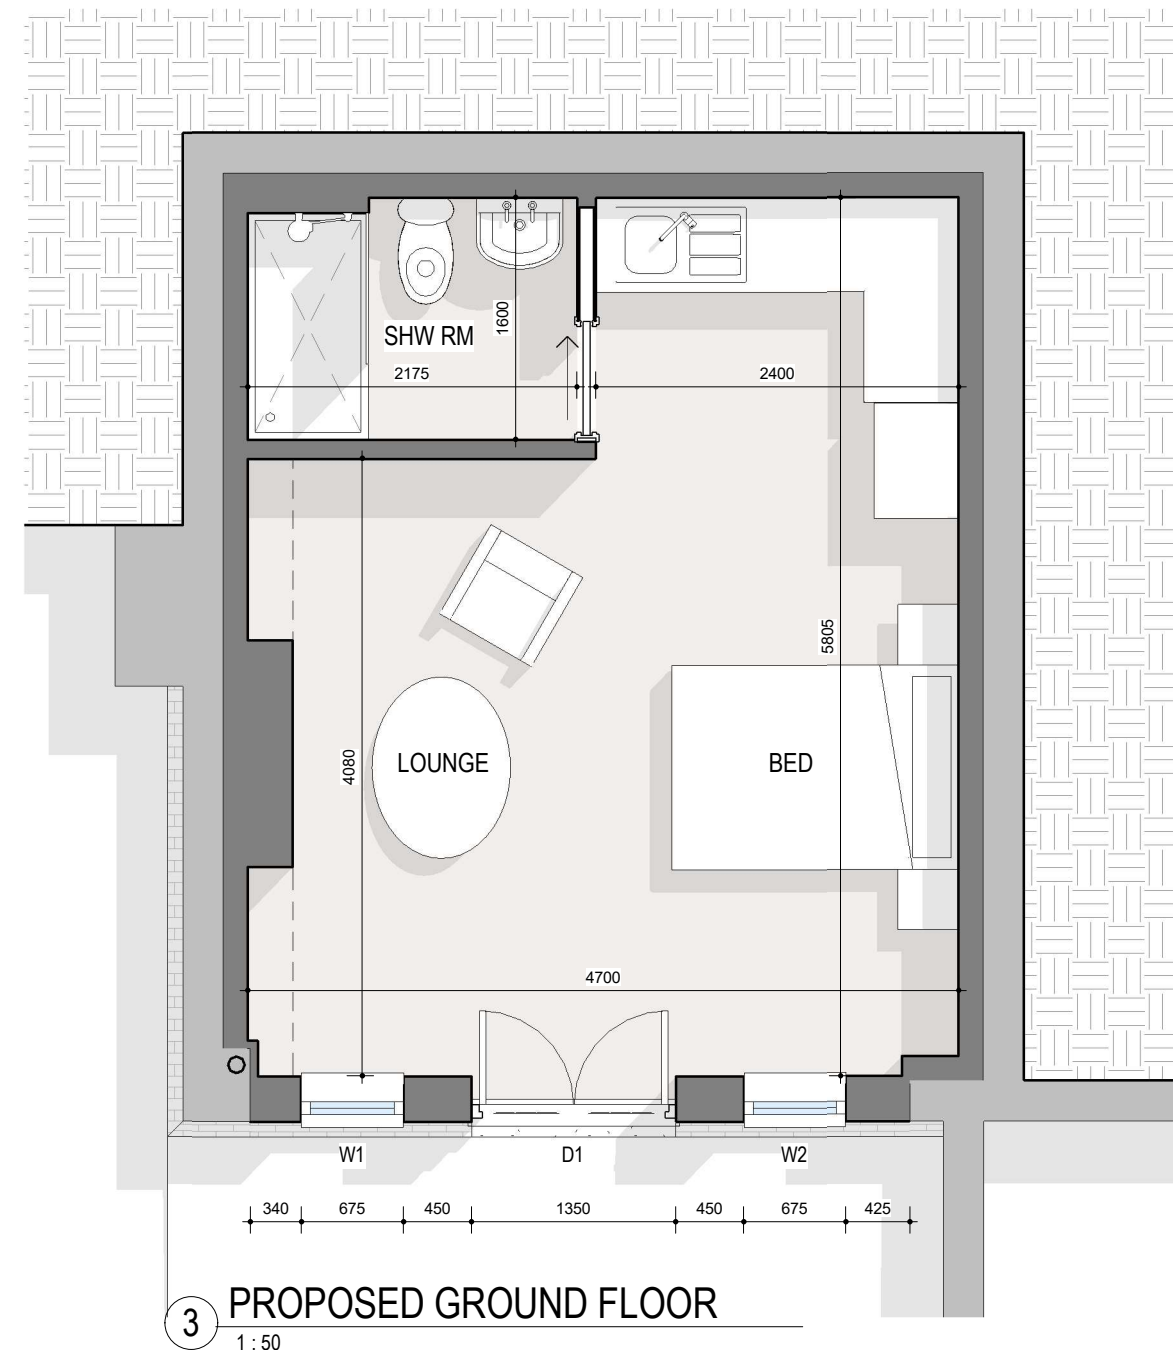

3 PROPOSED GROUND FLOOR
1 : 50

0 1 2 3 4
GRAPHIC SCALE: 1:100

0 0.5 1 2
GRAPHIC SCALE: 1:50

PRELIMINARY DRAWINGS ONLY FOR PLANNING PURPOSES.
DIMENSIONS ARE APPROXIMATE AND MAY VARY ON SITE. PLANS DO NOT SHOW ALL ELECTRICAL
AND PLUMBING FIXTURES, THESE WILL BE DISCUSSED AND FINALISED AT A LATER STAGE

CONTRACT NO. 3398	CLIENT Owen
SCALE As indicated	SHEET NO. 2