




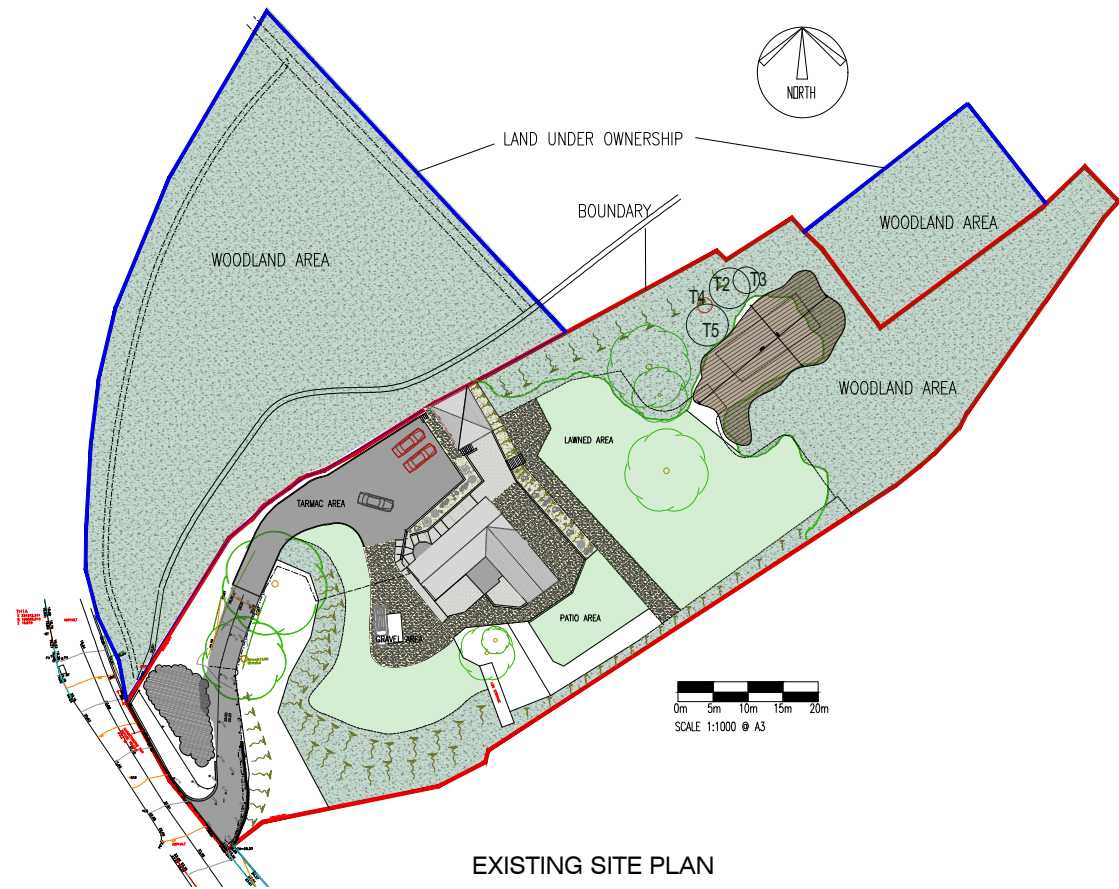


EXISTING SITE PLAN

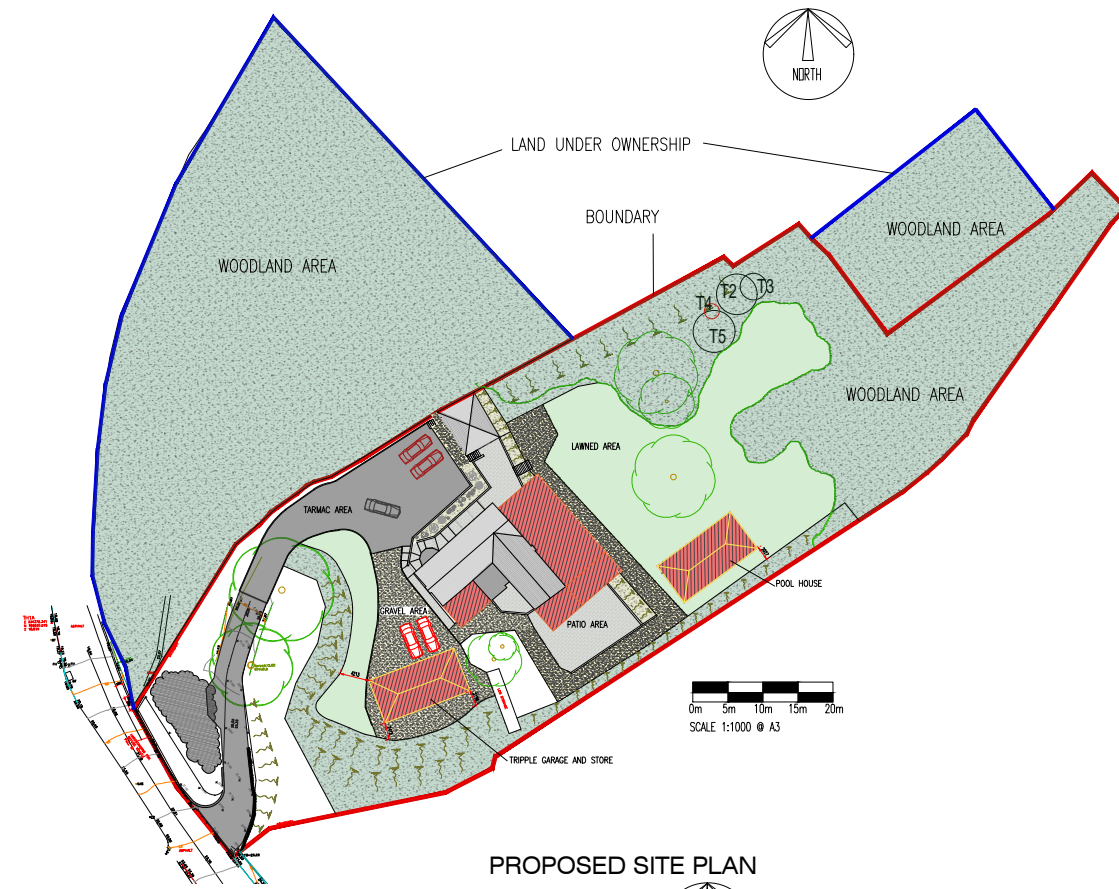

PROPOSED SITE PLAN

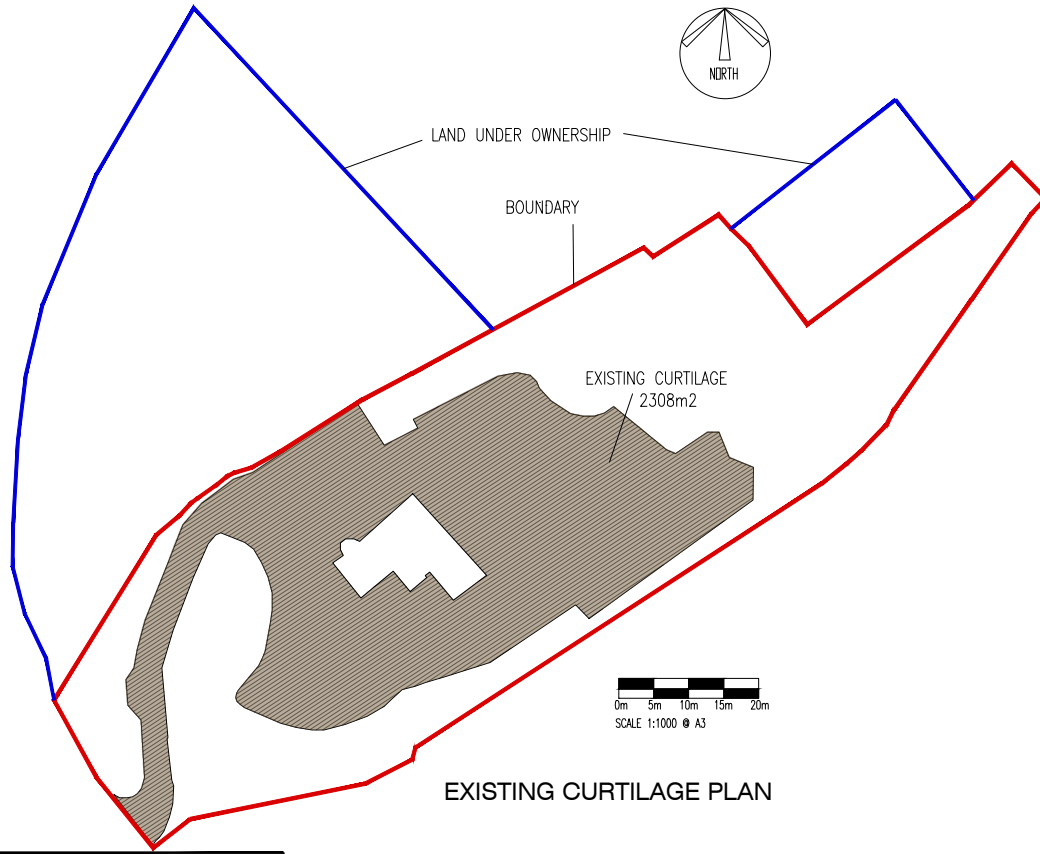

EXISTING CURTILAGE PLAN

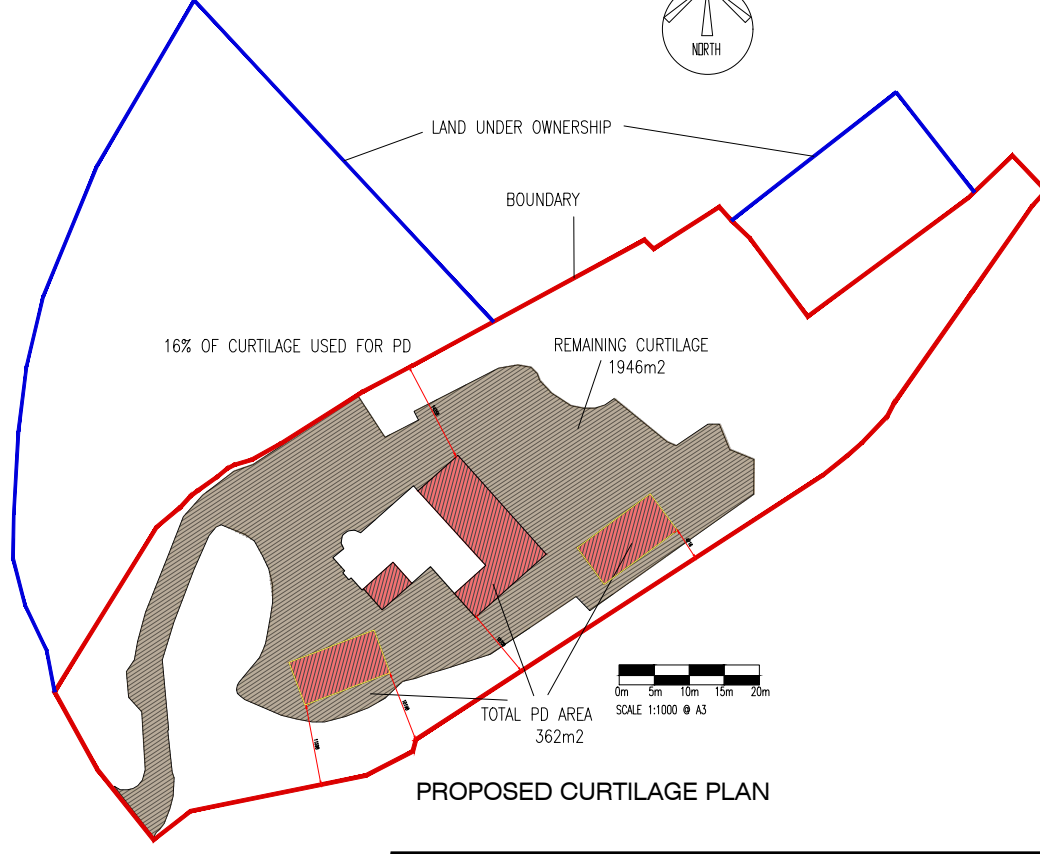

PROPOSED CURTILAGE PLAN

Rev No	Date	Revision

This drawing is copyright.
All dimensions to be checked prior to construction or manufacture. Any discrepancy to be reported to the Engineers immediately.
Do not scale this drawing, work to figured dimensions only.

DRAWING ISSUE STATUS ☐ :- DESIGN DEVELOPMENT PRIOR TO TENDER ISSUE ☐ :- TENDER ISSUE ☐ :- DESIGN DEVELOPMENT PRIOR TO CONSTRUCTION ☐ :- CONSTRUCTION ISSUE ☐ :- AS BUILT DRAWING		PROJECT PERMITTED DEVELOPMENT AT ROBINWOOD, BELMONT HILL. TITLE : EXISTING & PROPOSED SITE PLANS			
DATE : JUL 2025	DRAWN : HZ	PROJECT No. :	DRG. No. :	Rev.	
SCALE : 1:1000 @ A3	CHECKED : LT	25.2025	02	B	

AMMRO CONSULTING LIMITED

Civil & Structural Engineers

No.5 Goldtops, Newport, NP20 4PG, Tel. 01633 255140 Email: mail@ammro.co.uk