



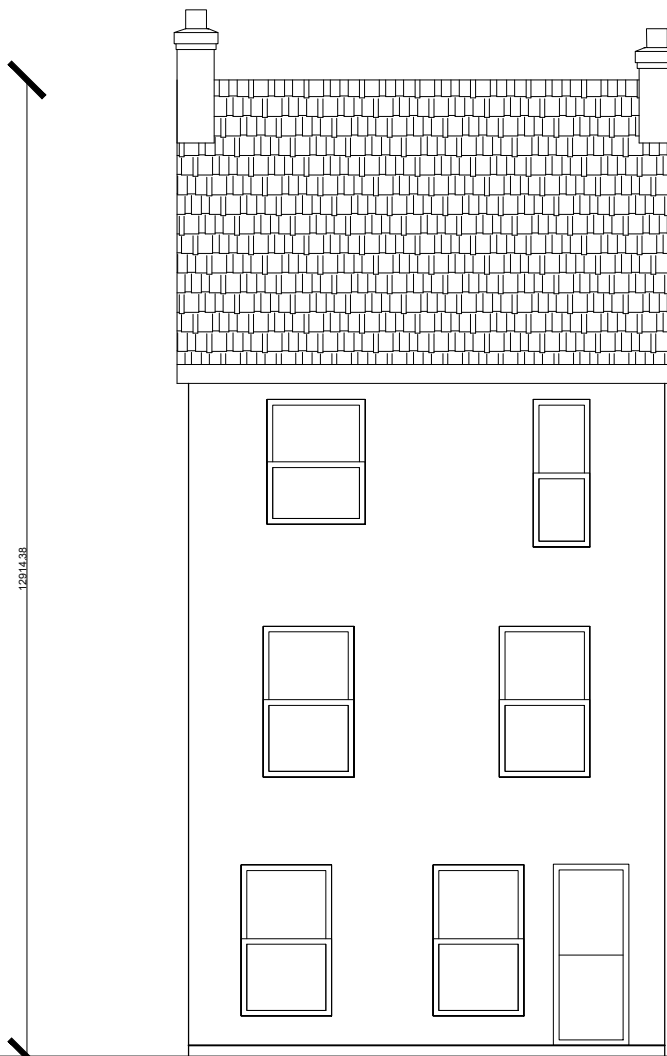


1 EXISTING FRONT ELEVATION
A105 SCALE: 1:100




2 EXISTING REAR ELEVATION
A105 SCALE: 1:100

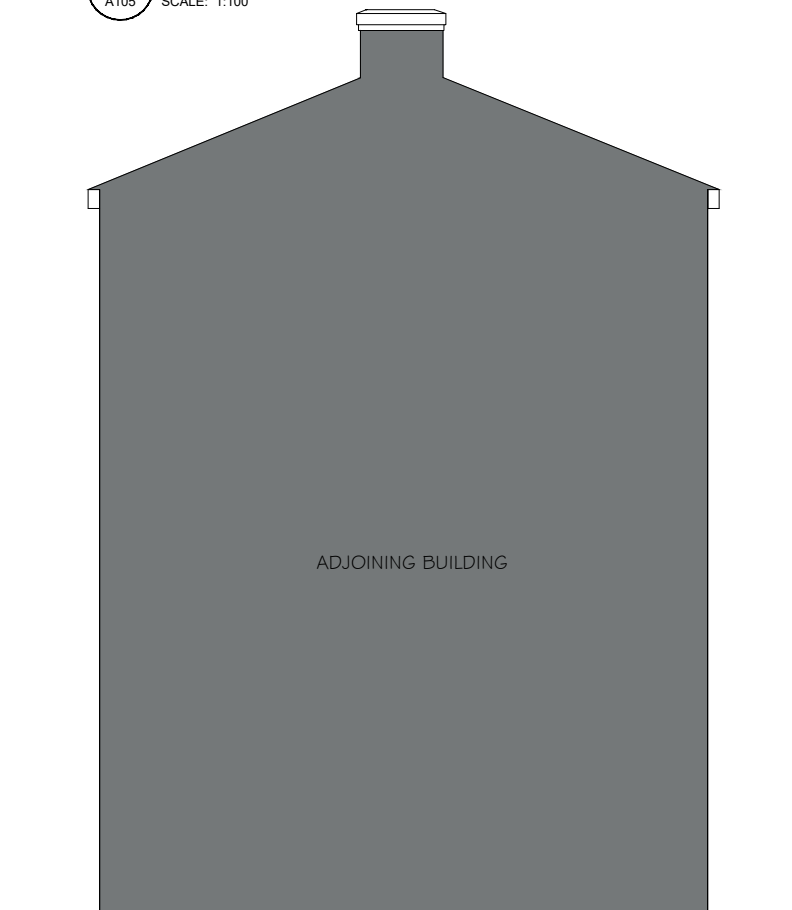

3 EXISTING RIGHT ELEVATION
A105 SCALE: 1:100

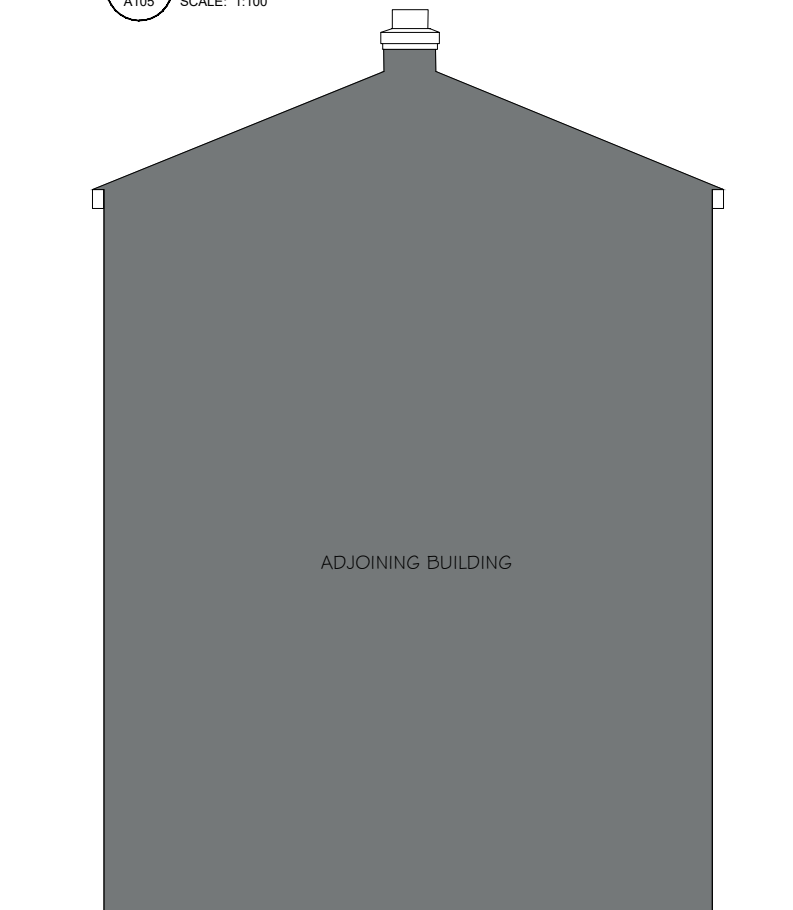

4 EXISTING LEFT ELEVATION
A105 SCALE: 1:100

 

NOTES

Owner

Mrs Shahnaz

Project Address

149 Commercial Road,
Newport,
NP20 2PJ

Project No. **MRS. SHAHNAZ**

Status **PLANNING APPLICATION**

Date **JUNE 2026**

Drawn **KM**

Checked **RS**

Scale **@ A3**

Sheet Title

EXISTING ELEVATIONS

Sheet No

A105